

#### Services Key

- SAT – Satellite television aerial point
- CAT5 – data point
- Denotes pull cord
- Denotes light switch (2 way)
- Denotes light switch (1mer)
- Denotes telephone
- Denotes television aerial points
- Denotes double socket
- Denotes double socket (floor level)
- Denotes cooker point
- Denotes spur
- Denotes external water tap
- Denotes radiator
- Denotes PIR detector
- Denotes extractor fan
- Denotes smoke detector
- Denotes heat detector
- Denotes meter

- Denotes wall light
- Denotes ceiling rose
- Denotes spotlight
- Denotes fluorescent tube

Notes:  
Final number of sockets, lights, radiators, positions etc to be agreed with the Client.  
Contractor to assess existing electrical system and meter/distribution board and advise of any additional work required due to new works.  
Structural Engineer to confirm all beam layouts and sizes

DO NOT SCALE FROM THIS DRAWING EXCEPT FOR PLANNING AS PHOTOGRAPHS WILL BE SUBJECT TO DISTORTION. DRAWINGS TO BE READ IN CONJUNCTION WITH ALL OTHER ARCHITECT'S & STRUCTURAL ENGINEER'S CONTRACT DRAWINGS & SPECIFICATIONS. ANY DISCREPANCIES MUST BE BROUGHT TO THE ATTENTION OF THE ARCHITECT IMMEDIATELY. THE CONTRACTOR MUST VERIFY ALL DIMENSIONS BY SITE MEASUREMENT BEFORE ORDERING MATERIALS OR SUBSTITUTING MATERIALS & PRODUCTS TO THOSE NAMED WILL BE ACCEPTABLE IF PROVEN TO BE OF EQUAL OR HIGHER PERFORMANCE AND NOT IN CONFLICT WITH OTHER ELEMENTS. FOUNDATIONS/FLOOR CONSTRUCTION DESIGNED BY STRUCTURAL ENGINEER TO SUIT LOCAL SOIL CONDITIONS PROXIMITY TO TREES ETC ALL TO BE APPROVED BY BUILDING CONTROL.

Project:  
Proposed  
Rear & Front Dormers  
and Internal Alterations At:  
9 Fowey Close  
Shoreham By Sea  
West Sussex

Drawing title:  
Plans & Elevations As Proposed

Client:  
Coreth Piggott


© Copyright of:  
Architectural & Planning Services  
7 Erringham Rd  
Shoreham By Sea  
West Sussex  
BN43 5NQ  
**BJW**  
01723 441009  
e-mail: benw@bjwarchitectural.co.uk  
website: bjwarchitectural.co.uk

Scale: 1:50 1:100 Paper size A1

Date: 8.6.2026 Drawn: BJW


Dwg. No. 02 Rev'n A

Note: All dimensions to be checked on site.

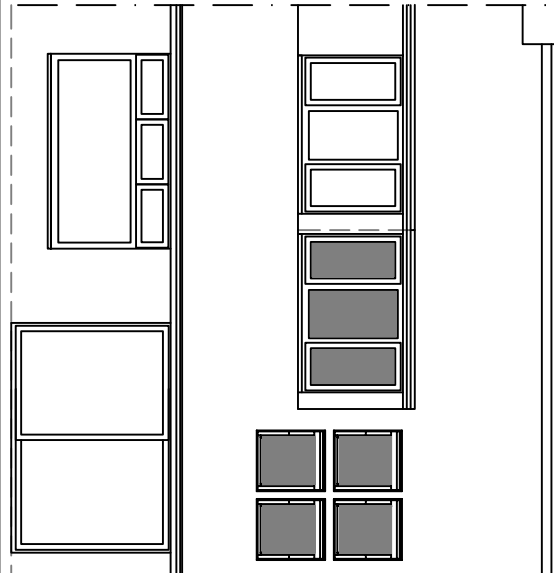


#### 9 South Facing Front Elevation

1m 2m 3m 4m 5m 6m 7m 8m 9m 10m  
1:100 Scale Bar

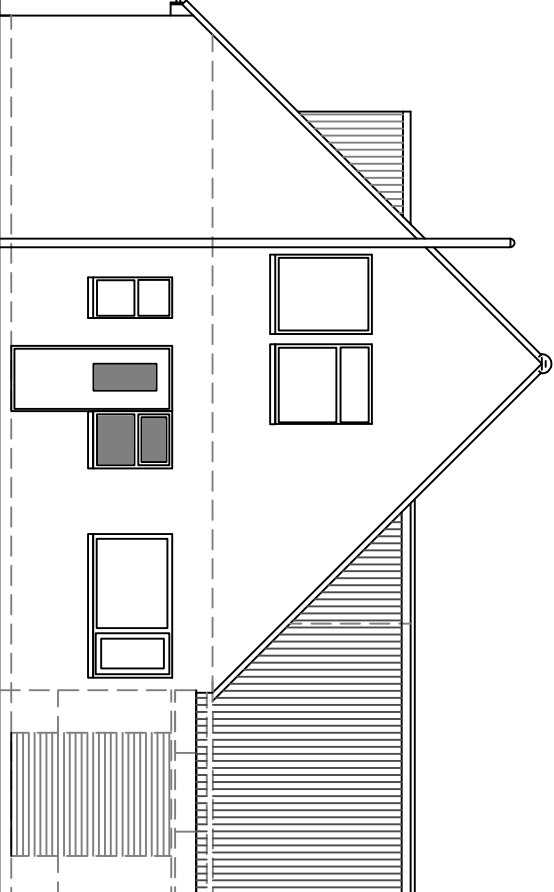


#### 10 East Facing Side Elevation

1m 2m 3m 4m 5m 6m 7m 8m 9m 10m  
1:100 Scale Bar

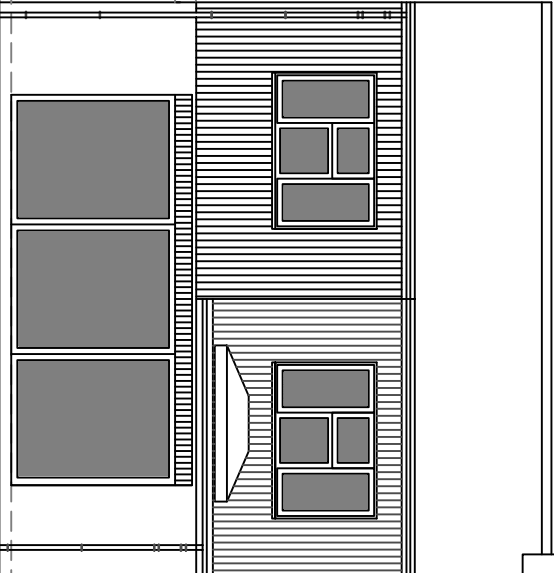


#### 11 North Facing Rear Elevation

1m 2m 3m 4m 5m 6m 7m 8m 9m 10m  
1:100 Scale Bar

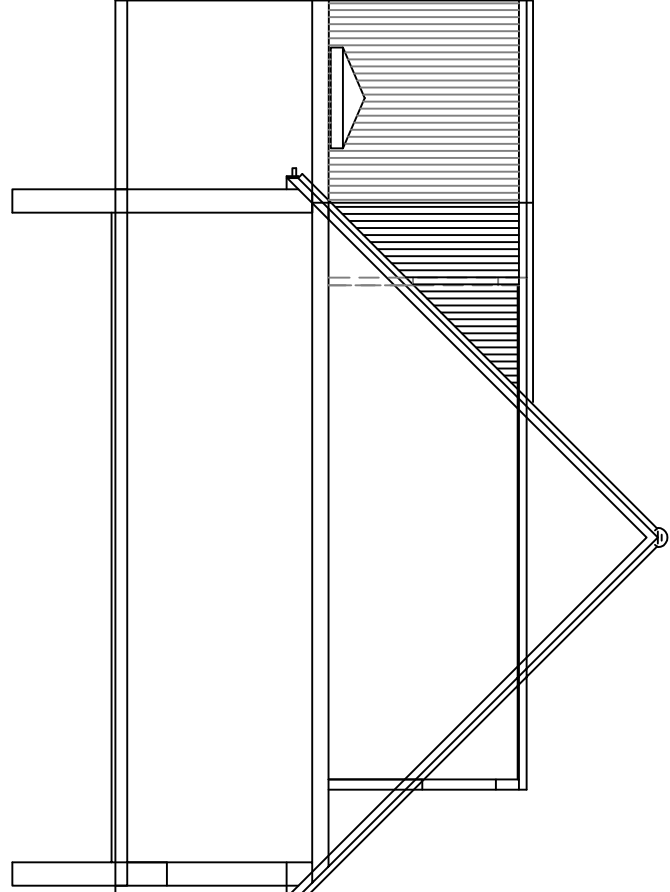


#### 12 West Facing Side Elevation

1m 2m 3m 4m 5m 6m 7m 8m 9m 10m  
1:100 Scale Bar

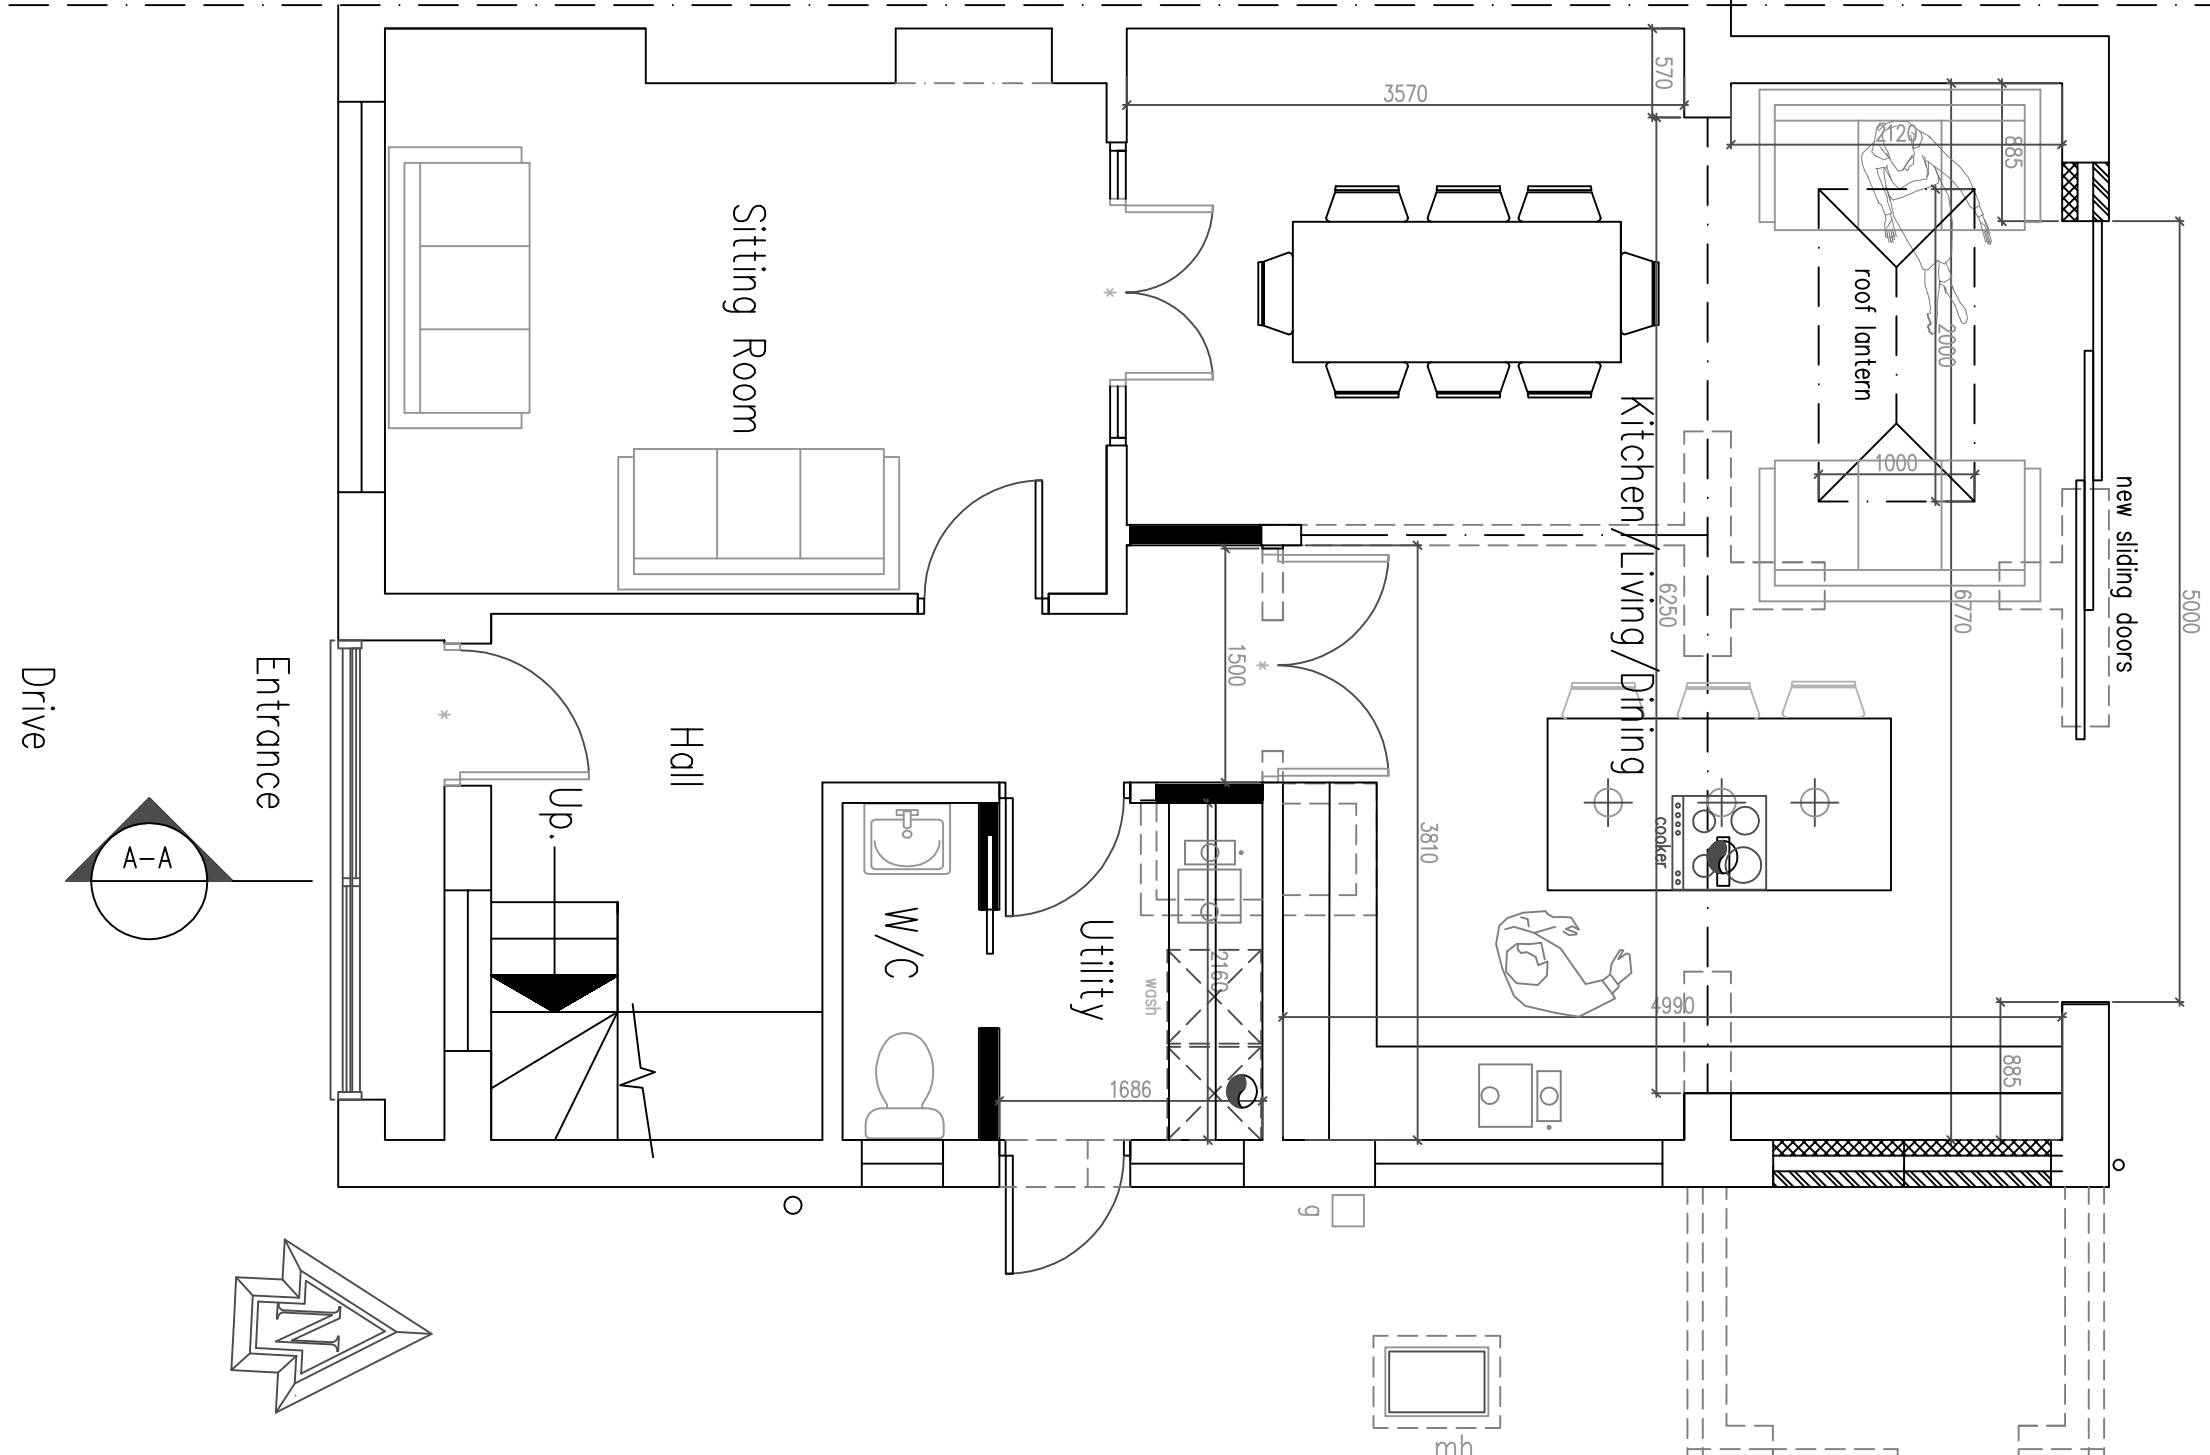


#### 7 Ground Floor Plan

1:50 Scale Bar 1m 2m 3m 4m 5m 6m 7m 8m 9m 10m

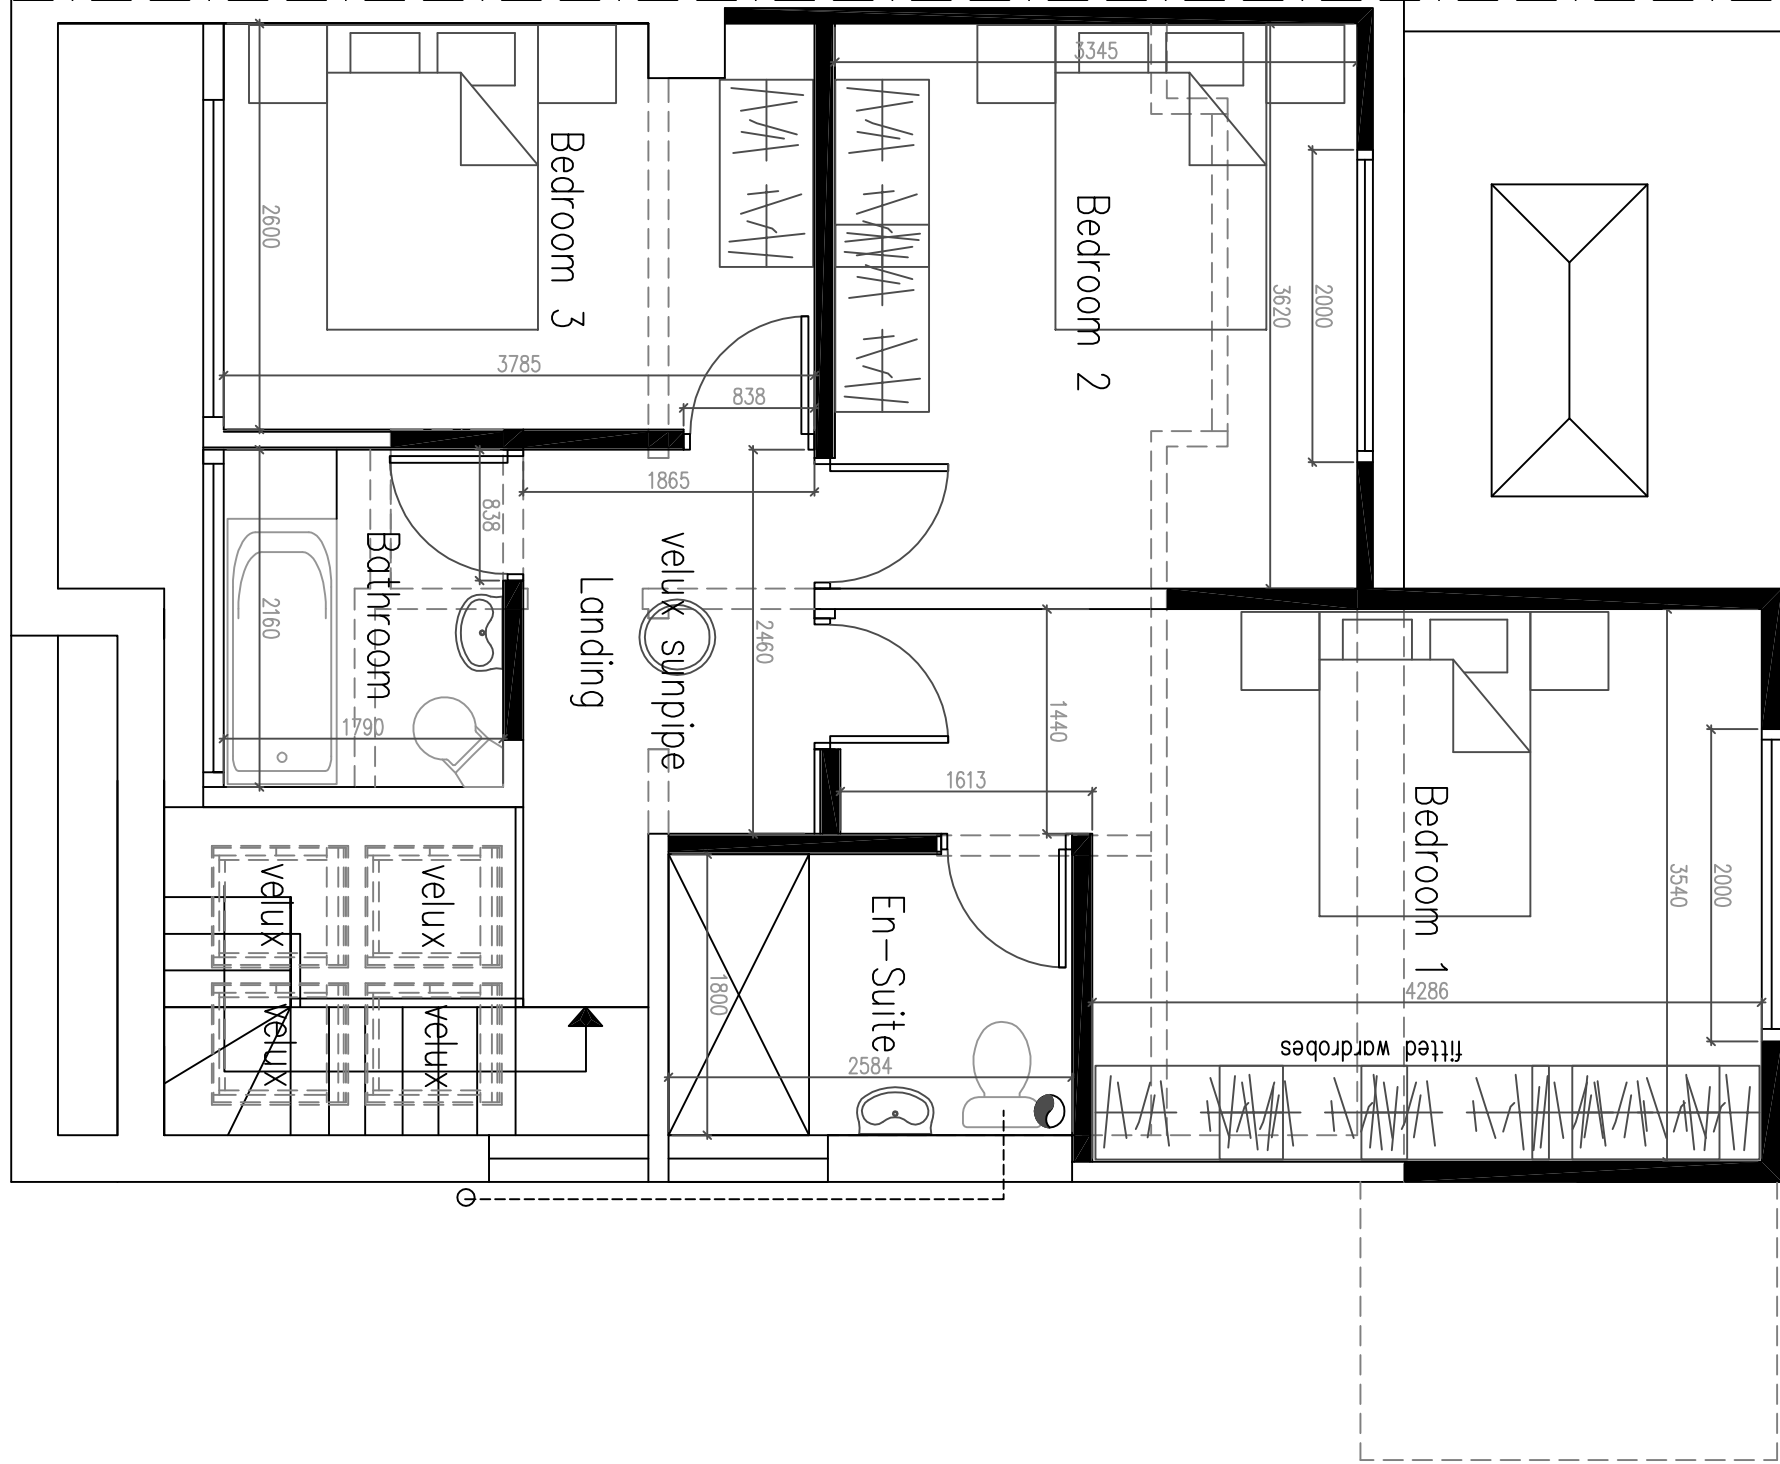


#### 8 First Floor Plan

1:50 Scale Bar 1m 2m 3m 4m 5m 6m 7m 8m 9m 10m

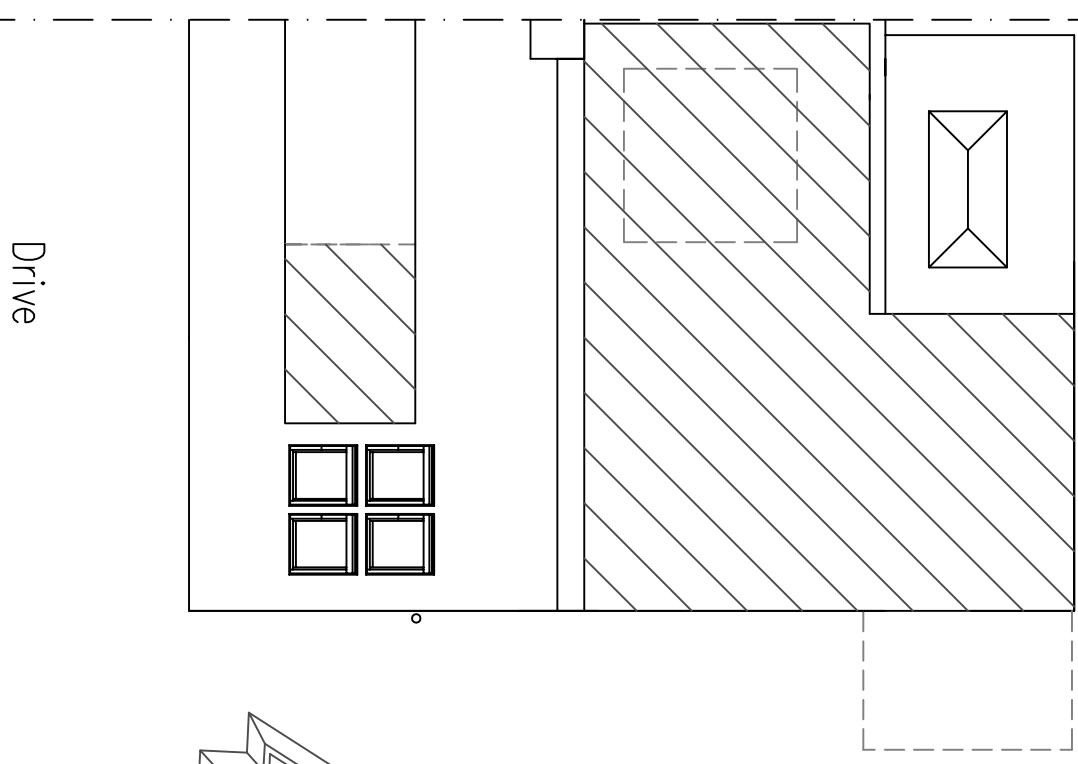

#### Proposed Roof Plan 1:100

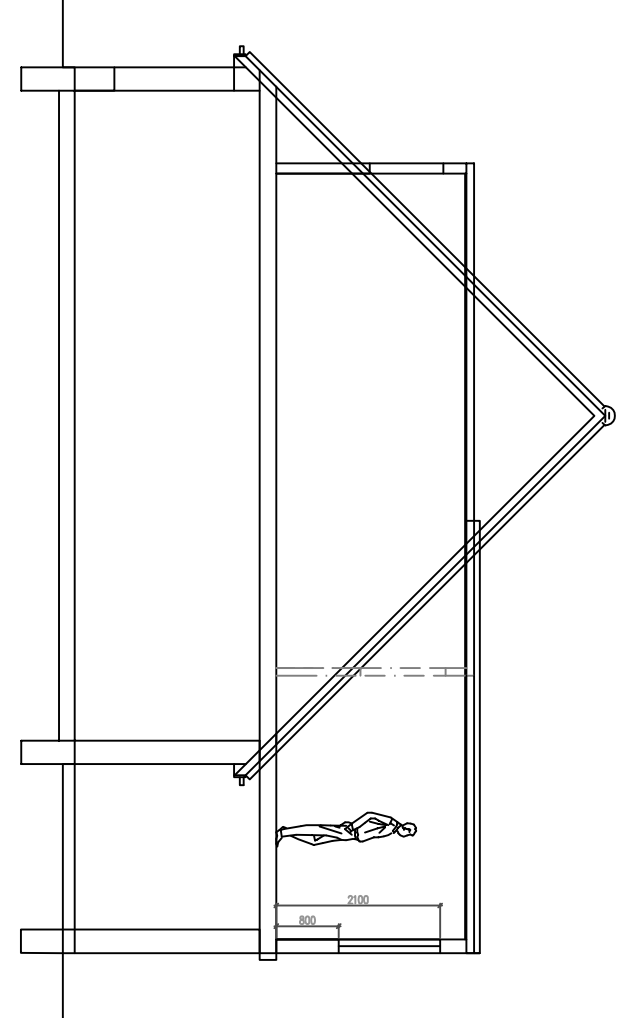

#### SECTION A-A 1:100