

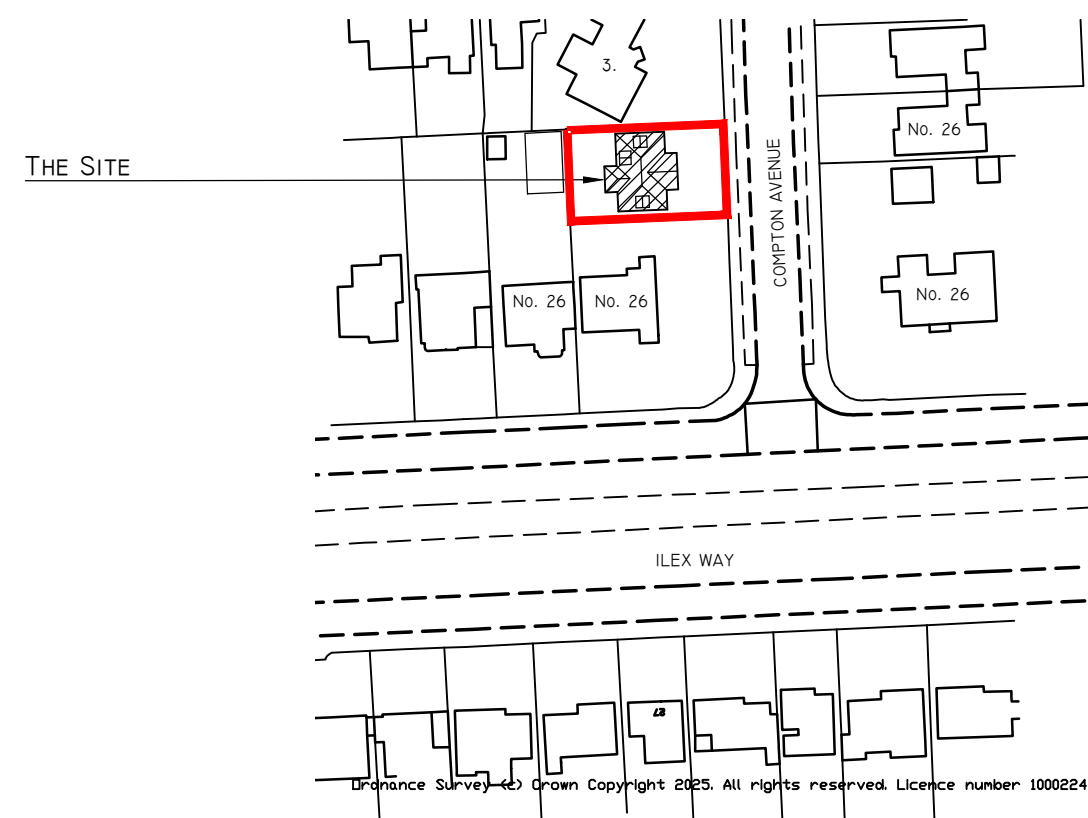
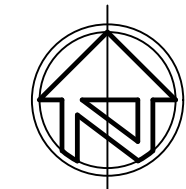




SCALE BAR 1:1250
LOCATION PLAN
SCALE 1:1250

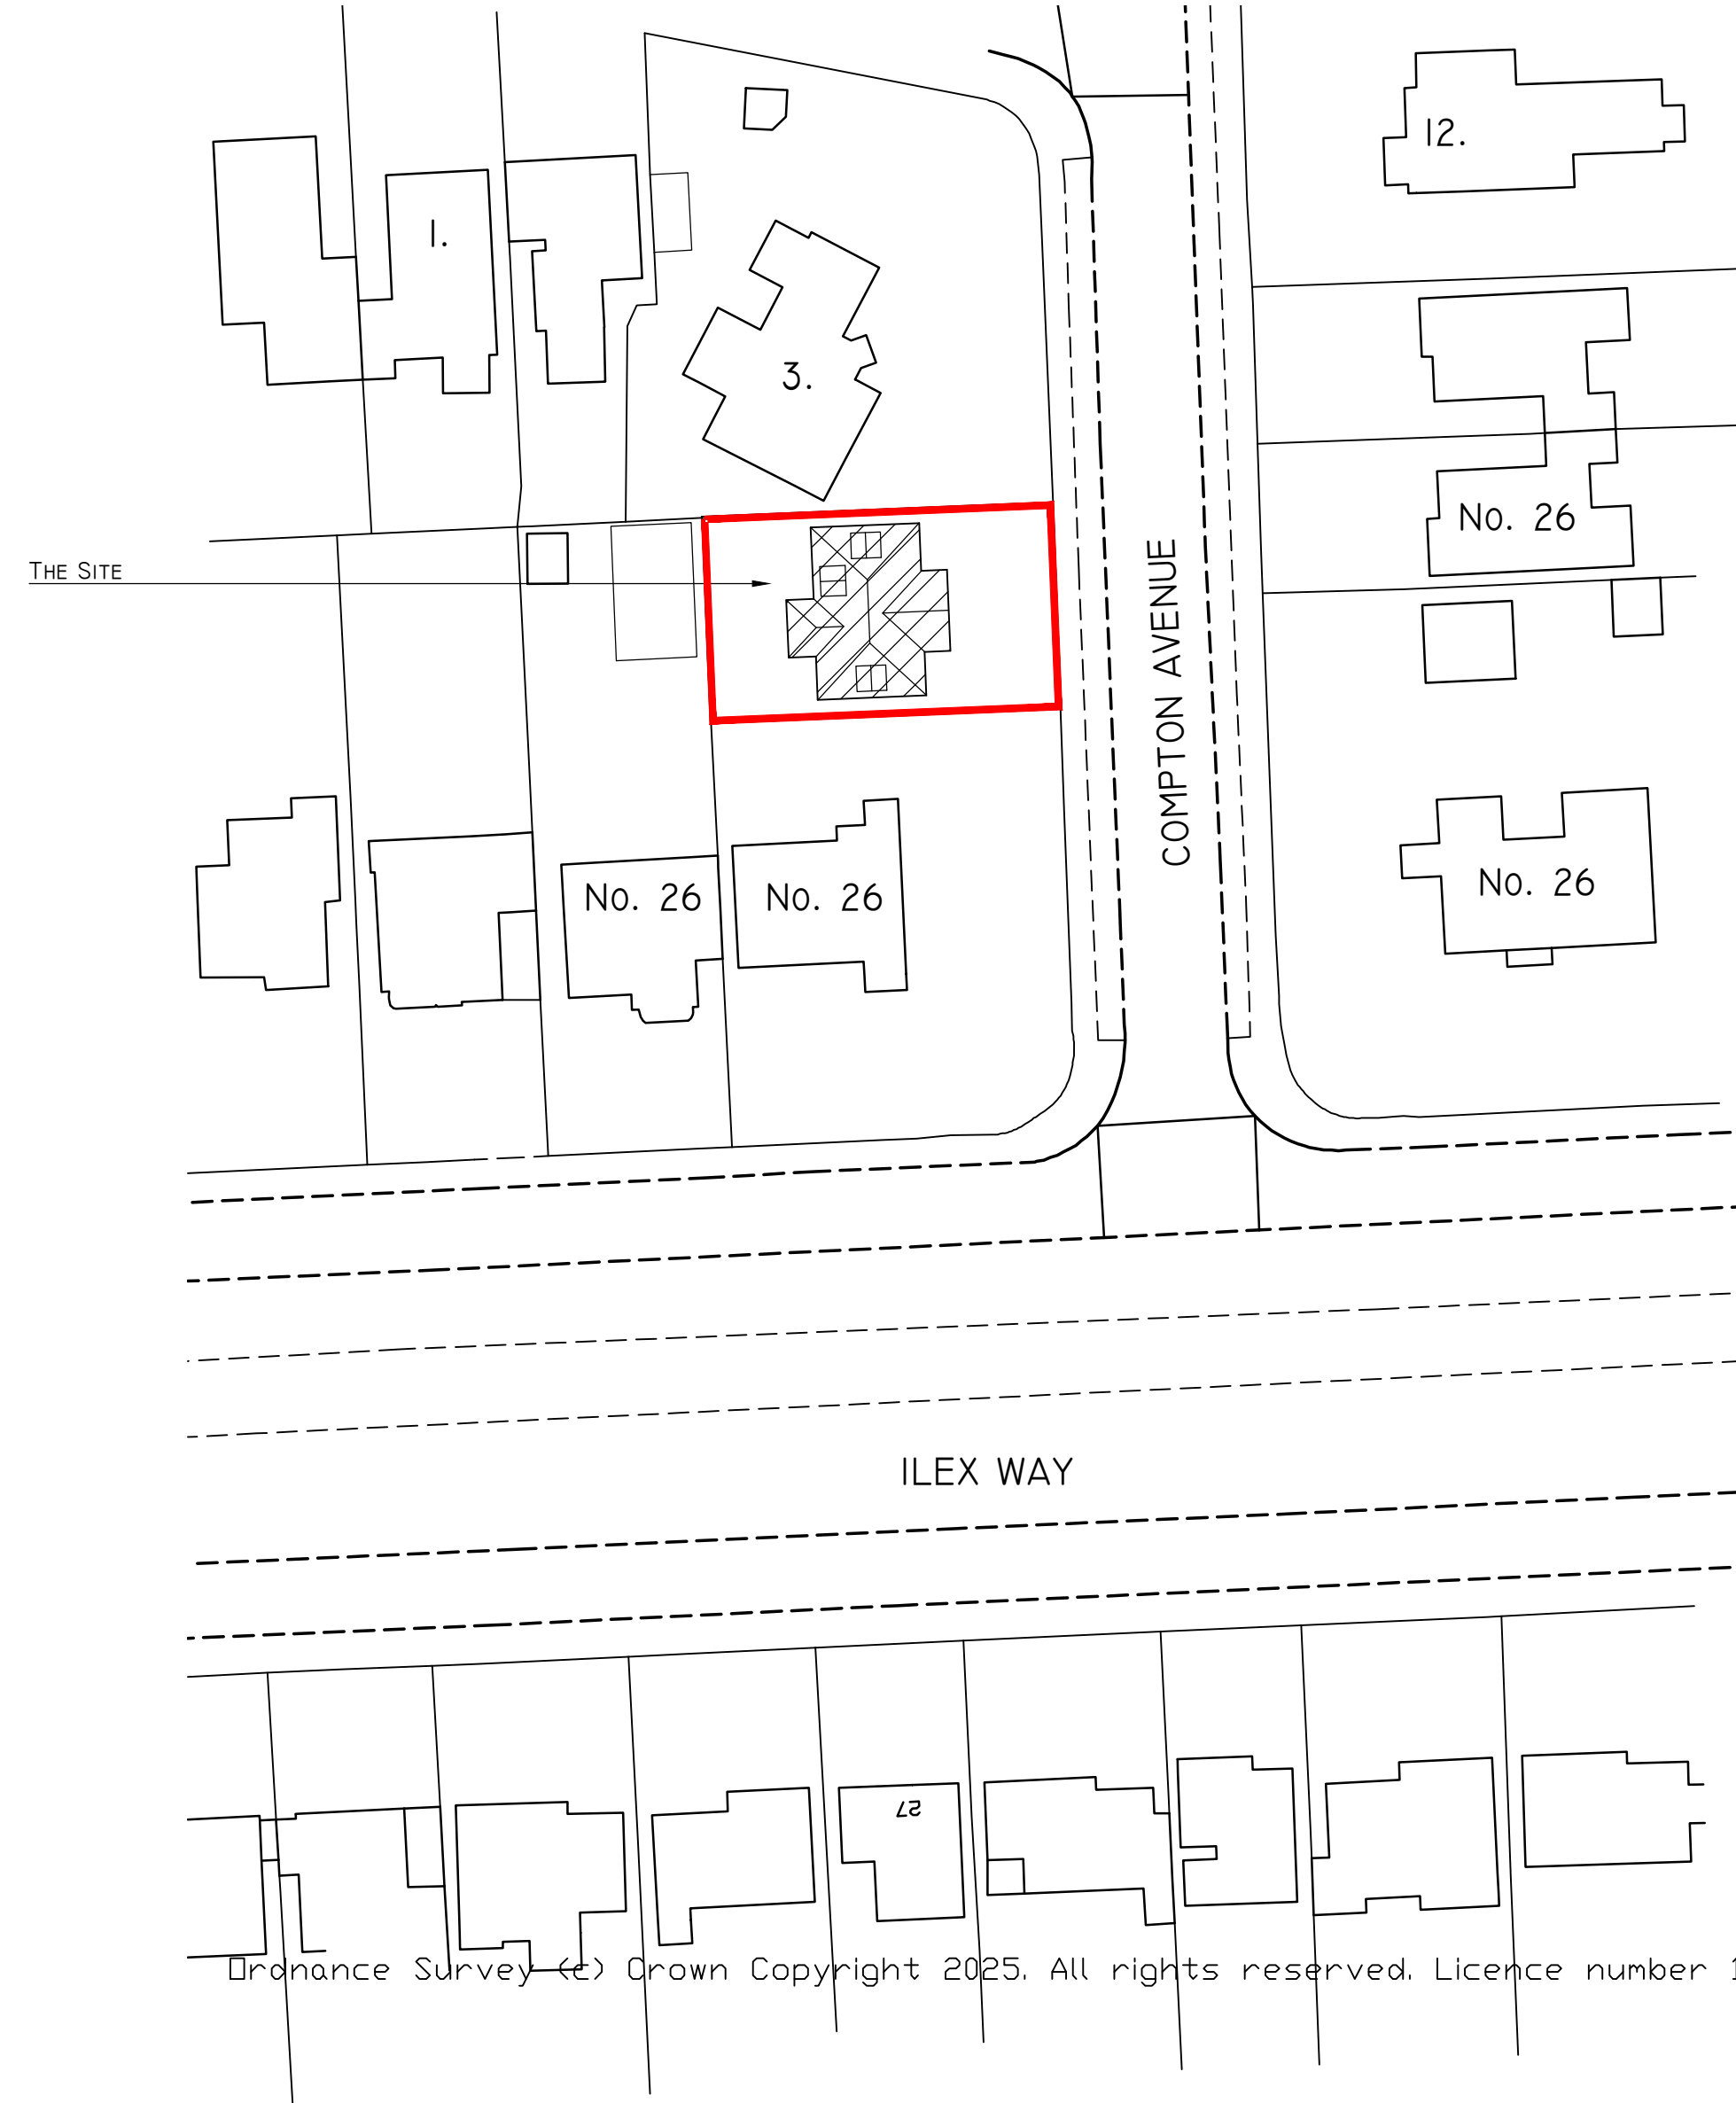


SCALE BAR 1:500
SITE PLAN
SCALE 1:500

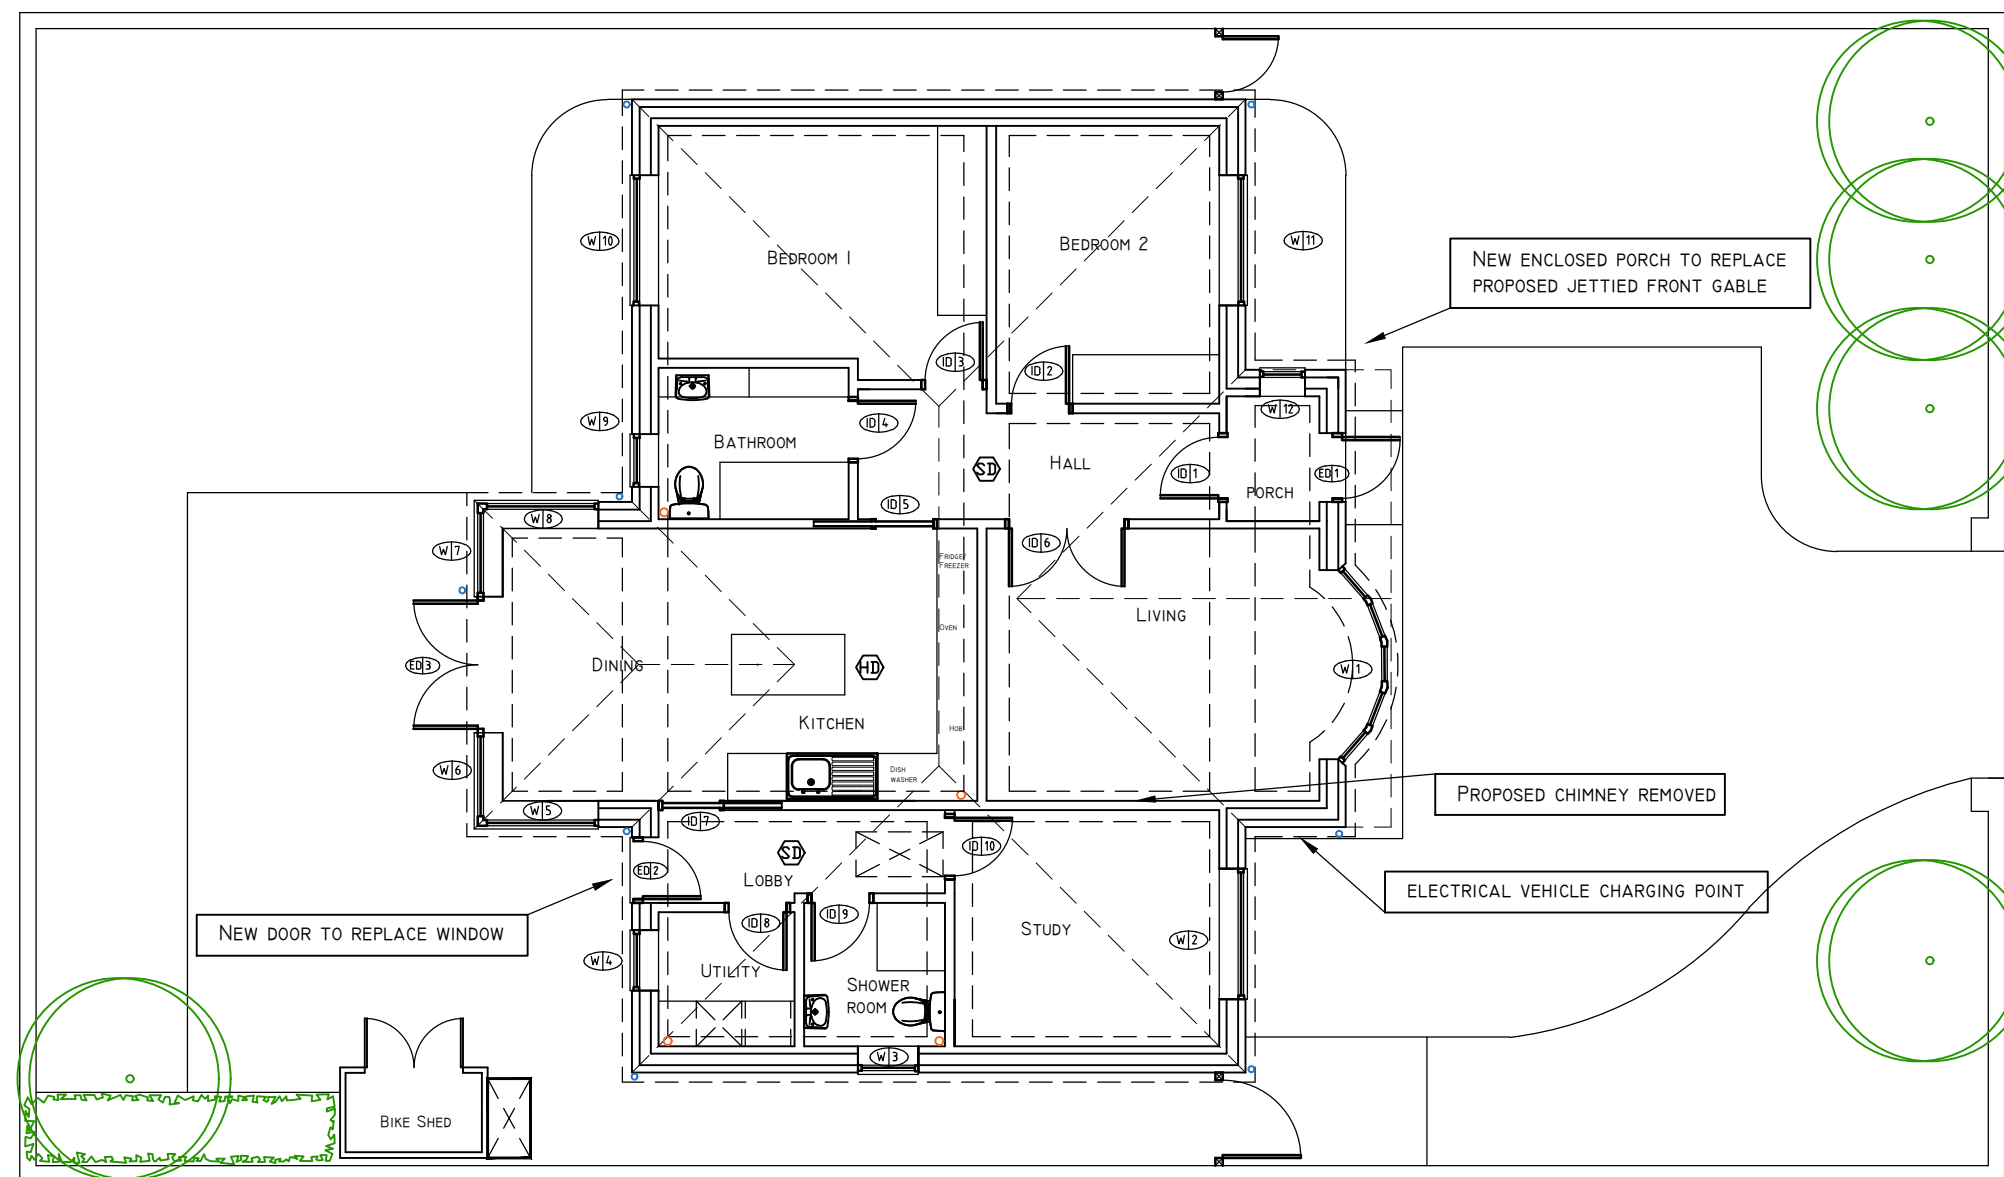


PROPOSED FLOOR PLAN
SCALE 1:100 @ A1

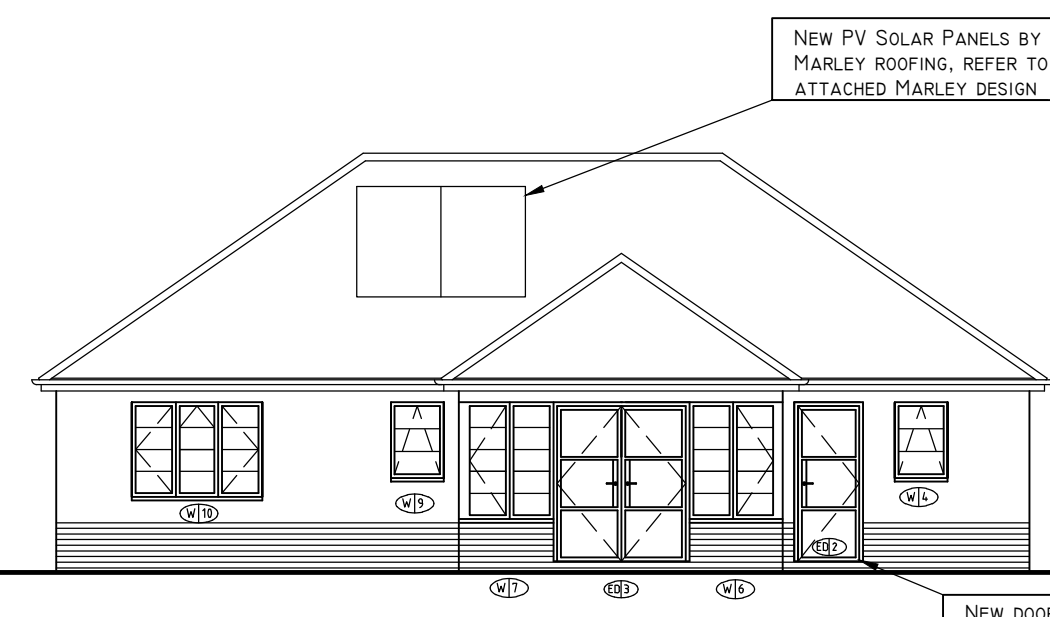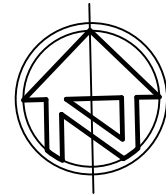


PROPOSED REAR (WEST) ELEVATION

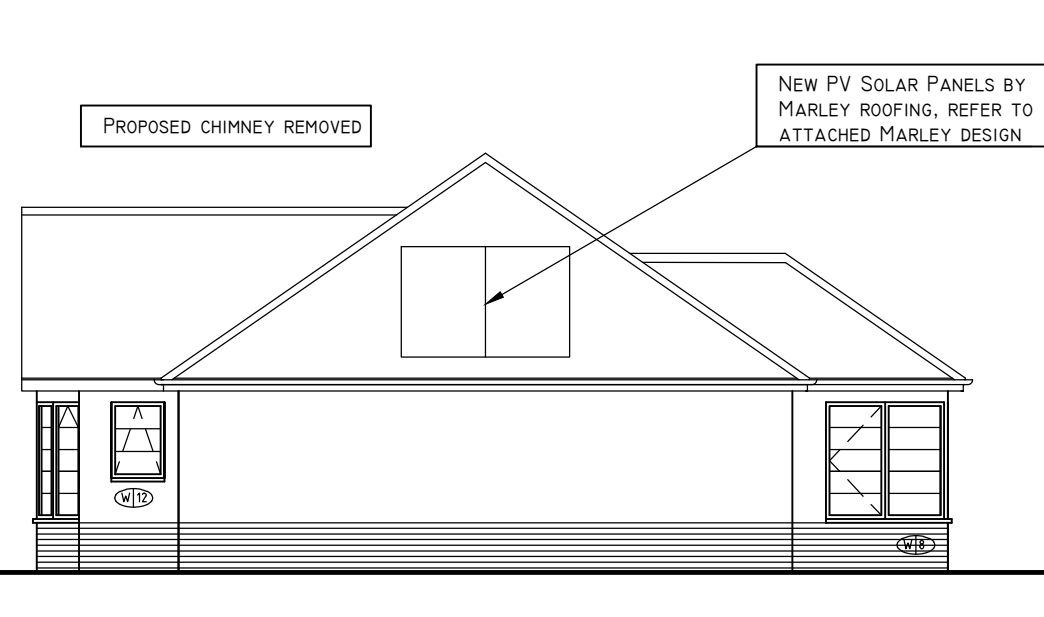

PROPOSED REAR (NORTH) ELEVATION

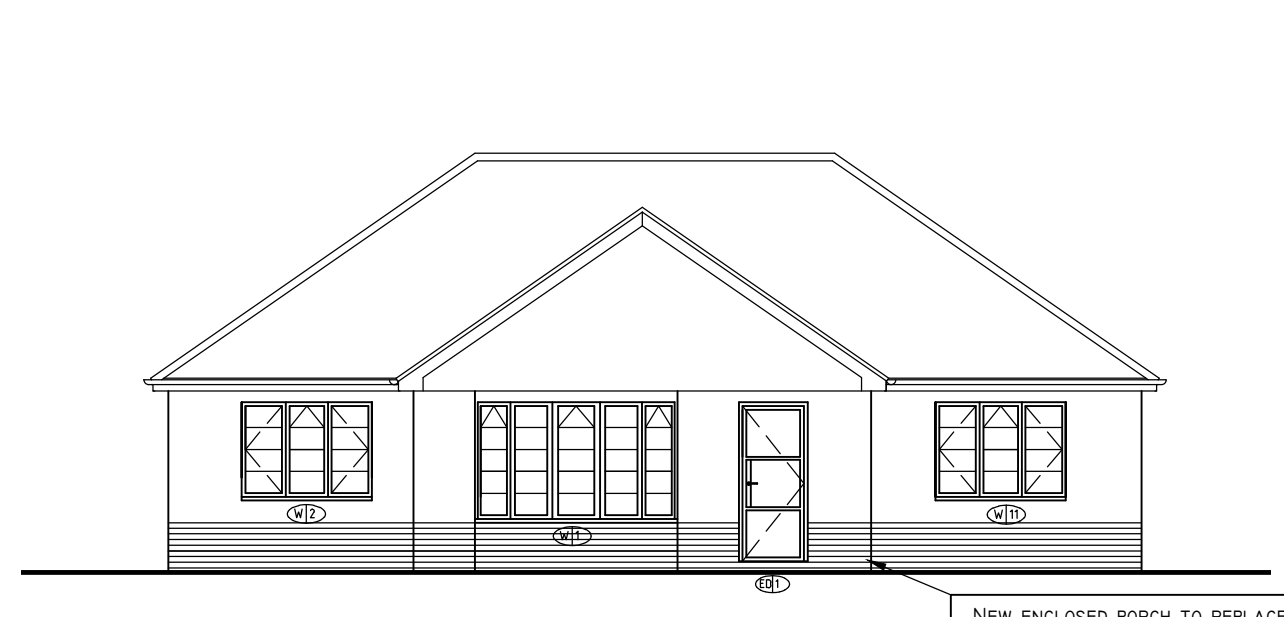

PROPOSED FRONT (EAST) ELEVATION

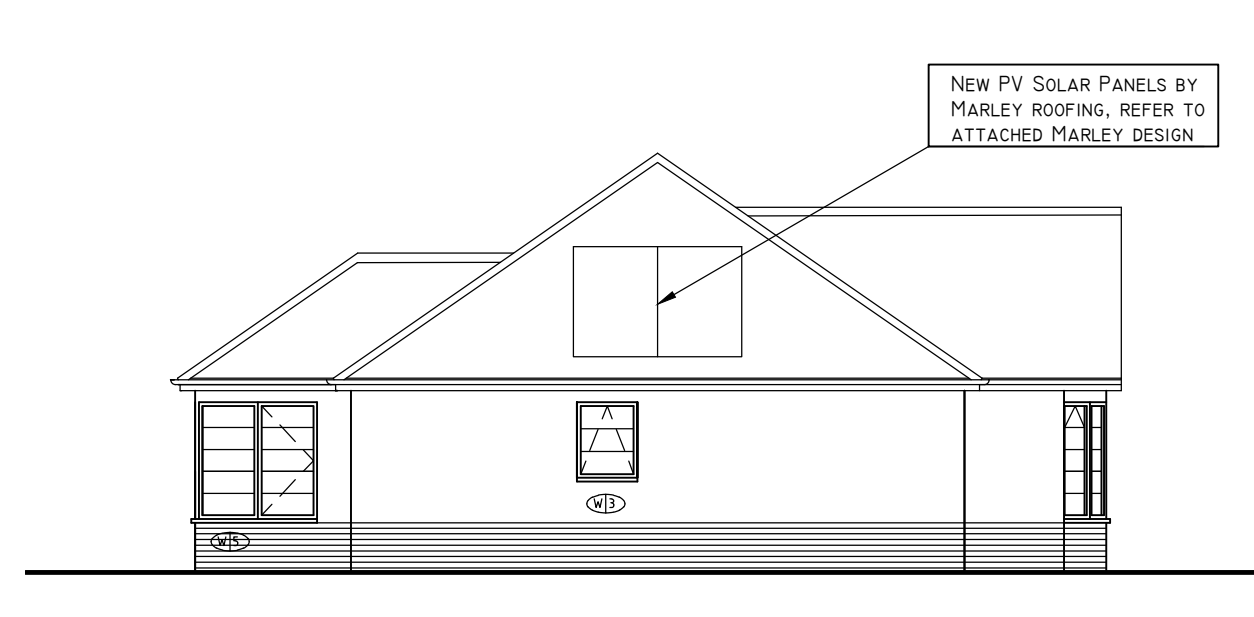

PROPOSED SIDE (SOUTH) ELEVATION

PROPOSED ELEVATIONS SHOWING NON MATERIAL AMENDMENTS
SCALE 1:100 @ A1

01 | issue to planning | 18.12.25



Pope Stevens Architecture Ltd.
Crossways | 2 Beech Avenue
Chichester | West Sussex | PO19 3DR
Telephone: 01243 782 796
Email: pope.stevens@btinternet.com

RIBA
Chartered Practice

Project
26 Ilex Way
Goring by Sea
West Sussex

Drawing
Application for removal or variation of a condition
following grant of planning permission
Location, Site, Floor Plan and elevations

Date Sept 2025	Drawn by CDP	Scale as shown @ A1
Drawing No. DPA-01	Revision 01	