




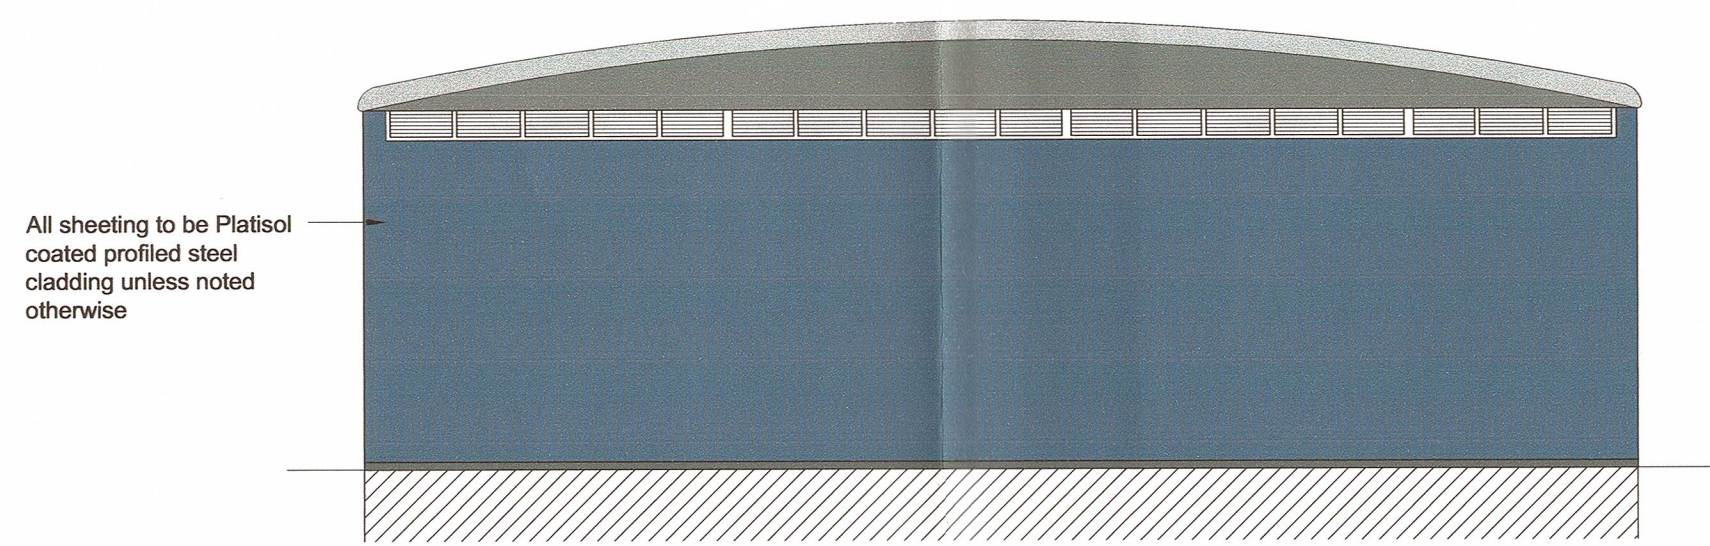


NORTH EAST ELEVATION (SIDE)

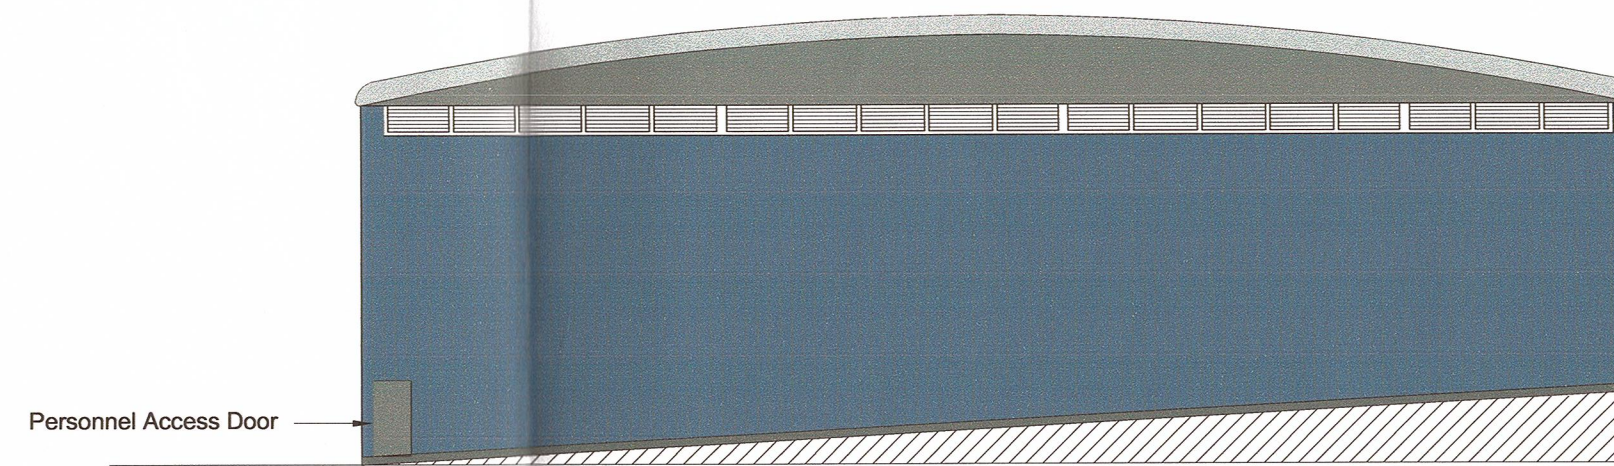

SOUTH WEST ELEVATION (SIDE)

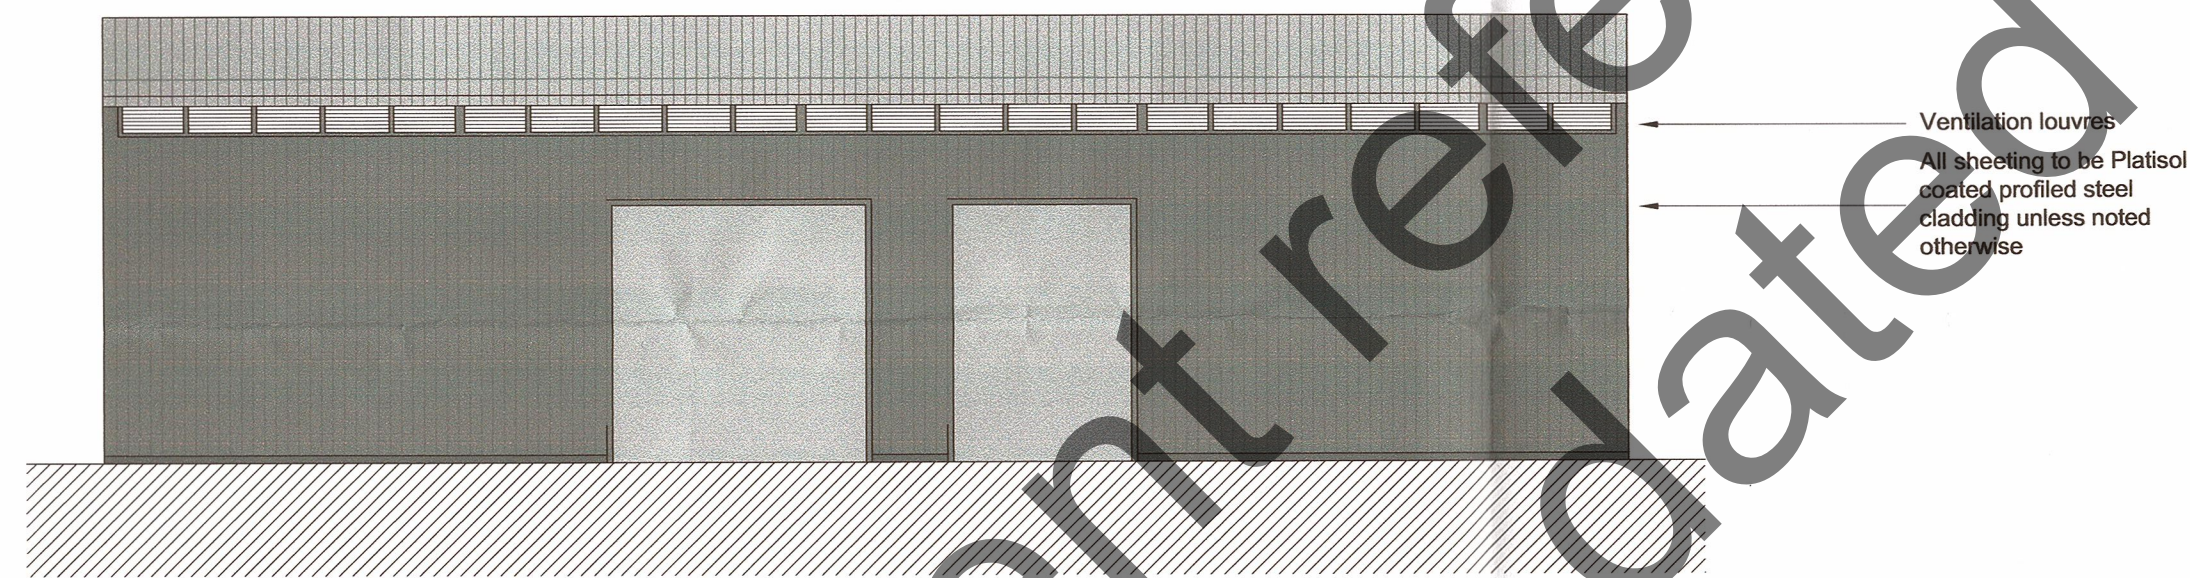

NORTH WEST ELEVATION (REAR)

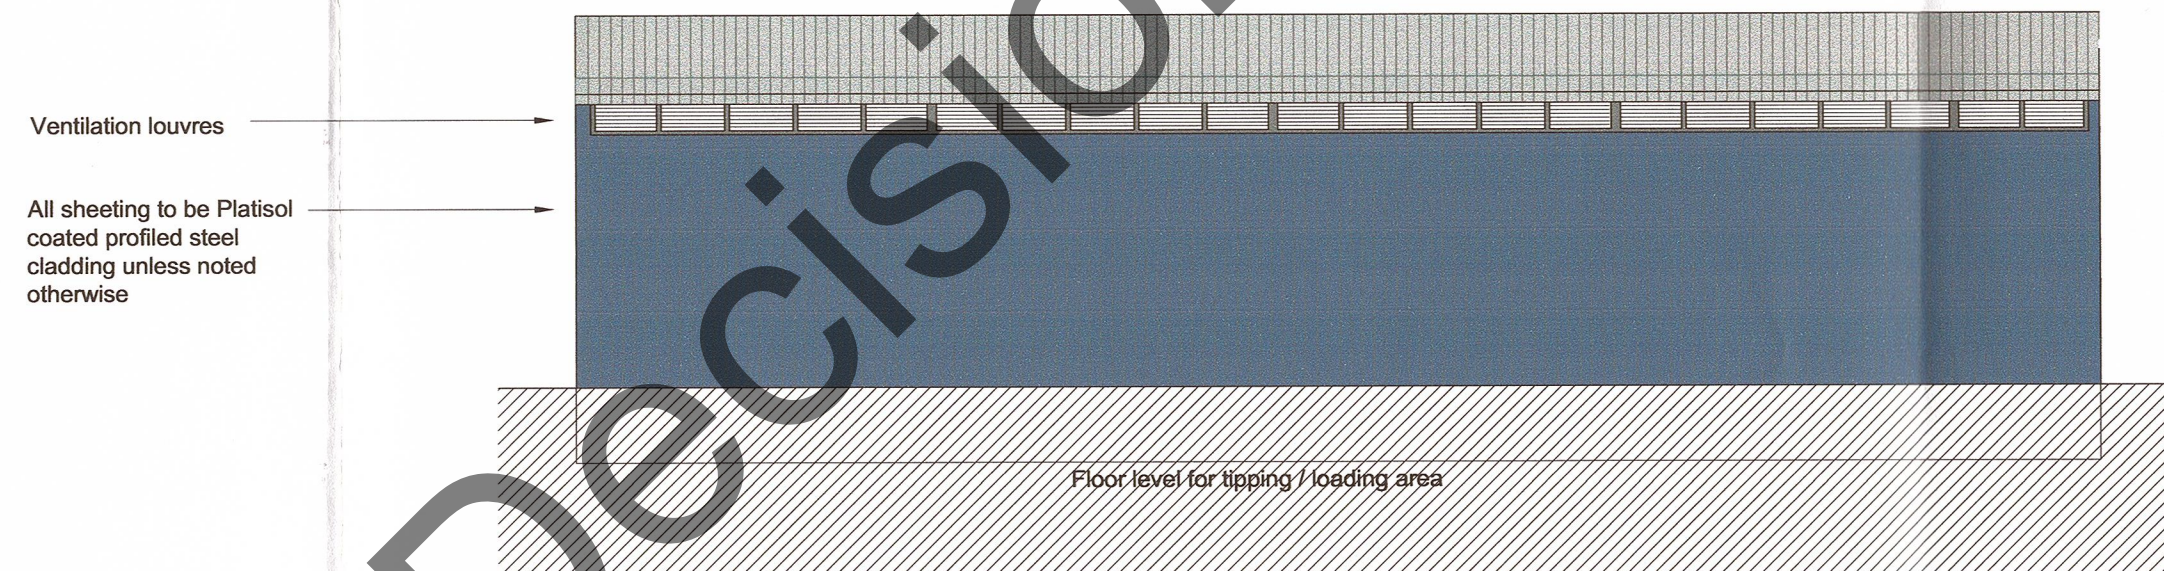

SOUTH EAST ELEVATION (FRONT)

Drawing Number		0004338/LA/A/05	
Notes			
Do not scale this drawing			
		W.S.C.C. 03 JUL 2006 DEVELOPMENT CONTROL PLANNING SERVICES PLANNING APPLICATION	
F	29/06/05	Building design altered	LEH SJM
E	06/04/05	Building design altered	LEH SJM
D	06/04/05	Building design altered	LEH SJM
C	06/02/05	Building design altered	LEH SJM
B	22/06/04	General amendments	LEH SJM
A	18/05/04	Building design altered	LEH SJM
Rev	Date		Checked
JE JACOBS BABTIE			
Client	Viridor WASTE MANAGEMENT		
Project	WEST SUSSEX COUNTY COUNCIL WASTE HANDLING AND RECYCLING CONTRACT		
Title	LANCING TS PROPOSED ELEVATIONS		
Drawing No.	0004338/LA/A/05	F	
Scale	1:200 @A1	Date	24/11/04
Drawn	CA	Checked	LEH
Copyright reserved Jacobs Babtie Churchill House, Churchill Way, Cardiff, CF10 2HH			