



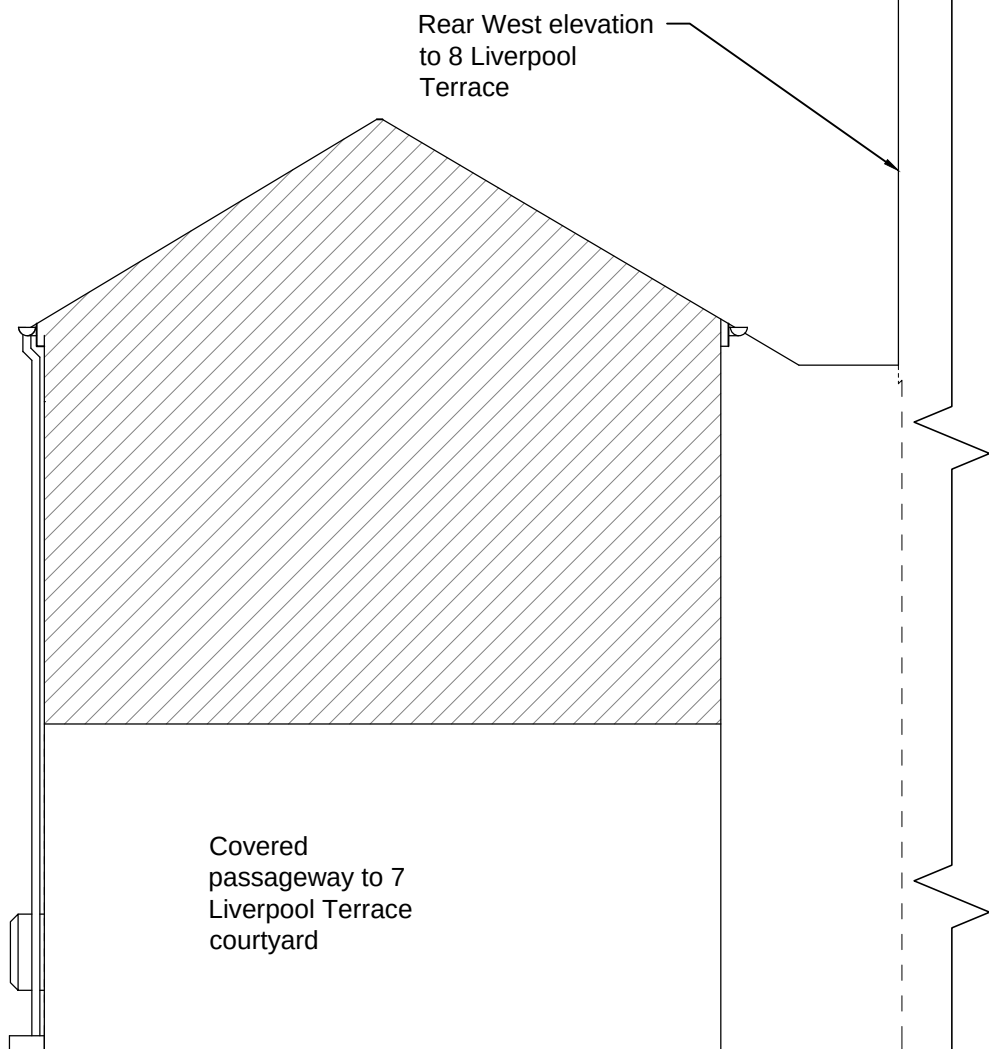

West Elevation (Front mid terraced) - Proposed

Scale 1:50

 

South Elevation (Mid terraced side) - Proposed

Notes:



Location of existing gas supply and proposed gas box.



Bolt-on box (wall-mounted box)
Supplied and fitted by us.
Complete assembly
• 503mm high
• 408mm wide
• 224mm depth

Type of gas box suitable as proposed by SGN

REV:	DESCRIPTION:	BY:	DATE:
STATUS: For Approval			

Jonathan Staples
Surveying and Draughting
Services
Tel 07752 364057 Email: Jonstaples1969@gmail.com

CLIENT: MARK STAPLES

SURVEYOR: JONATHAN STAPLES
MSc Bsc(Hons)

SITE: 8 FIELD ROW
WORTHING BN11 1TA

TITLE: FRONT ELEVATION
PROPOSED GAS METER BOX

SCALE AT A3: 1:50	DATE: 09/03/2026	DRAWN: JS	CHECKED:
PROJECT NO: FR/02	DRAWING NO: 02	REVISION:	-