


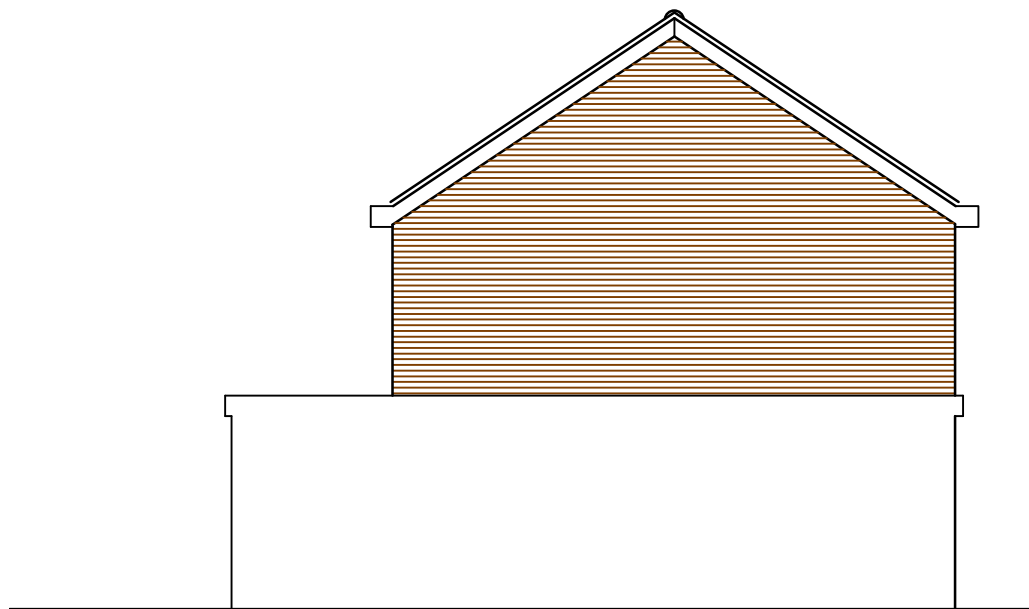


PROPOSED SOUTH ELEVATION 1:100




PROPOSED NORTH ELEVATION 1:100



PROPOSED WEST ELEVATION 1:100

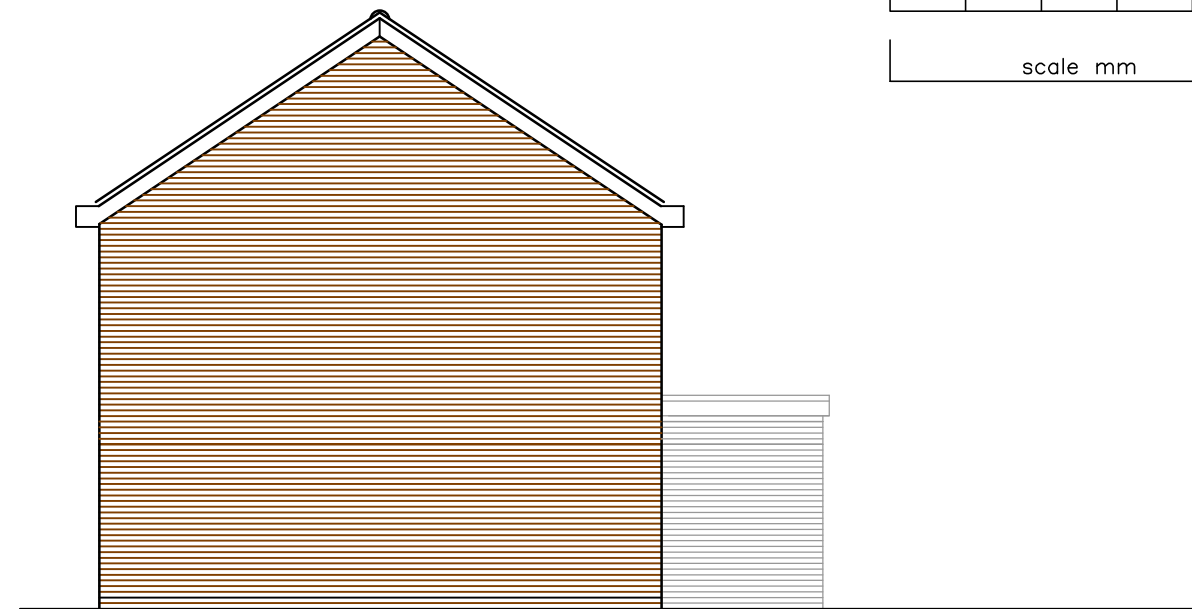

PROPOSED EAST ELEVATION 1:100

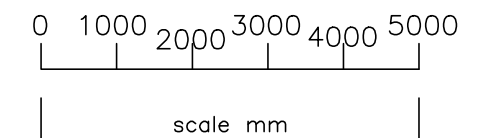

AMdesign

ARCHITECTURE DESIGN DEVELOPMENT
Leeza Aldis-Hobbs ARB RIBA SPAB

Mob: 07756 329400
e-mail: leeza@amdesignltd.co.uk

PROJECT
**8 WELLAND CLOSE
DURRINGTON
WEST SUSSEX
BN13 3NR**
PROJECT STAGE
PLANNING

DRAWING
**PROPOSED
ELEVATIONS**

DRAWING No
461/05

SCALE 1:100
DATE NOV 2025

REVISION
A
DRAWN LA
CHECKED

paper size A3

LETTER	REVISION	DATE
--------	----------	------

This scheme is subject to town planning and all other necessary consents. All dimensions and levels to be checked on site. This drawing is to be read in conjunction with other relevant drawings and documents. Report all discrepancies to the Architect before work commences. AM Design is the trading name of AM Design Ltd © AM Design Ltd. All rights reserved.