



LOCATION PLAN 1:1250

garage demolished,
new single storey
side extension

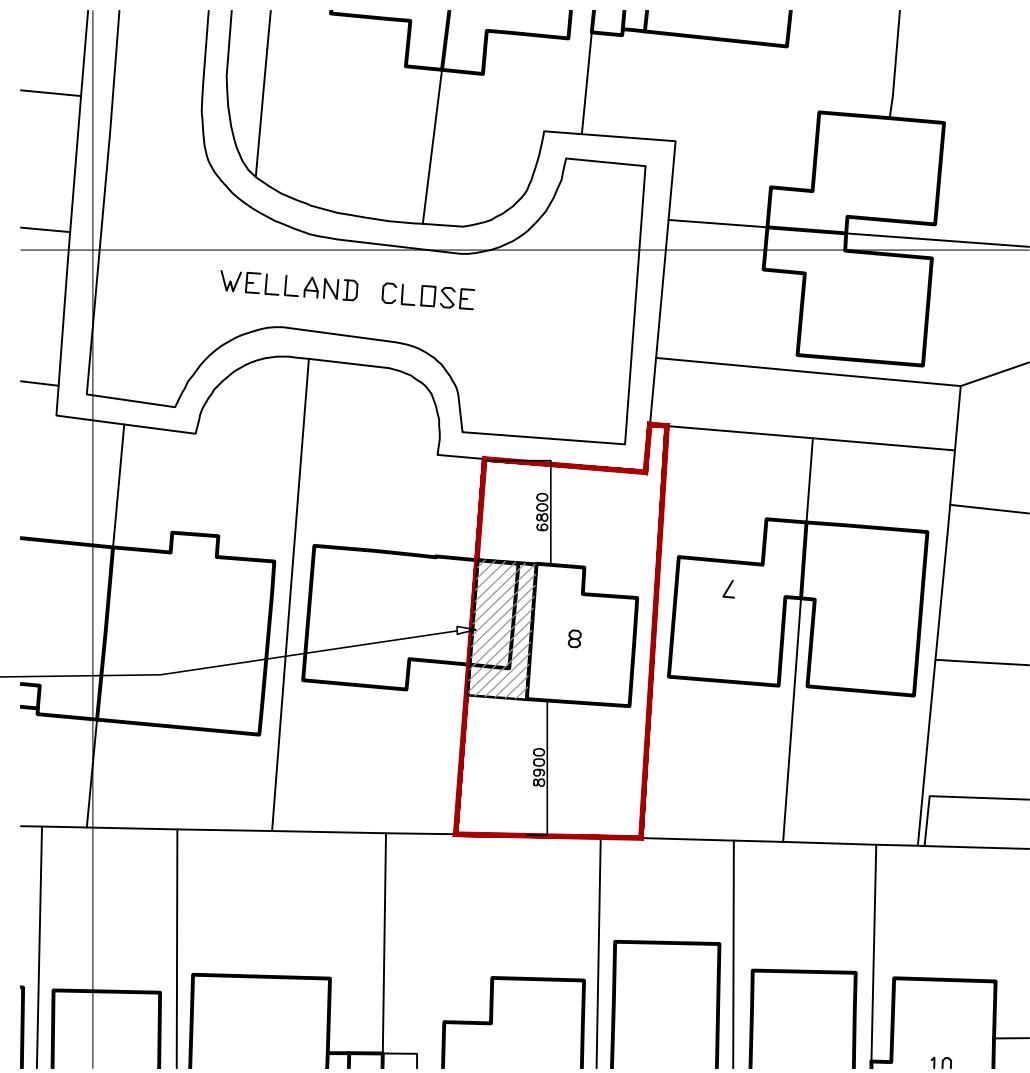

BLOCK SITE PLAN 1:500

 

AMdesign

ARCHITECTURE DESIGN DEVELOPMENT
Leeza Aldis-Hobbs ARB RIBA SPAB

Mob: 07756 329400
e-mail: leeza@amdesignltd.co.uk

PROJECT
**8 WELLAND CLOSE
DURRINGTON
WEST SUSSEX
BN13 3NR**
PROJECT STAGE
PLANNING

DRAWING
**LOCATION PLAN
SITE PLAN**
DRAWING No
461/01
REVISION
SCALE 1:1250 1:500
DATE DEC 2025 DRAWN LA
CHECKED

	paper size A3	
LETTER	REVISION	DATE
This scheme is subject to town planning and all other necessary consents. All dimesions and levels to be checked on site. This drawing is to be read in conjunction with other relevant drawings and documents. Report all discrepancies to the Architect before work commences. AM Design is the trading name of AM Design Ltd © AM Design Ltd. All rights reserved.		