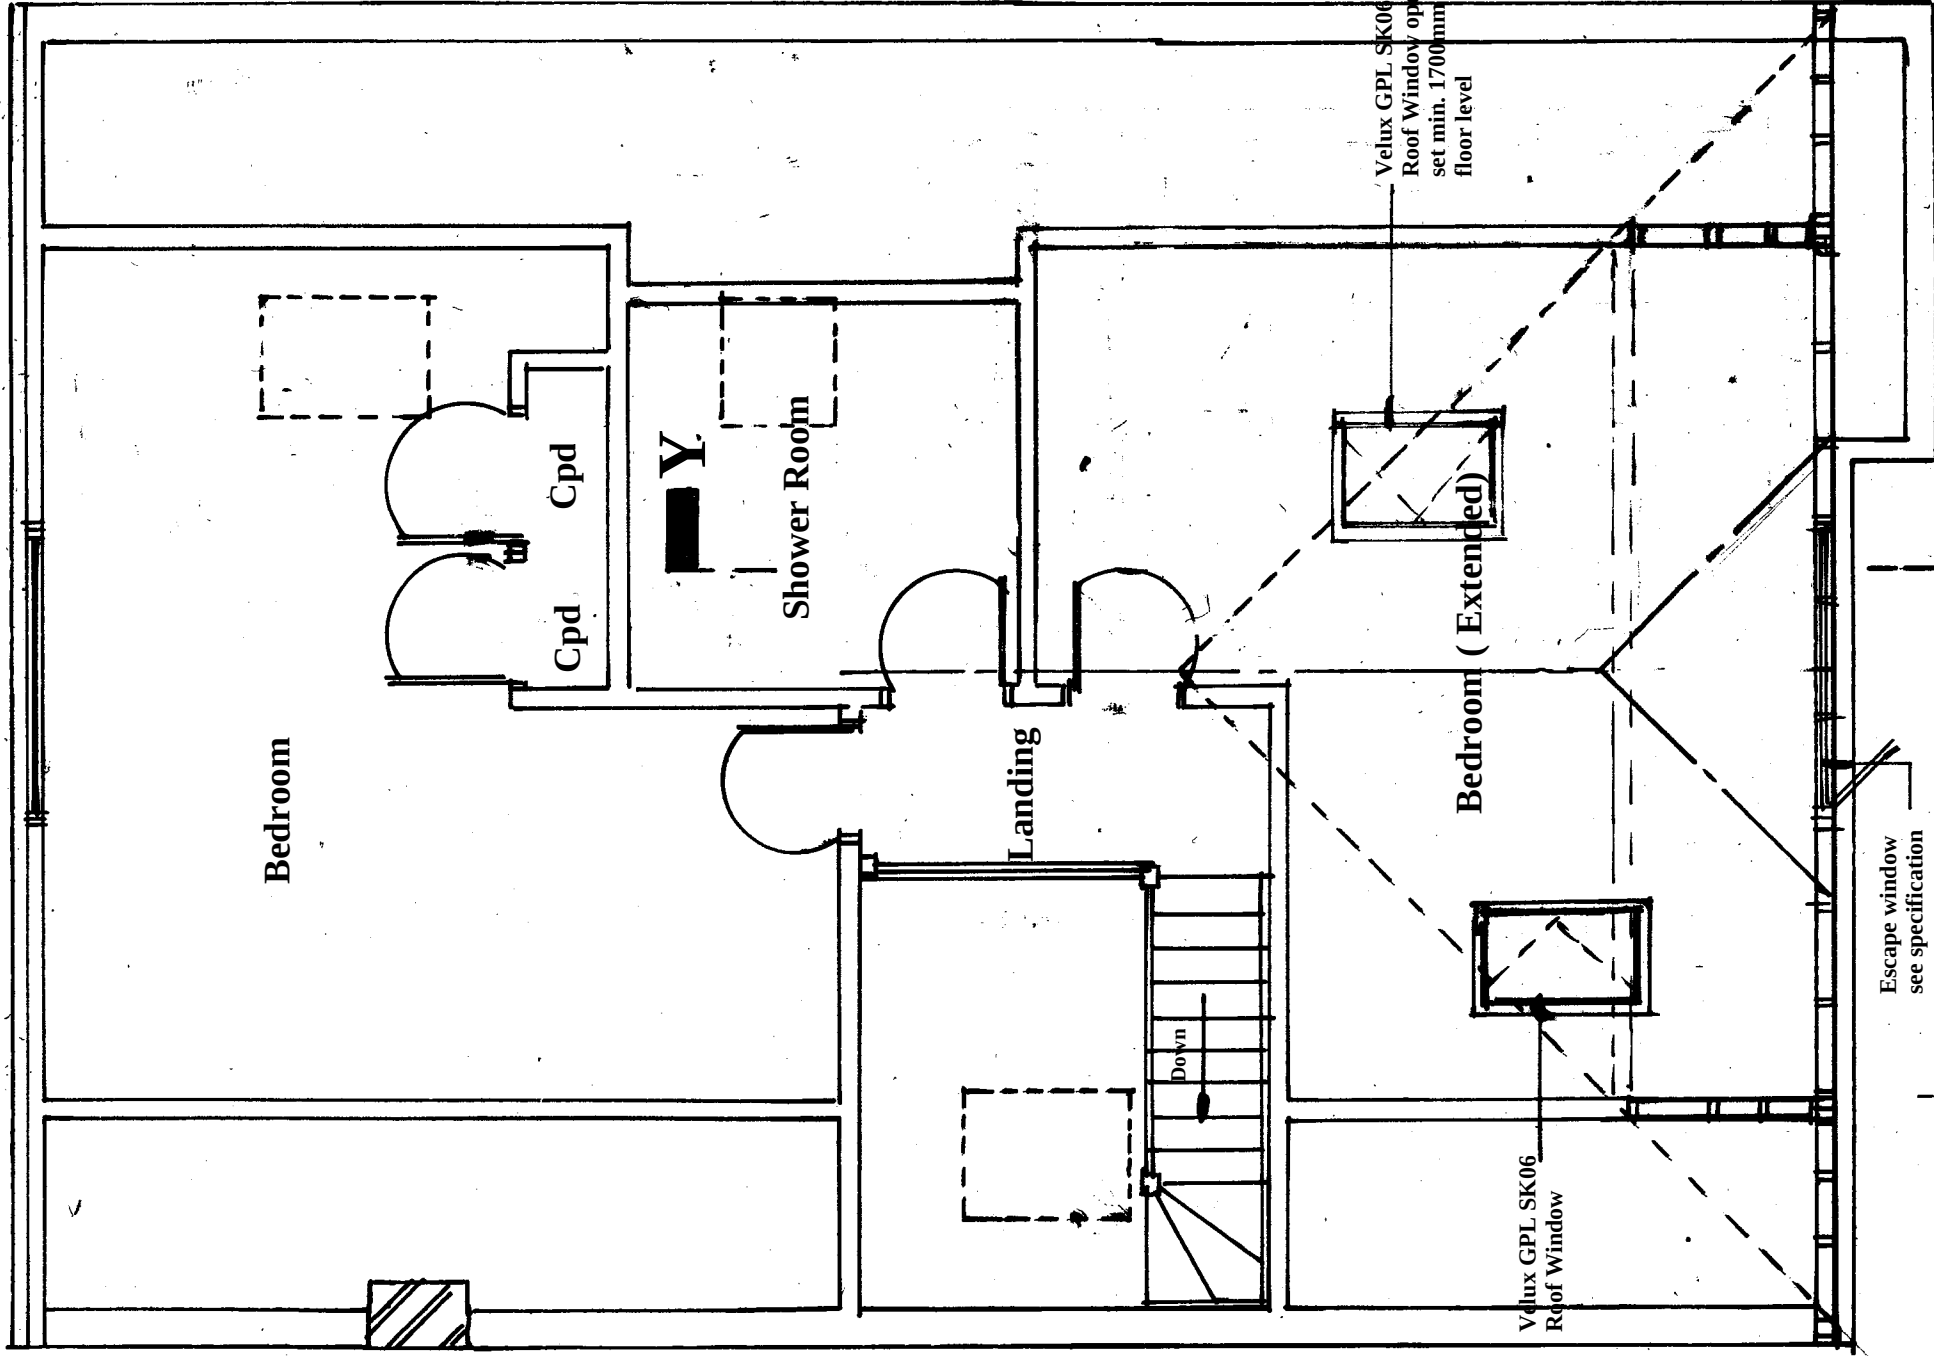


Amendments			Date

Client **Mr. Karol & Miss Demiral**

Site Address

**2 Moat Way
Goring on sea
West Sussex
BN12 4DR**

Proposal **Loft Conversion**

Drawing Title **Proposed First Floor Plan**

Date **18/02/2** Drawn **S. Burrows**

Scales **1:50 on A3**

DWG NO.	REV
S13500/4	

Proposed First Floor Plan