
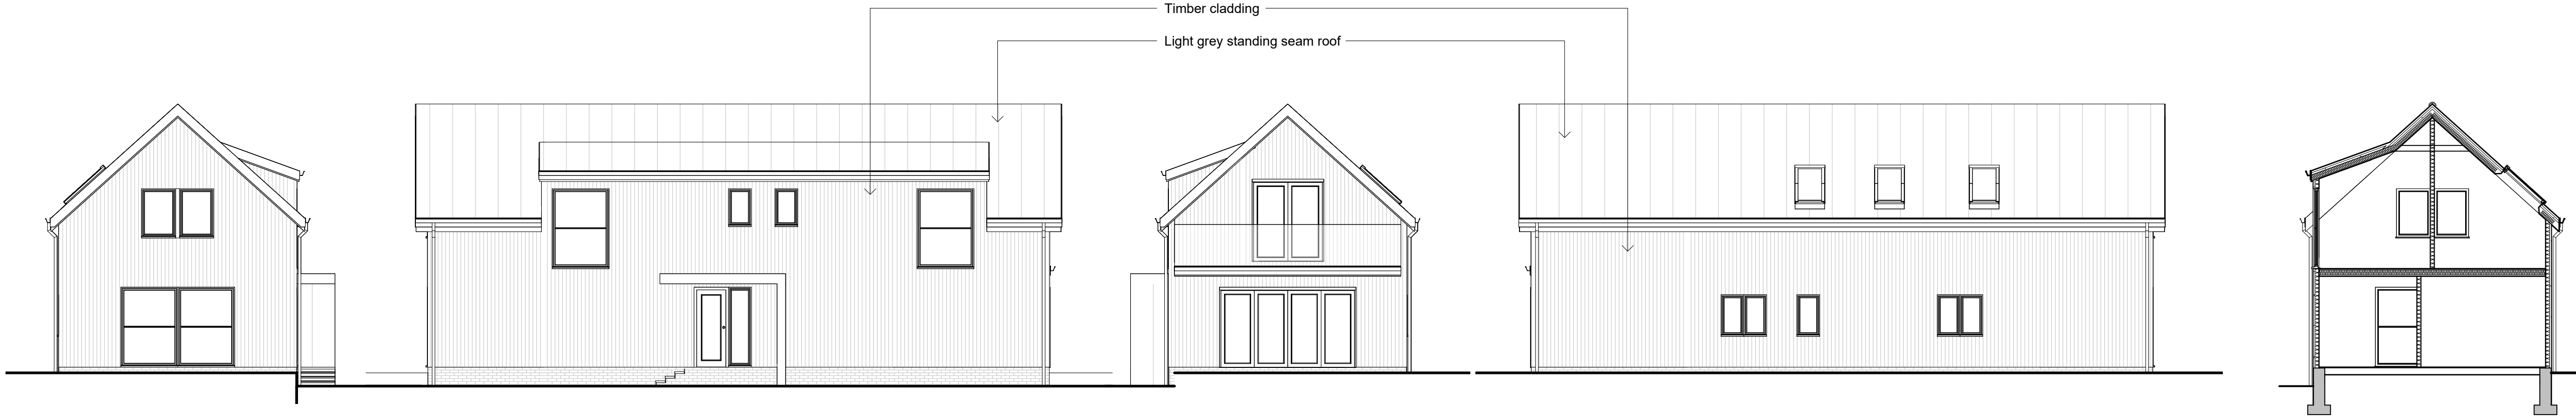
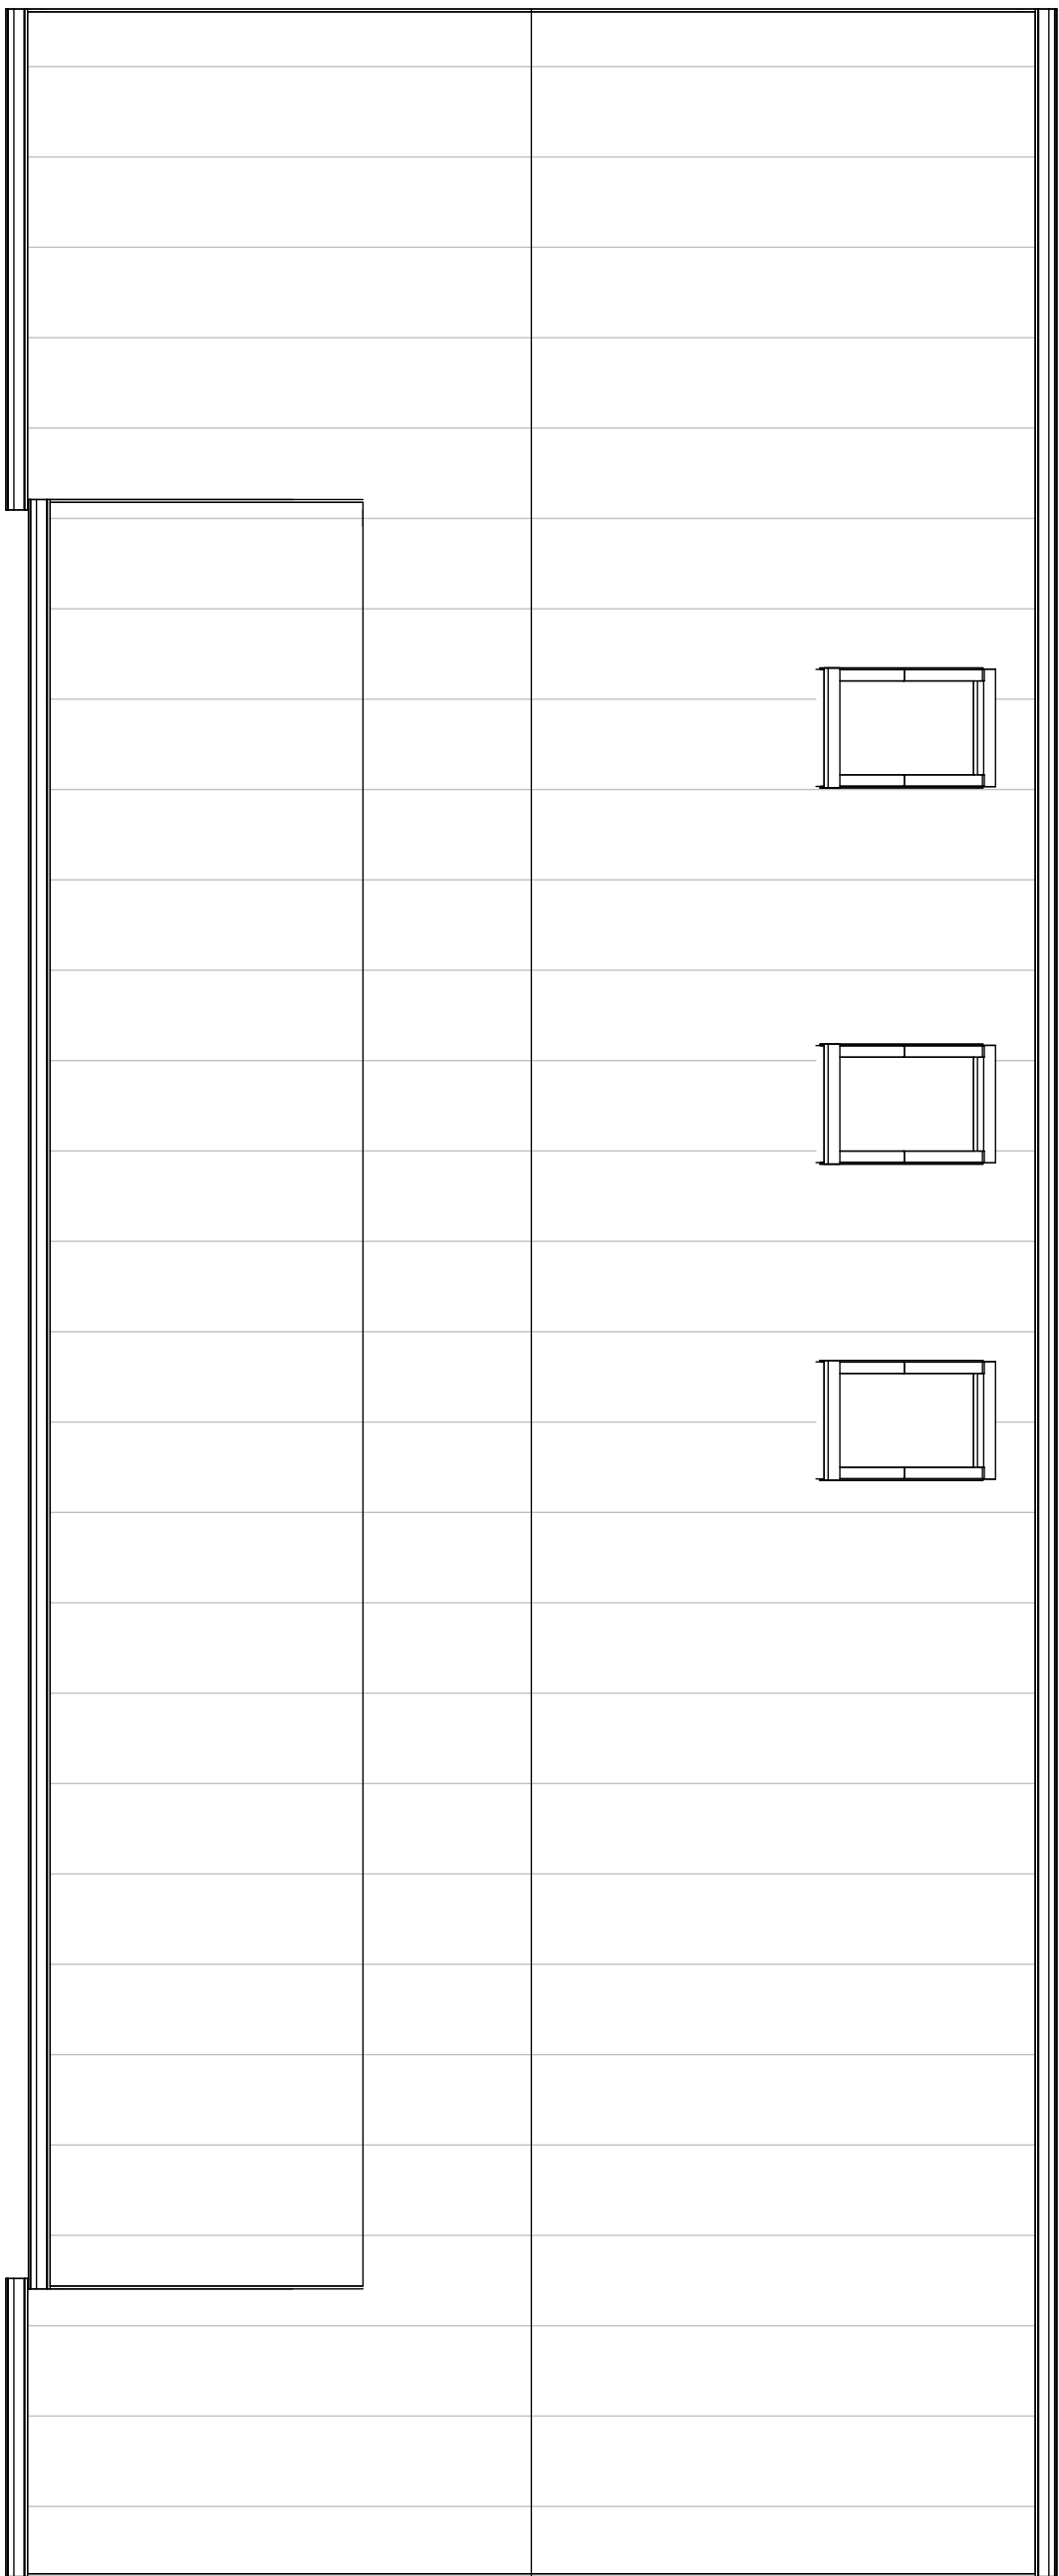


Ground Floor 1:50

First Floor

Roof Plan

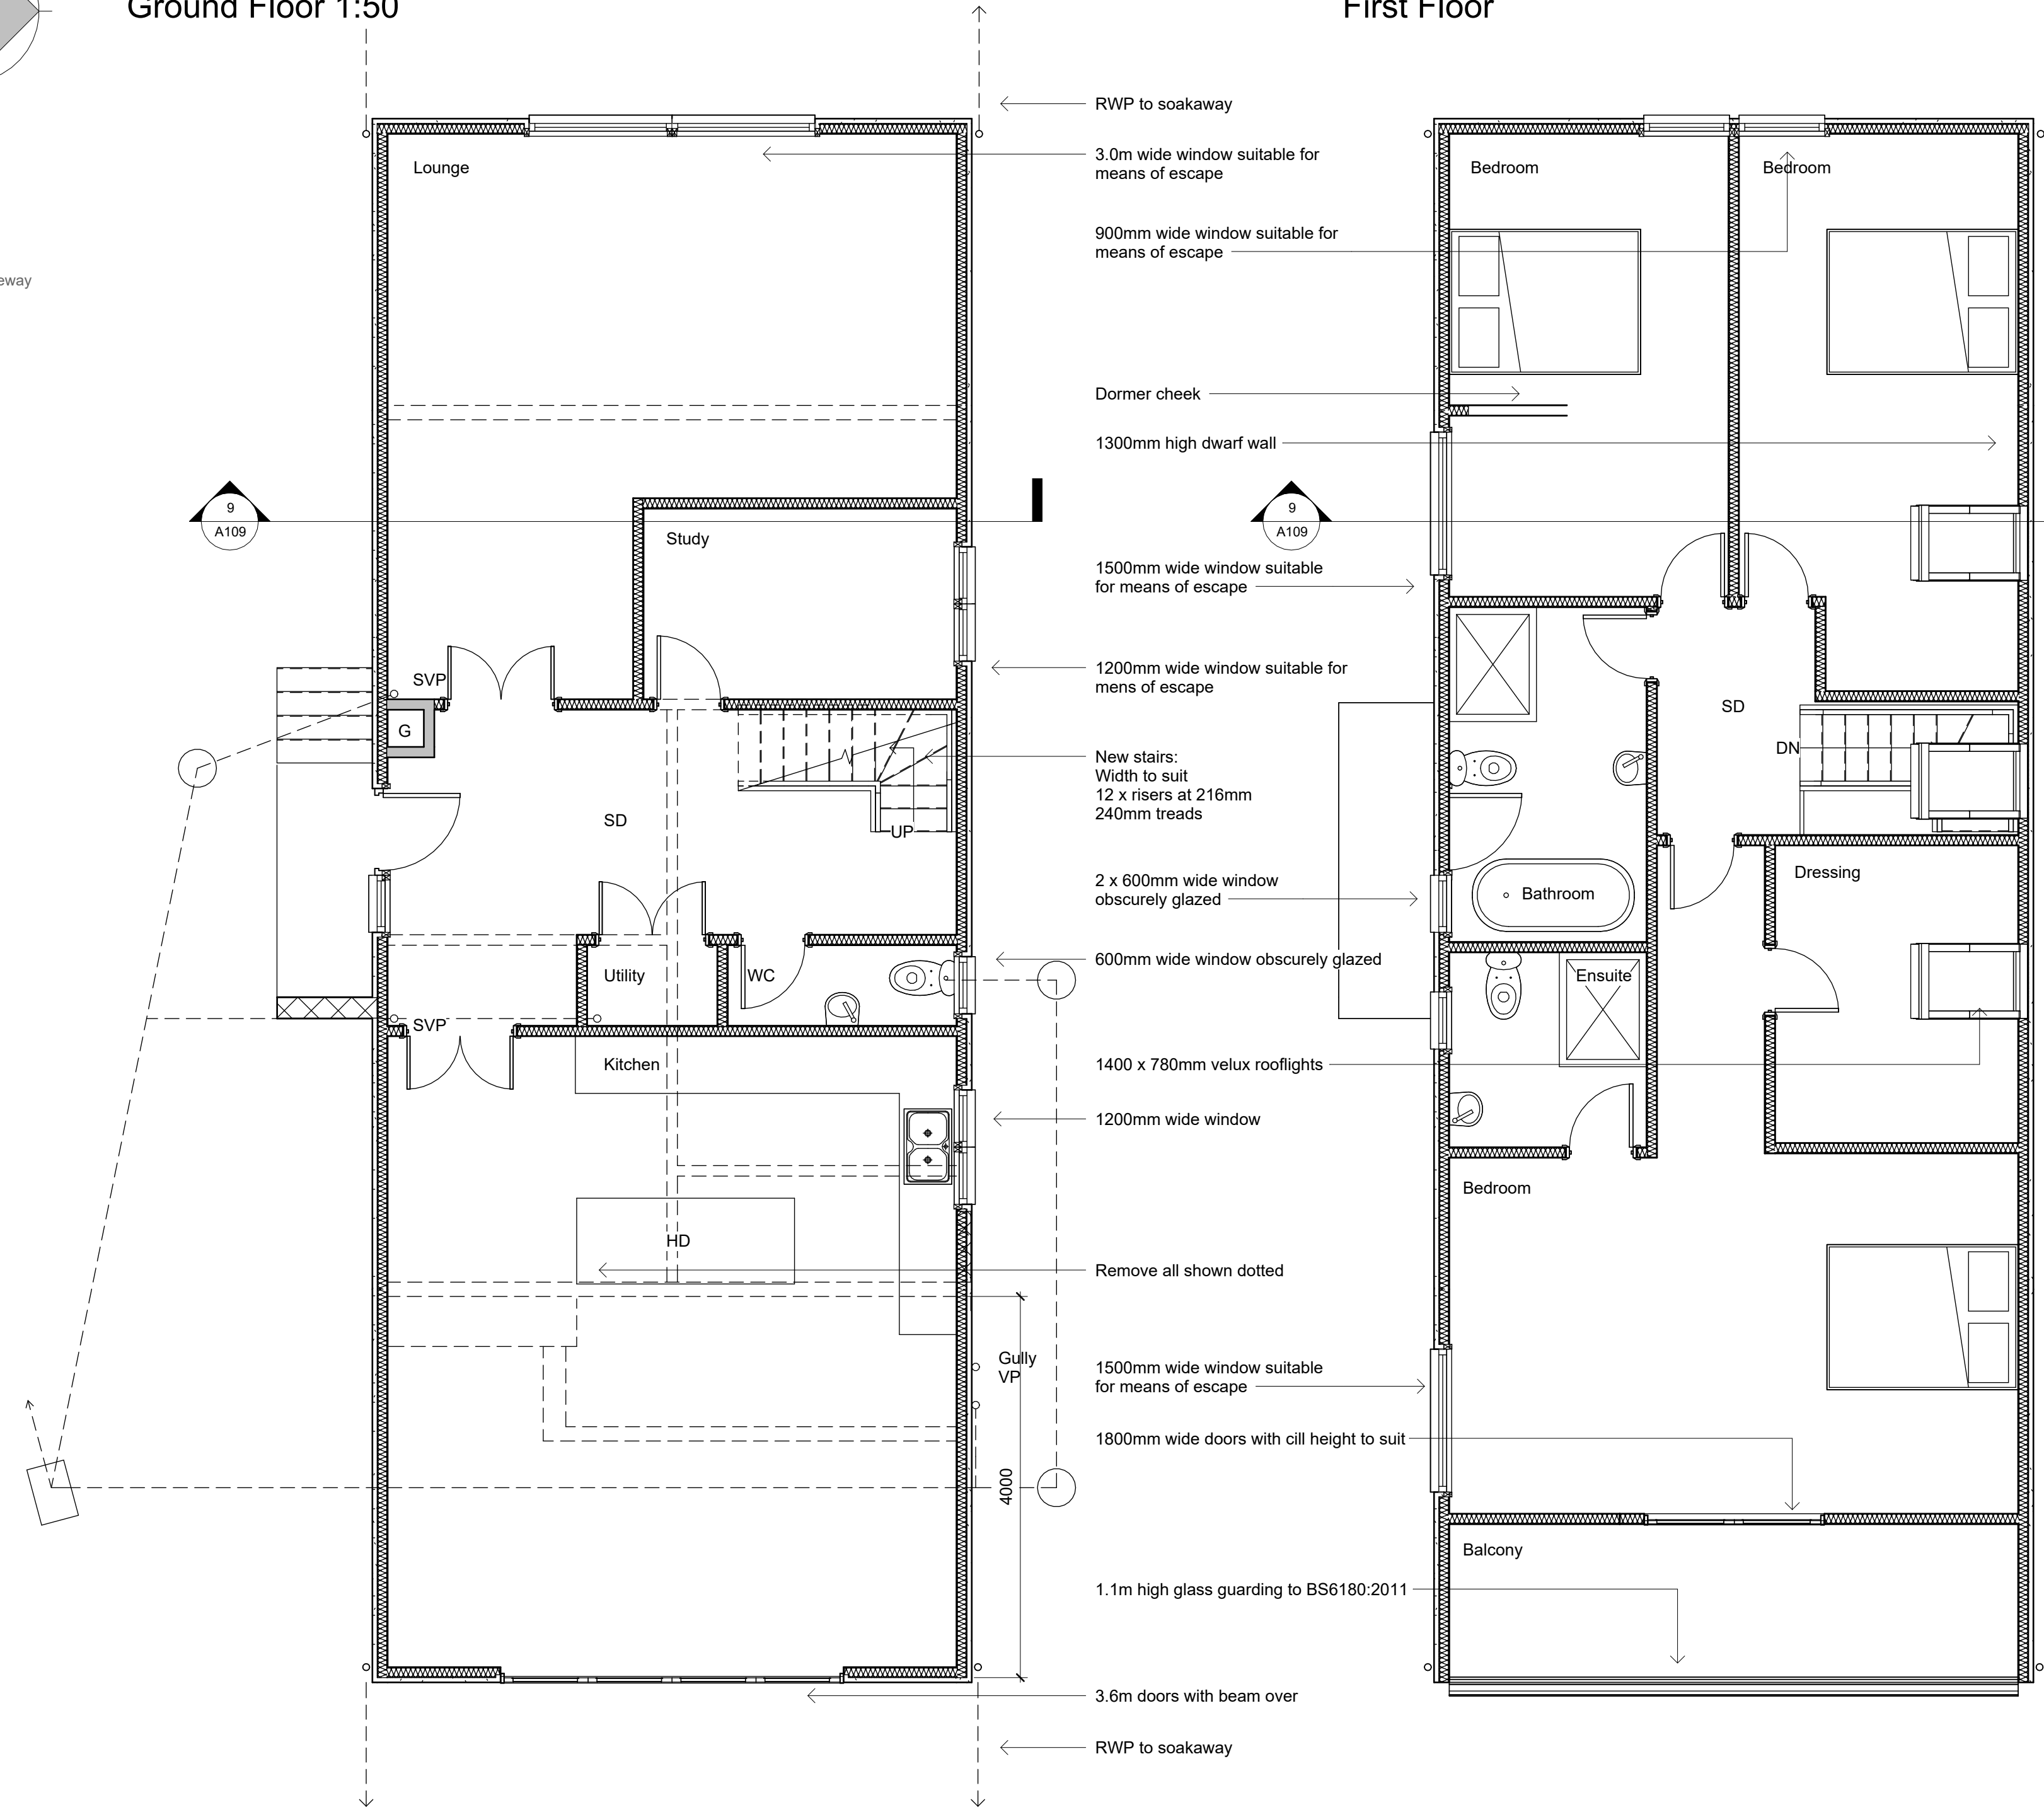

Front Elevation 1:100

Side Elevation

Rear Elevation

Side Elevation

Section Through


West

South

East

North

Revisions

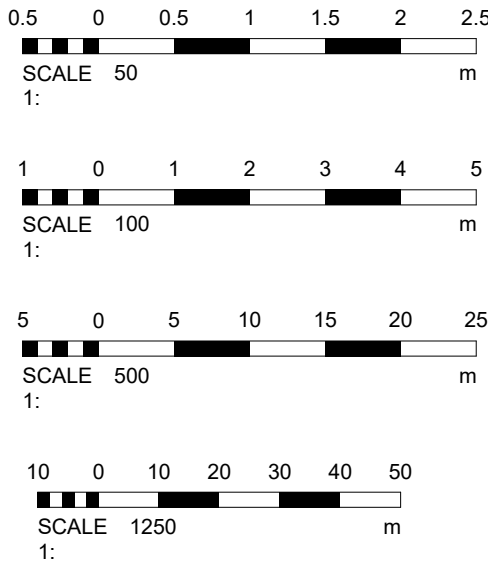

Materials



Drawing Number 2026/48 Sheet 2 of 3

Size A1 Scale 1:50, 1:100, 1:500, 1:1250

Project
Proposed details
March 2026

Job Title
42 Mill Road
Lancing
West Sussex
BN15 0PZ

Do Not scale from this drawing except for planning as photocopies will be subject to distortion
Drawings to be read in conjunction with all other Designers and structural engineers contract drawings and specifications:
Any discrepancies must be brought to the attention of the Designer immediately.
The contractor must verify all dimensions by site measurement before ordering materials or manufacturing components
Substitute materials and products to those named will be acceptable if proven to be of equal or higher performance and not in conflict with other elements

M.J.Humphrey Ltd



Mel Humphrey MRICS 9 Aldsworth Avenue Goring By Sea West Sussex BN12 4XQ
Adam Humphrey MCIOB 21 Pendine Avenue Worthing West Sussex BN11 2NA

Mel@mjhumphrey.co.uk 07701055182
Adam@mjhumphrey.co.uk 07812419142