


This drawing is copyright and may not be copied or reproduced without the written consent of this practice

The contractor is responsible for setting out and must check all levels and dimensions prior to work being put in hand

The Architect is to be immediately notified of any suspect omissions or discrepancies

REV	DATE	COMMENT	REV BY
A	01.05.24	amendments in response to conservation comments	FB
B	09.10.24	Approved scheme revised to add basement conversion & extension	FB
C	23.10.24	Lightwells amended	FB
D	19.11.24	Basement scheme added to original approved scheme	FB
E	06.10.25	Section 73 amendments	FB
G	07.04.26	Original front door shown, new area of front wall added	FB
H	12.05.26	New area of front wall added	FB

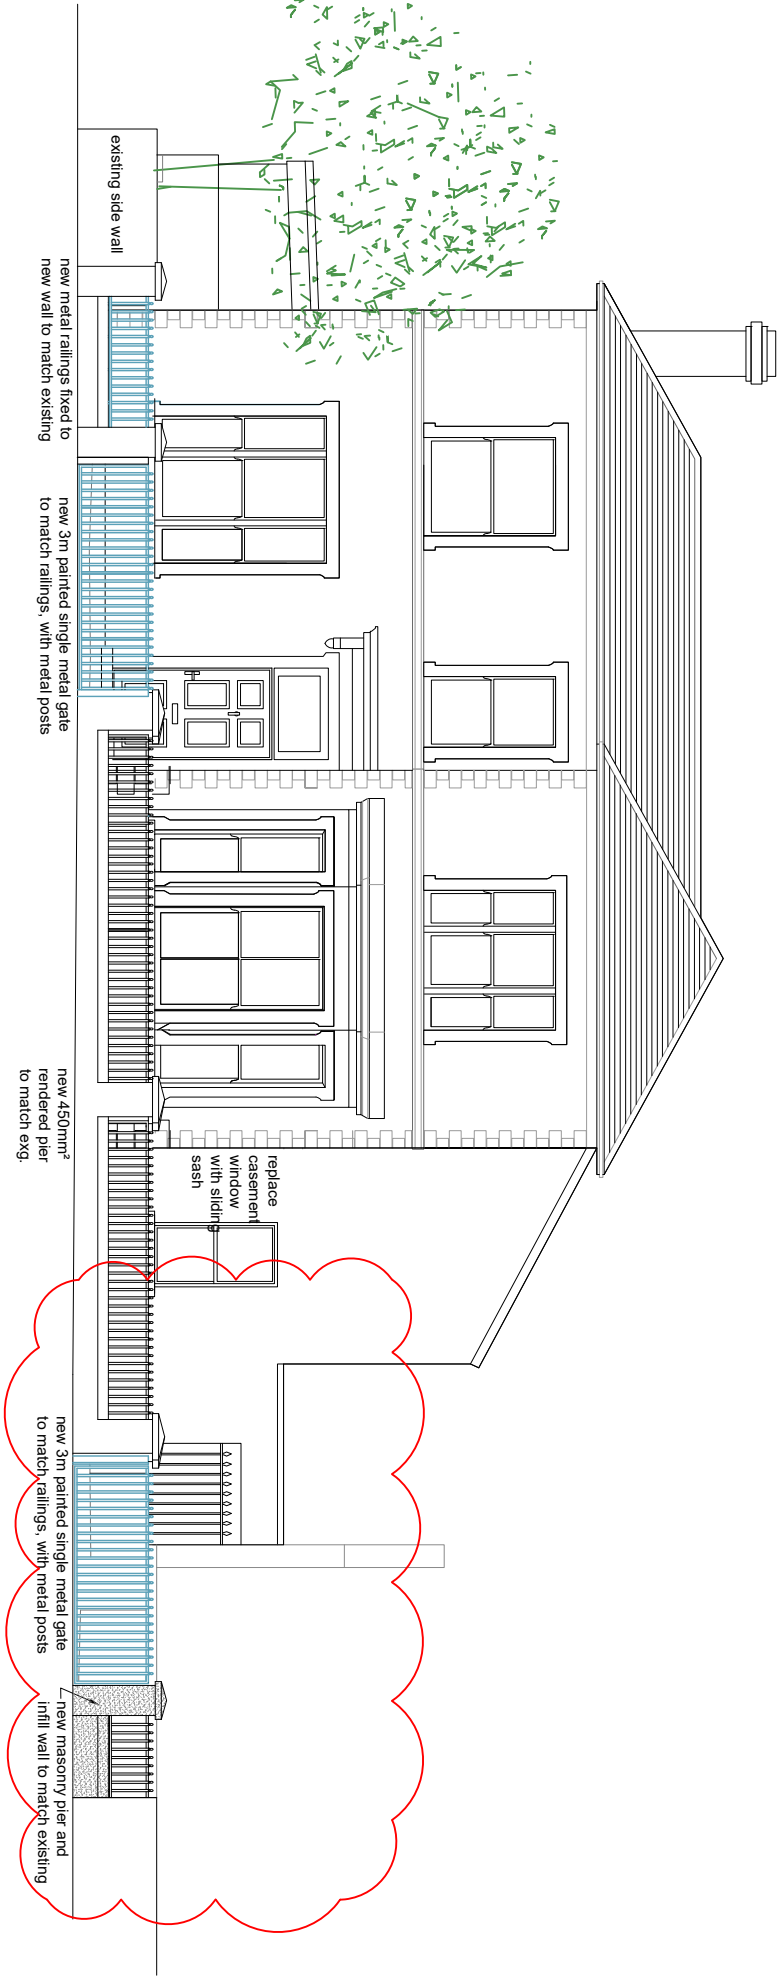

Key:-

Indicates new walls.

Indicates line of walls to be removed.


Indicates line of ceiling / beams over.

012345678910

METRES


1:100 Scale Bar

Proposed As-Amended Front East Street Elevation @ 1 : 100

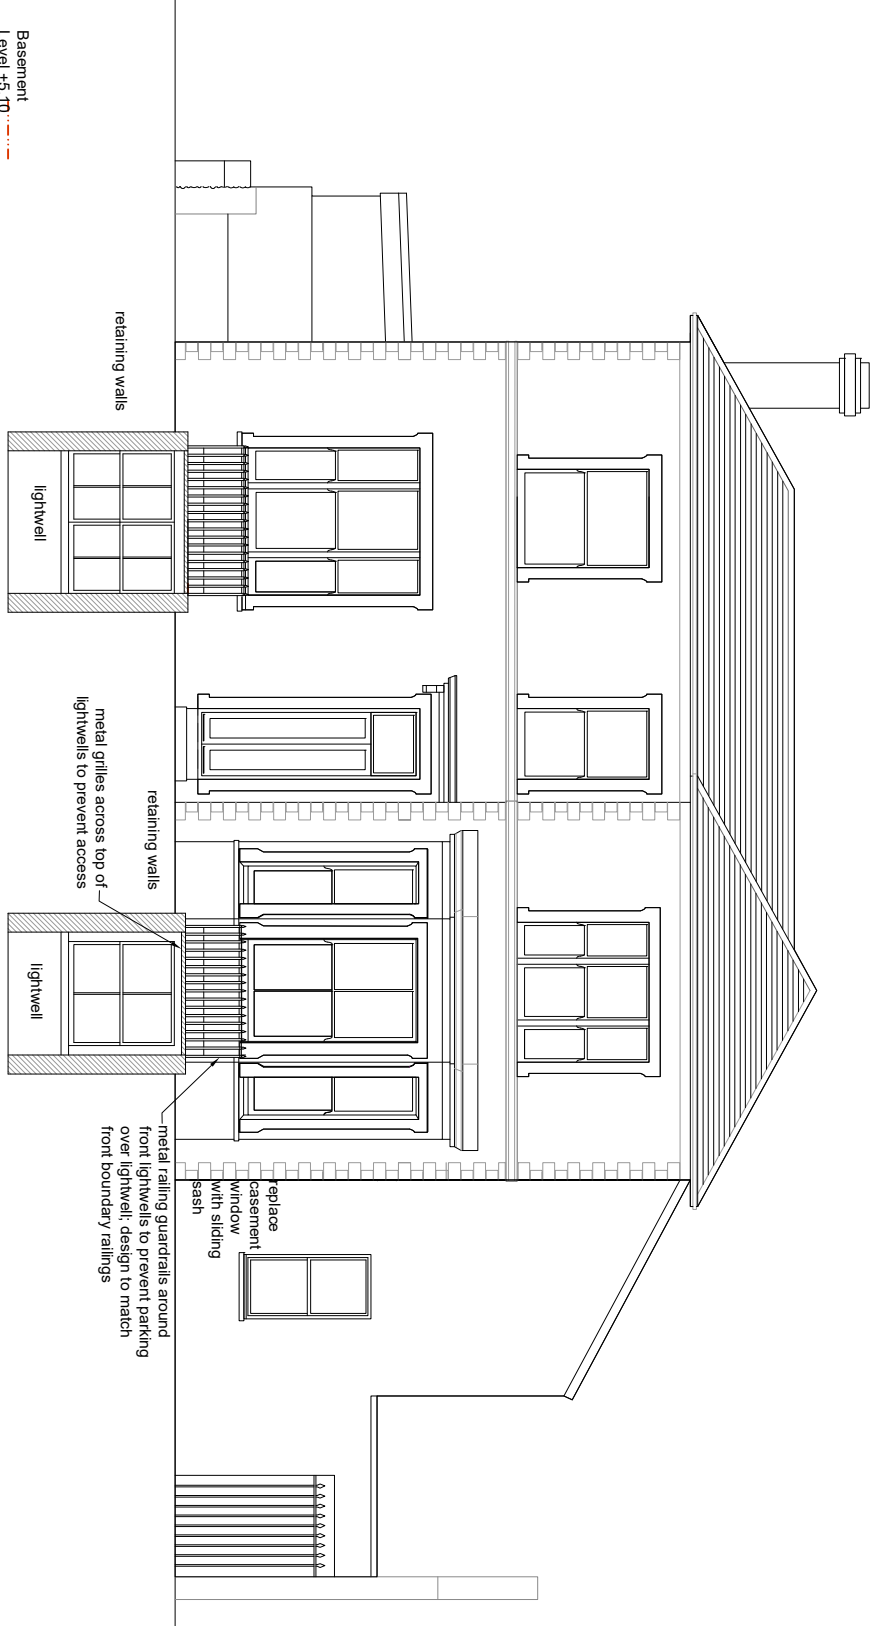


Basement
Level +5.10

Proposed As-Amended Front East Elevation @ 1 : 100

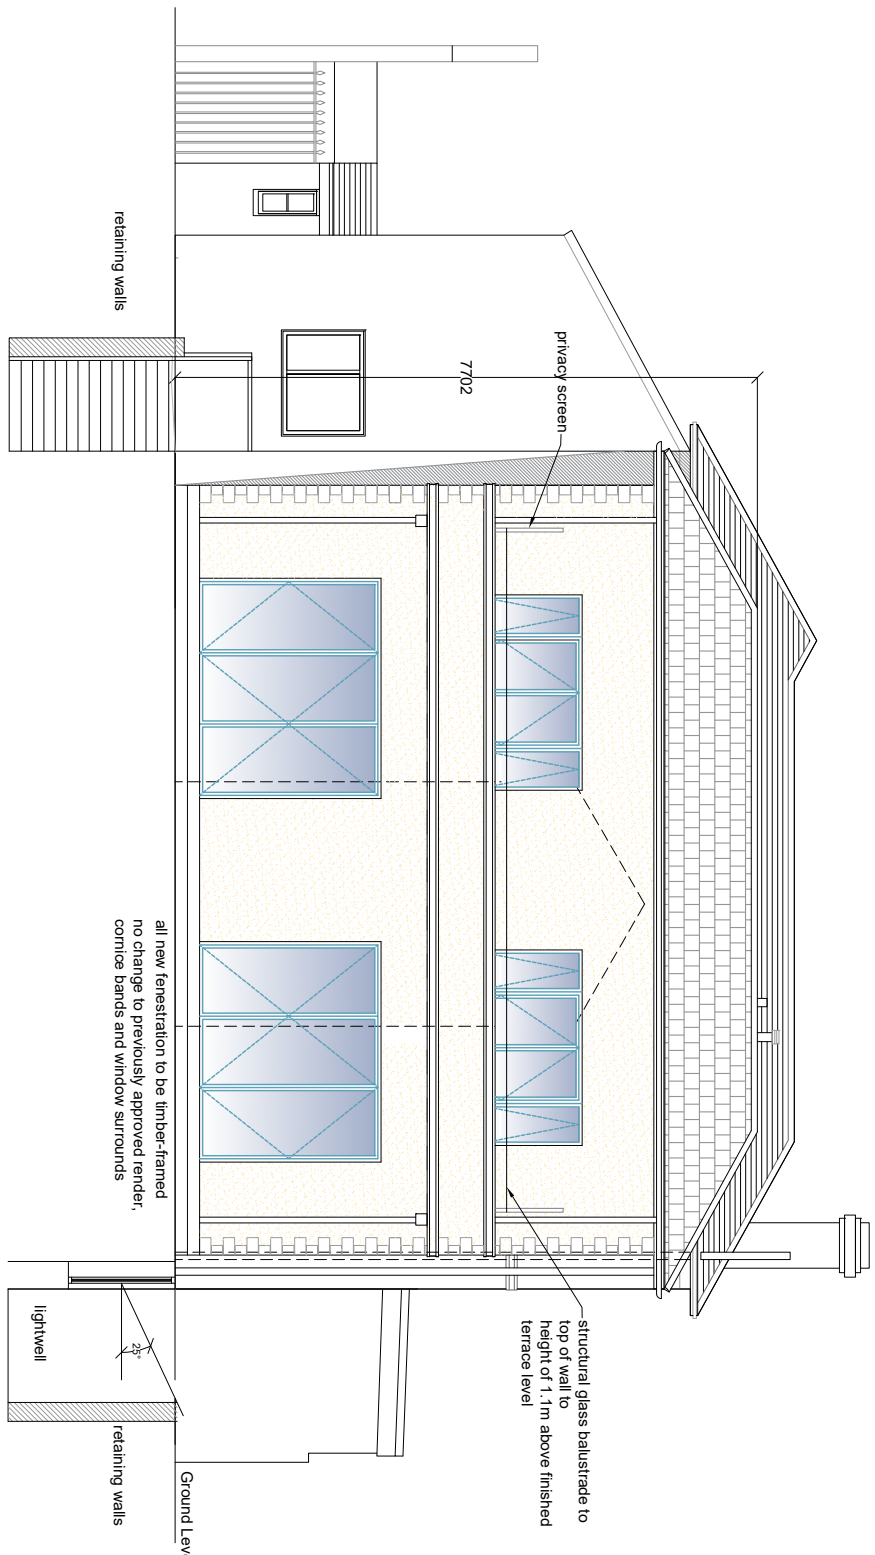


Basement
Level +5.10

Proposed As-Amended Rear West Elevation @ 1 : 100

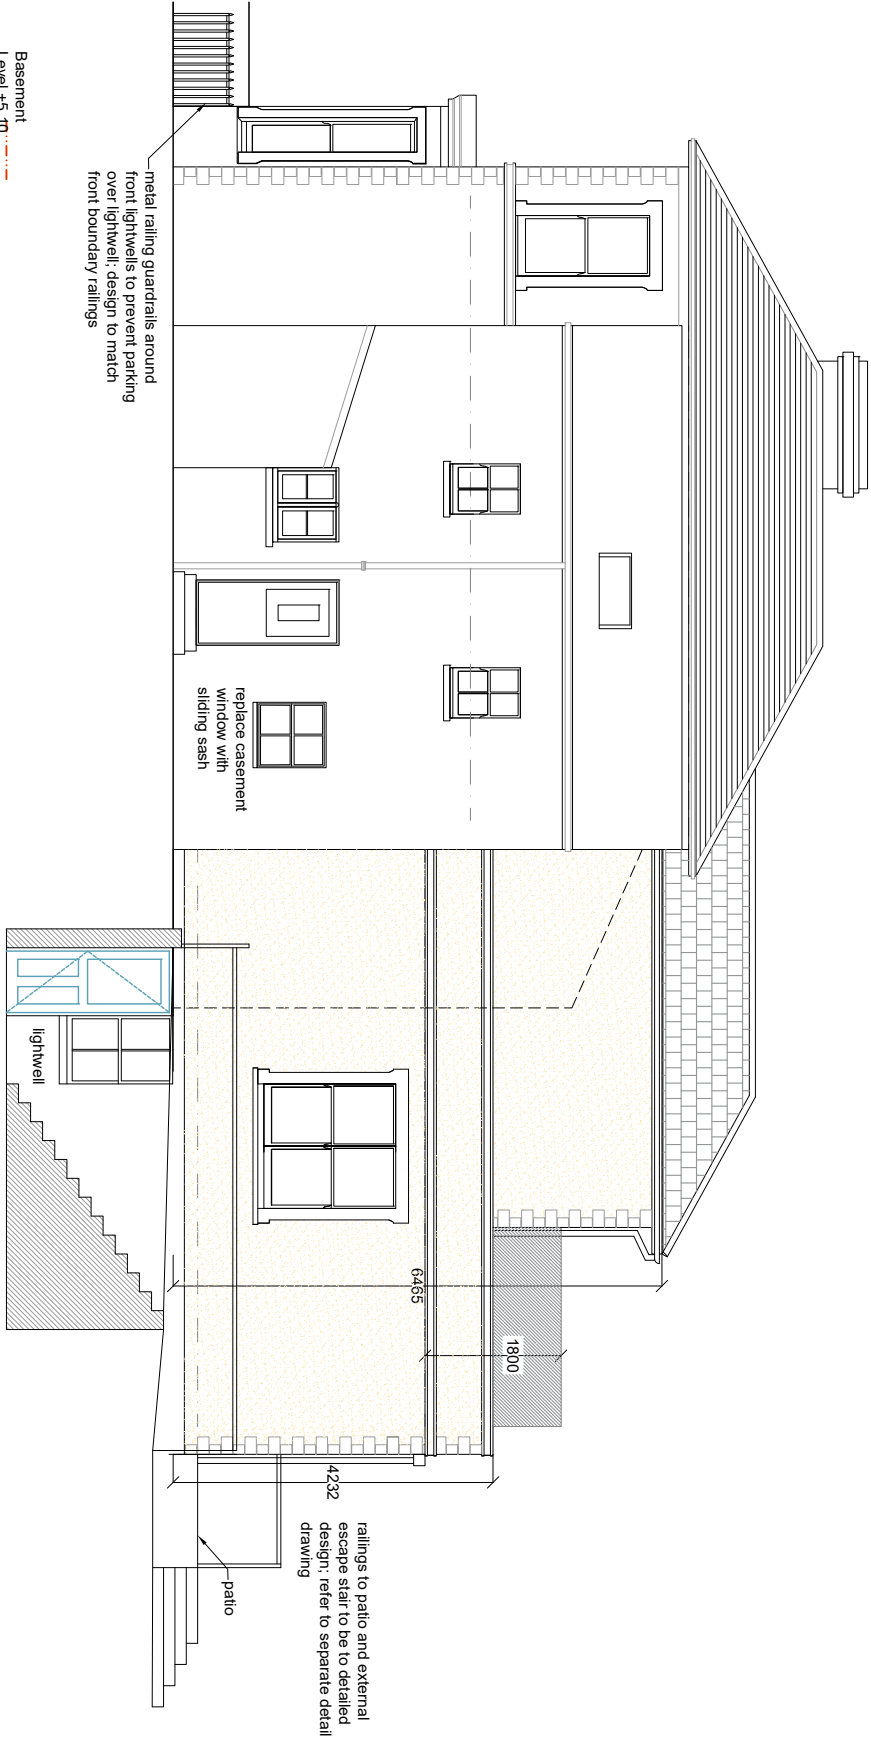


Basement
Level +5.10

Proposed As-Amended Side North Elevation @ 1 : 100

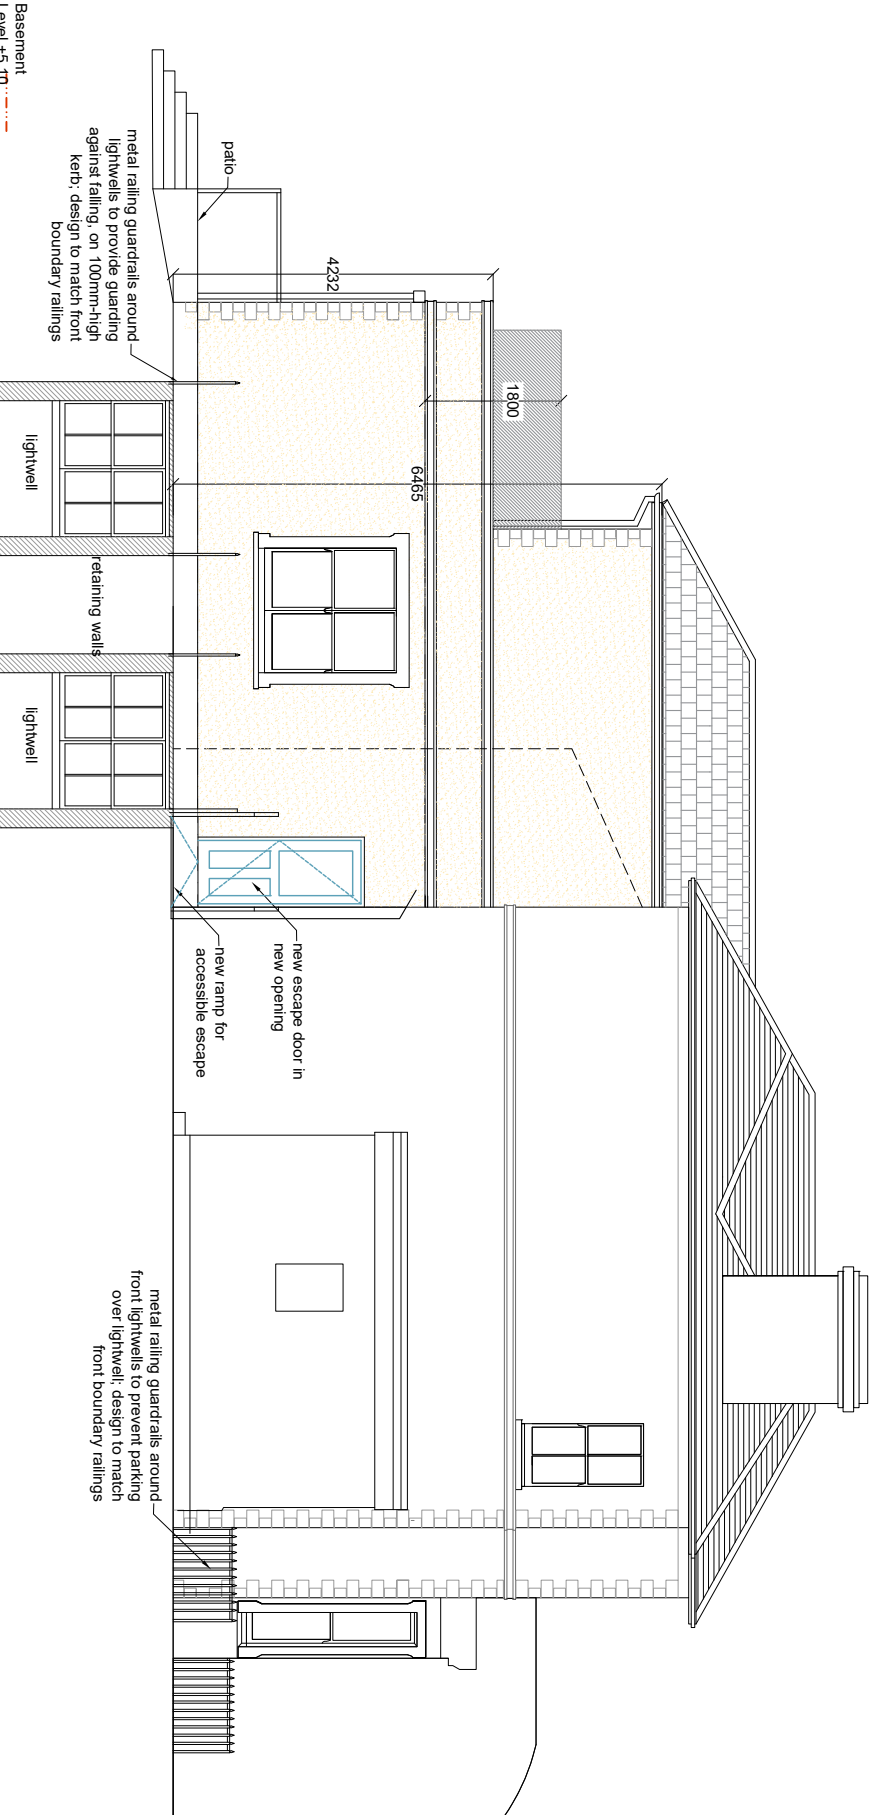

Basement
Level +5.10

Proposed As-Amended Side South Elevation @ 1 : 100

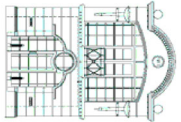

BROE ARCHITECTURE LTD
CHARTERED ARCHITECTS
66 Haven Way
Newhaven
East Sussex BN9 9TD
Telephone: 07769 200068
www.broeandco.co.uk

CLIENT **HASSOCKS FARLEY PROPERTIES**

PROJECT **BASEMENT EXTENSION @
19 FARNCOMBE ROAD
WORTHING
WEST SUSSEX
BN11 2AY**

DRAWING **PROPOSED AS-AMENDED
ELEVATIONS FOR
PLANNING PERMISSION**

scale	date	drawn
1 : 100 @ A2	Feb 2024	FMB

job no	drawing no	revision
9028	PL03	H