



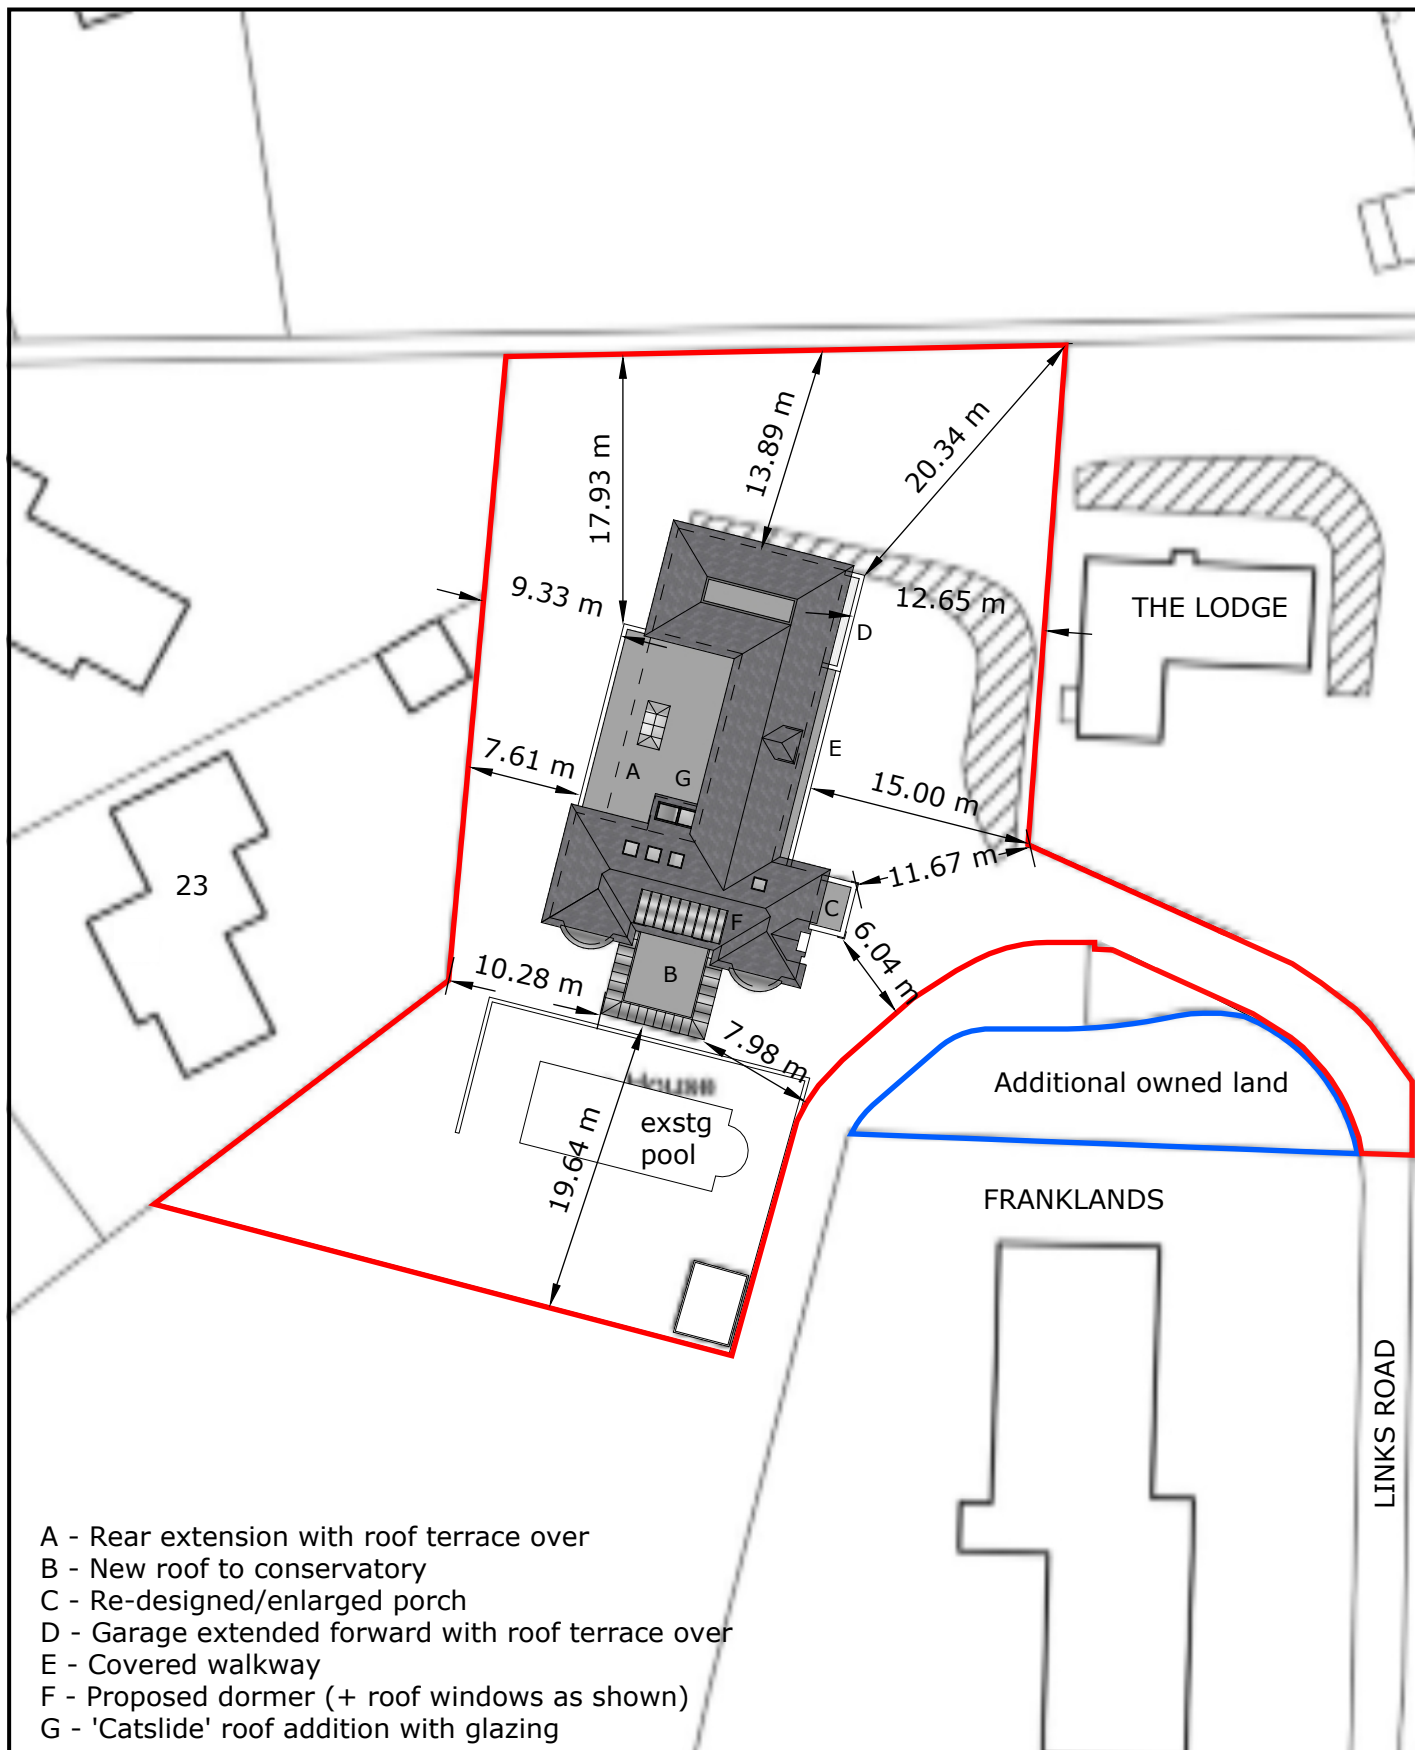

SITE PLAN 1:500 @ A4

LYNE HOUSE,
 20 LINKS ROAD,
 OFFINGTON,
 WORTHING,
 WEST SUSSEX,
 BN14 9QY

 

DATE: 19/05/2026
 DRWG No: DS/LYNE/05 rev2

SCALE 1:500 @ A4