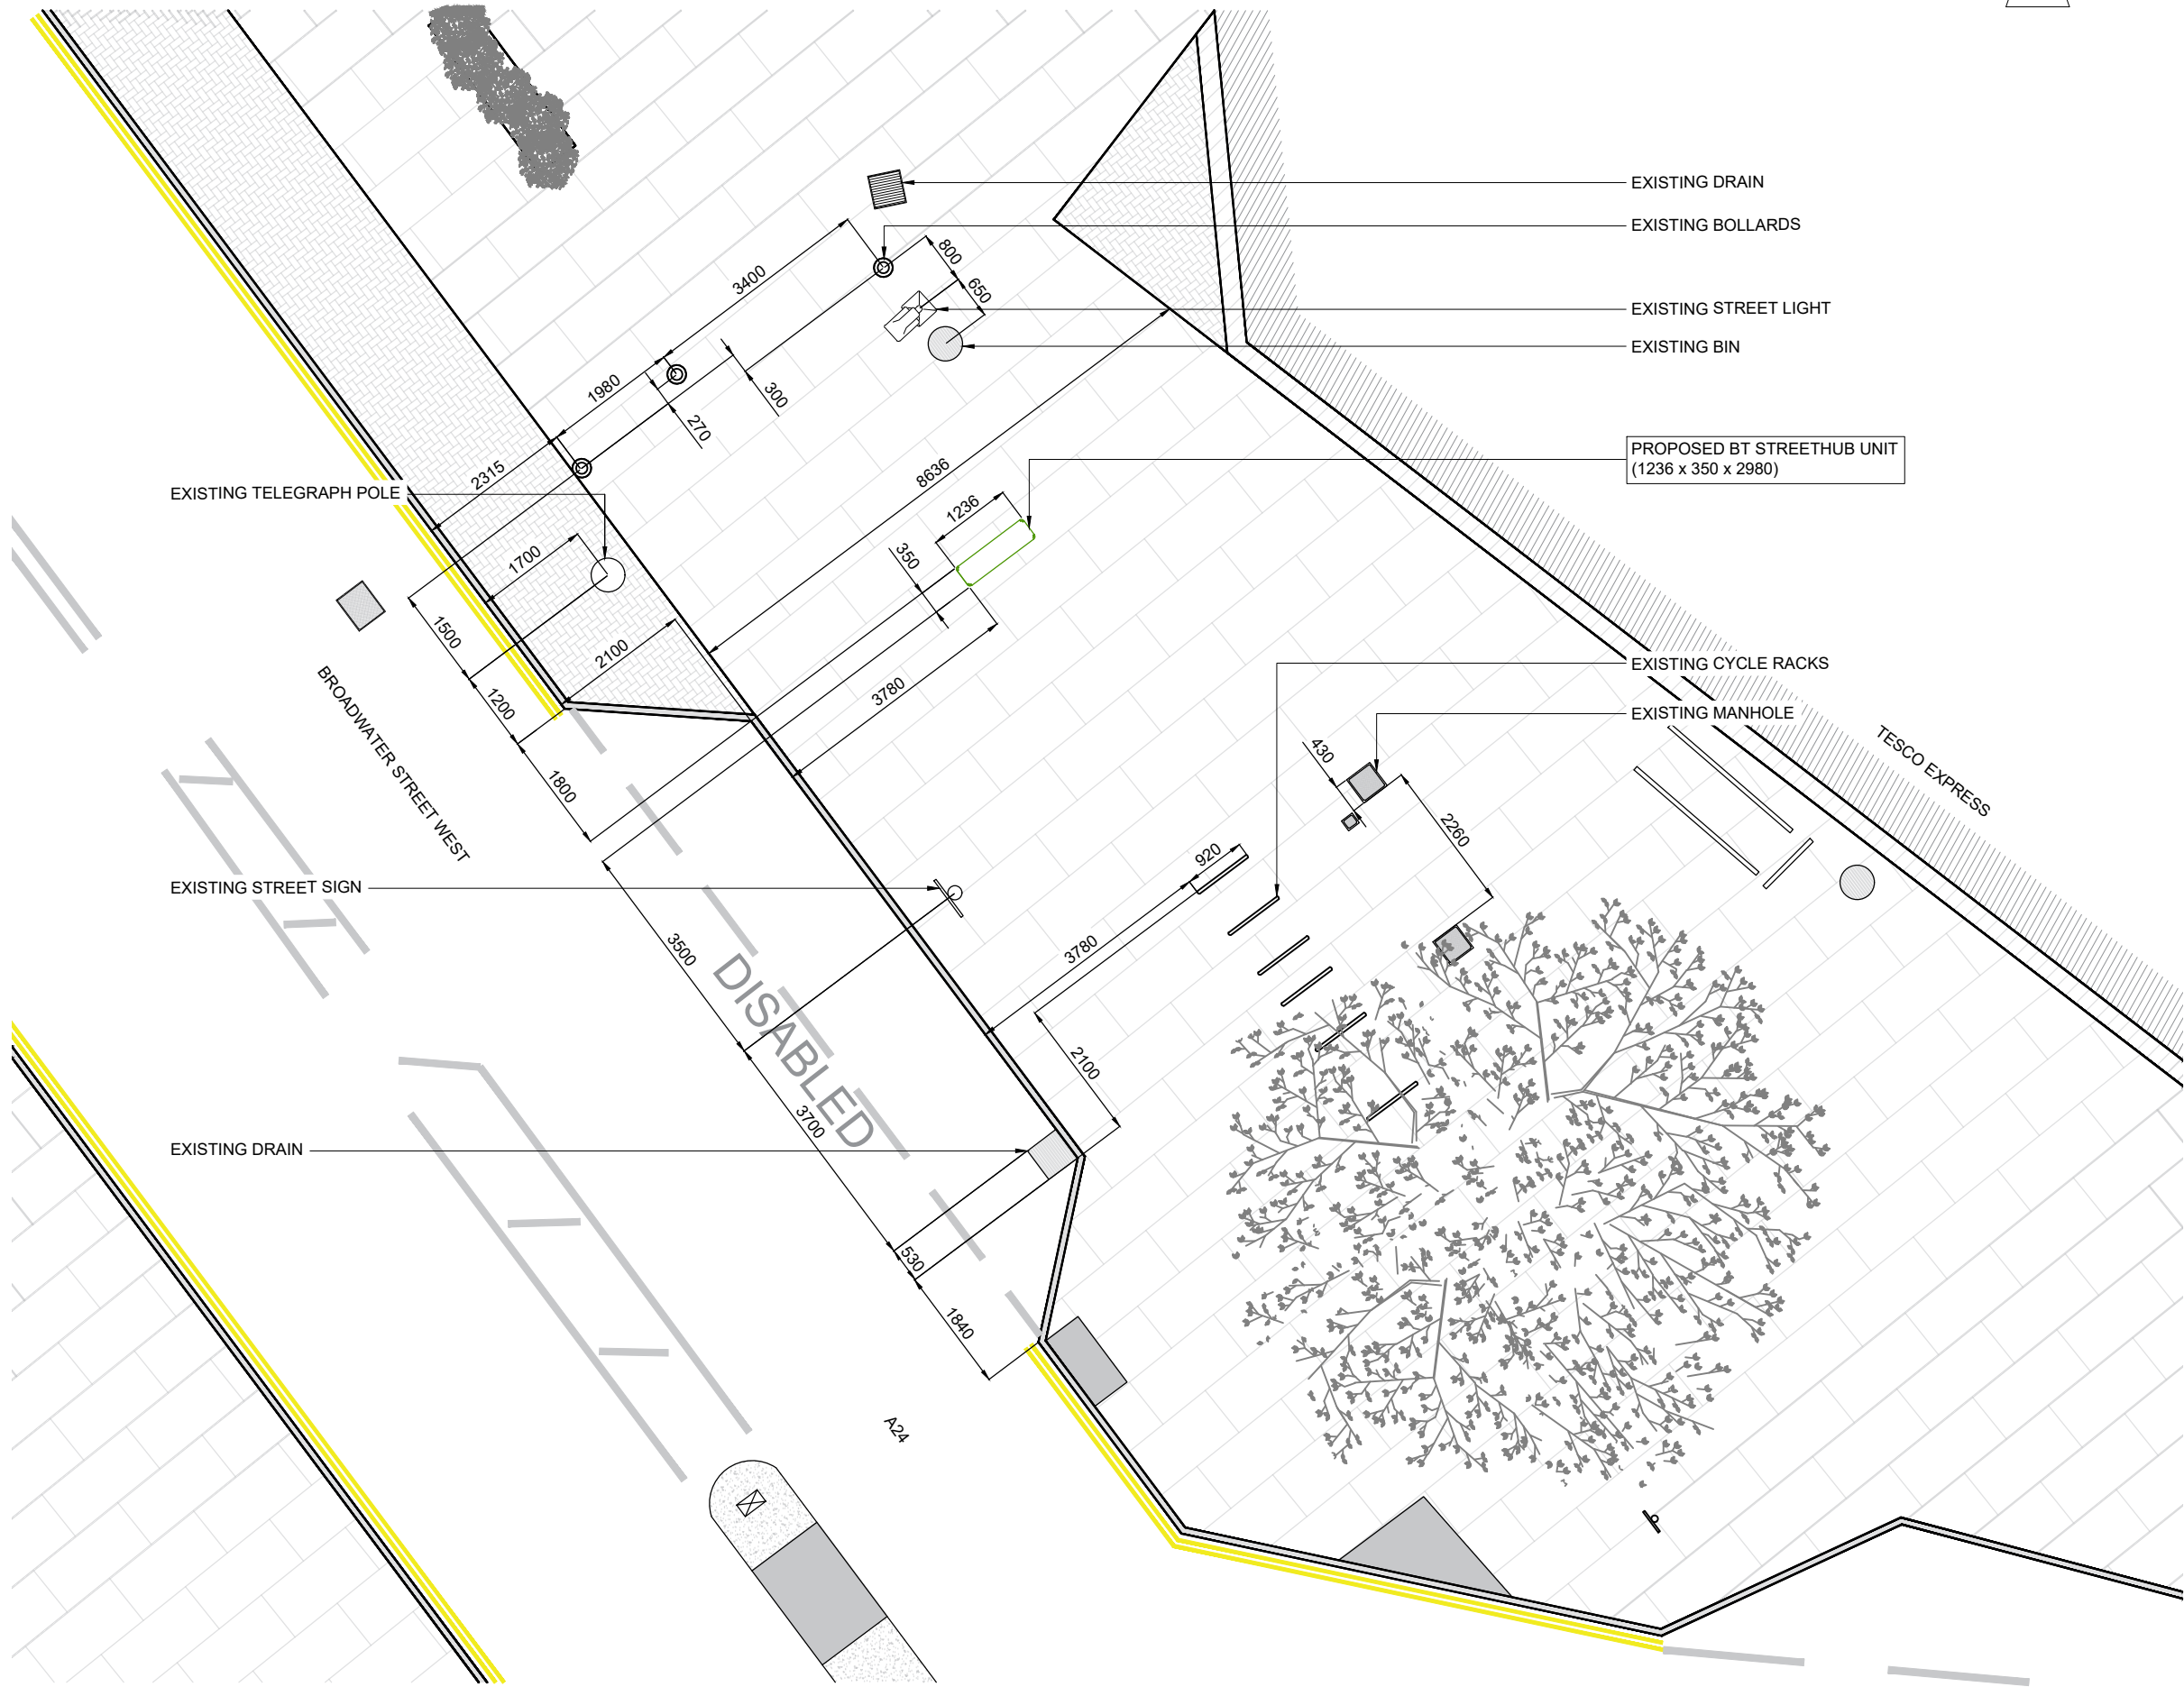


PROPOSED SITE PLAN
SCALE 1:100

GENERAL NOTES

Use written dimensions only, do not scale from drawing. Use latest revision of all referenced information.

LAT 50.828327	LONG -0.37428266
---------------	------------------

A	22-04-2026	New BT Streethub Structure	AKN	ADN
Rev	Date	Description	Drawn	Chkd
				
				
Drg Status PLANNING				
Cell No. & Name WRT-109				
Site Name & Address Pavement o/s Tesco Express, 2-2a Broadwater Street West, Broadwater, Worthing, BN14 9DA				
Drawing Title PROPOSED SITE PLAN				
Scale 1:100		Date 22-04-2026		
Drawn By AKN		Checked By ADN		
Drawing Number 002			Revision A	