



Notes:

1. THE COPYRIGHT OF THIS DRAWING IS VESTED IN ARCHEVOLVE AND IT MAY NOT BE REPRODUCED IN WHOLE OR PART OR USED FOR THE MANUFACTURE OF ANY ARTICLE WITHOUT THE EXPRESS PERMISSION OF THE COPYRIGHT HOLDERS.
2. WORK TO FIGURED DIMENSIONS ONLY.
3. THIS DRAWING IS TO BE READ IN CONJUNCTION WITH ALL RELEVANT ARCHITECT'S, SERVICE ENGINEER'S AND ARCHEVOLVE AND SPECIFICATIONS.

Rev_A	Address Updated	AP	26/02/26
Revision Number	Revision Description	Issued by	Revision Date

DATE:	STATUS:	SHEET SIZE:
31/11/25	PLANNING ISSUE	A1

SCALE:	DRAWN:	CHECKED:
As indicated	AP	

CLIENT:	SITE ADDRESS:
Mr A Khan	
14 St James Ave	
Lancing	
BN15 0NN	

REVISION: Rev_A

DRAWING NO: APC/192/ 25/08

PROJECT NO:

DRAWING:

Extension & Loft Conversion

Proposed Site & Location Plan

TITLE:




ARCHEVOLVE

✉ // design @archevolve.co.uk


🌐 // www. archevolve.co.uk

☎ // 01798 879894

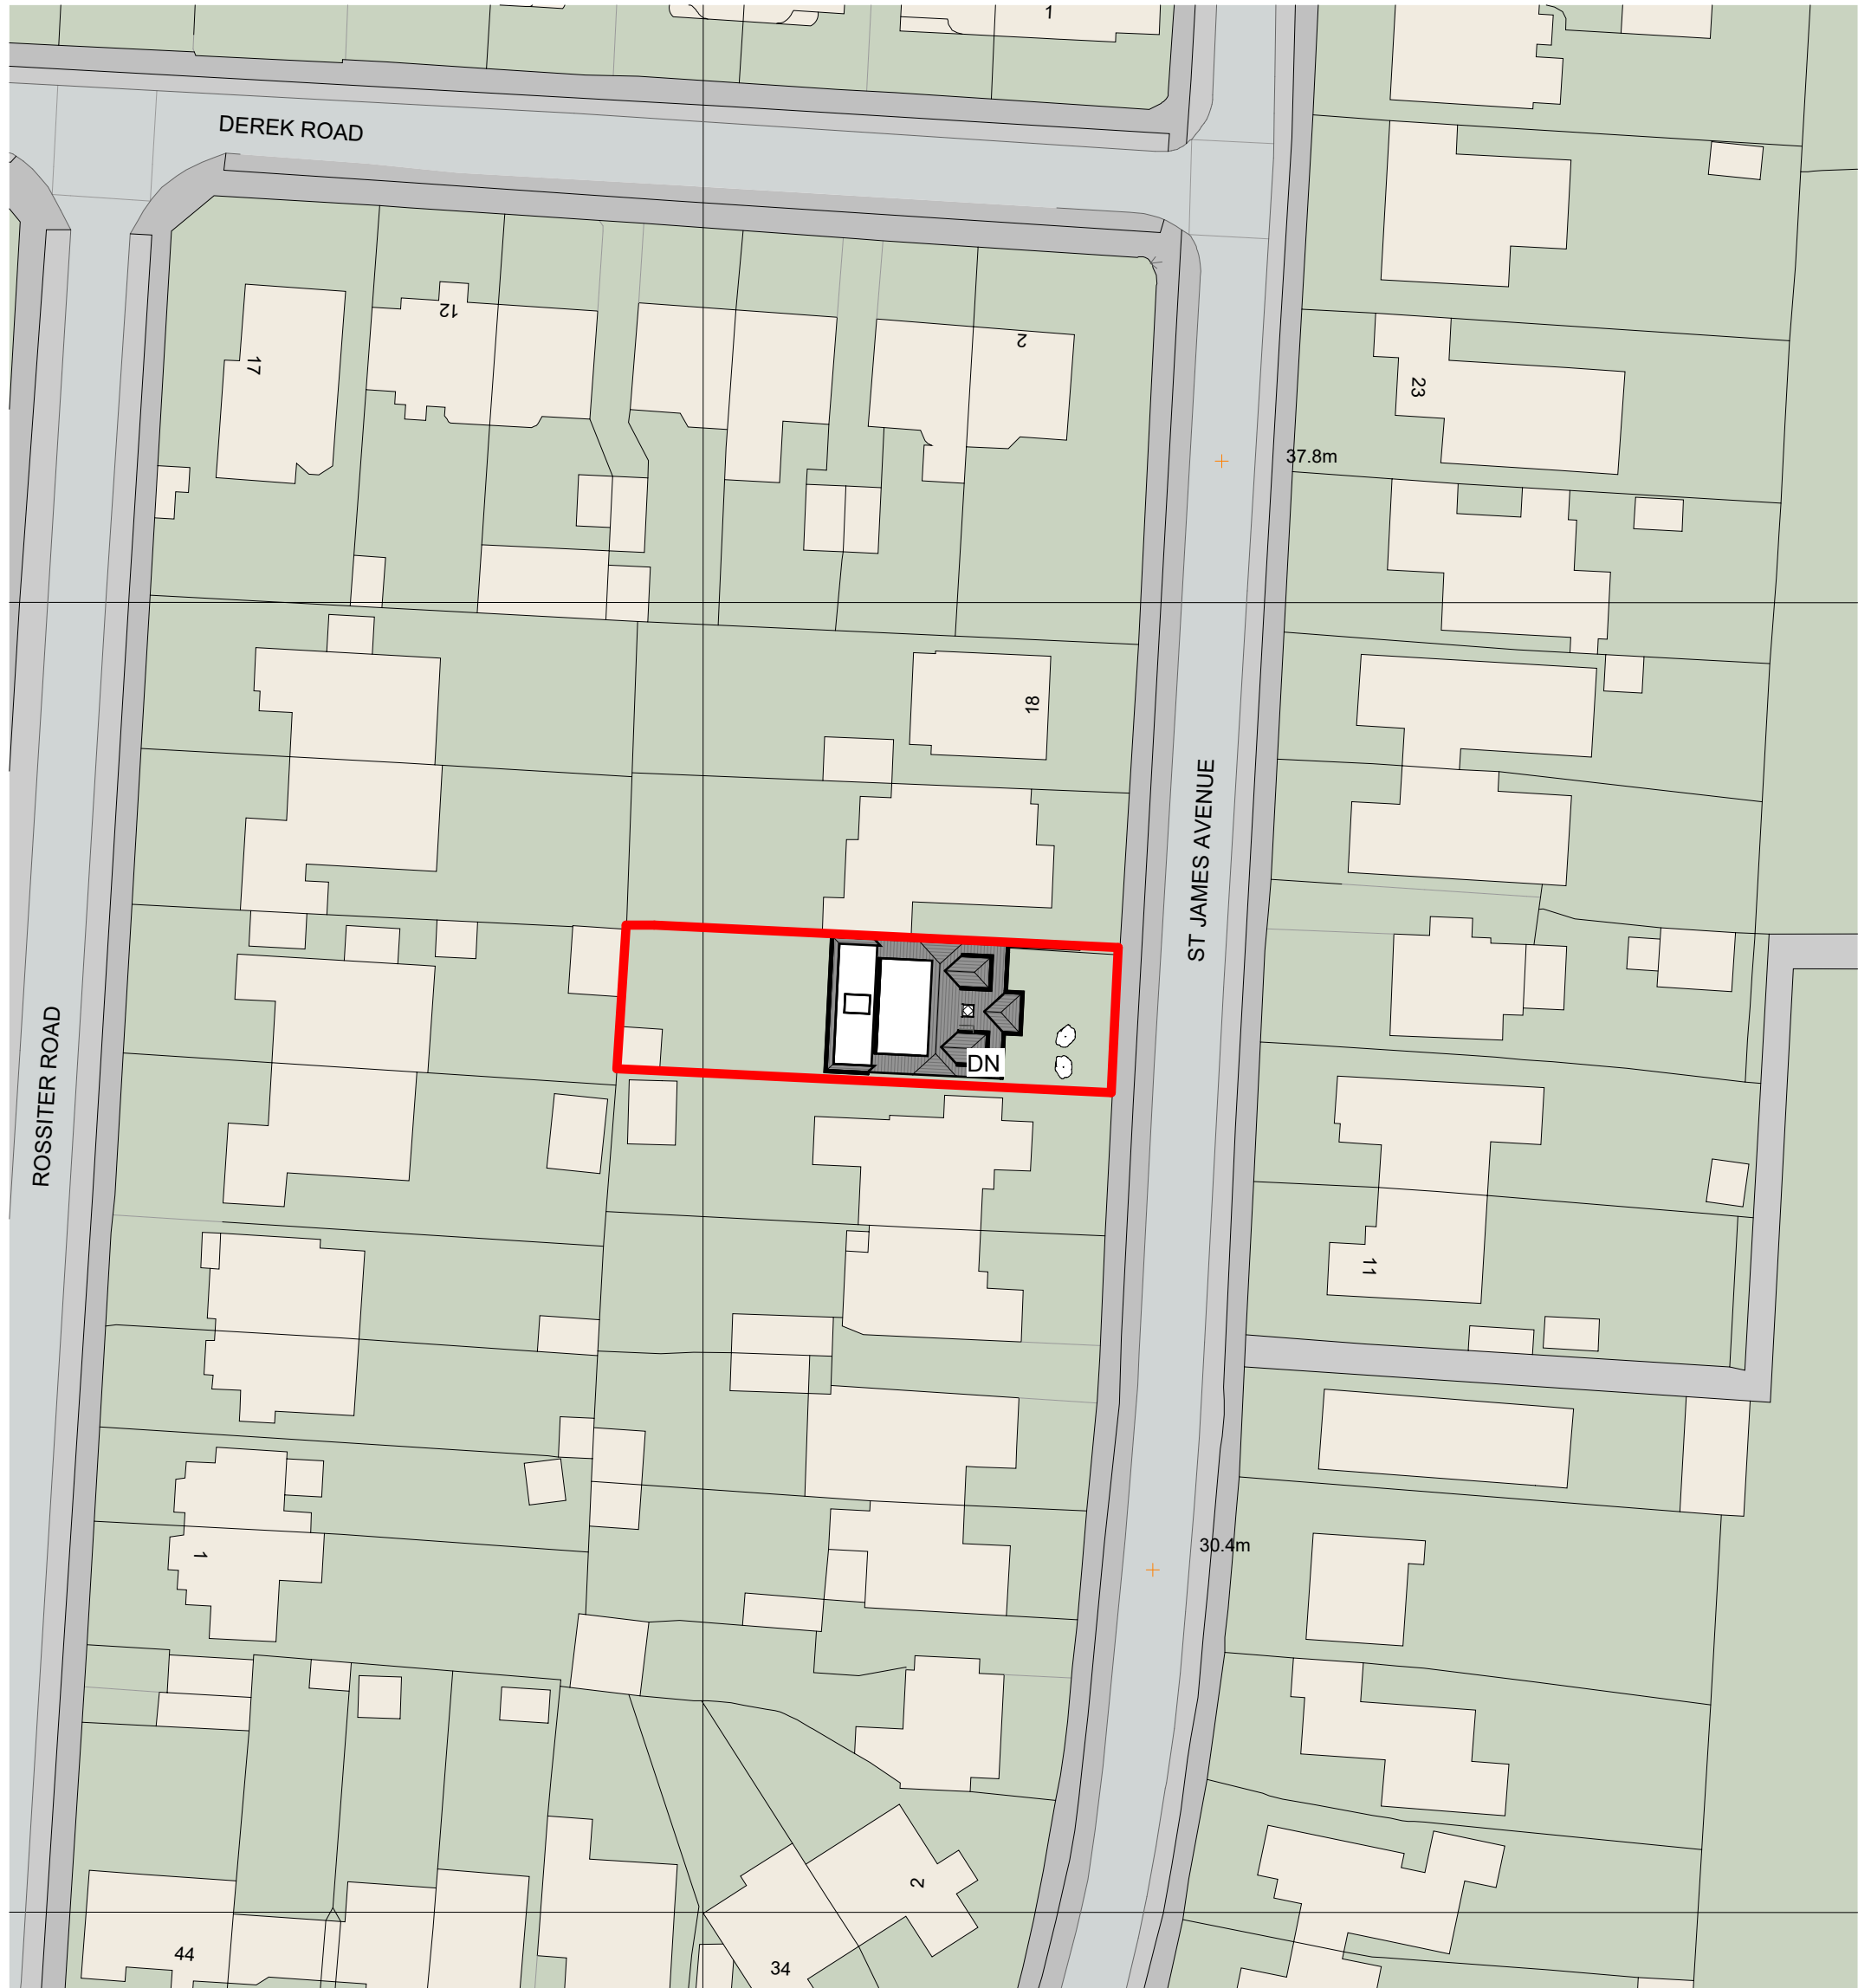


Proposed Site Plan

1 : 500

 


VISUAL SCALE 1:500 @ A1

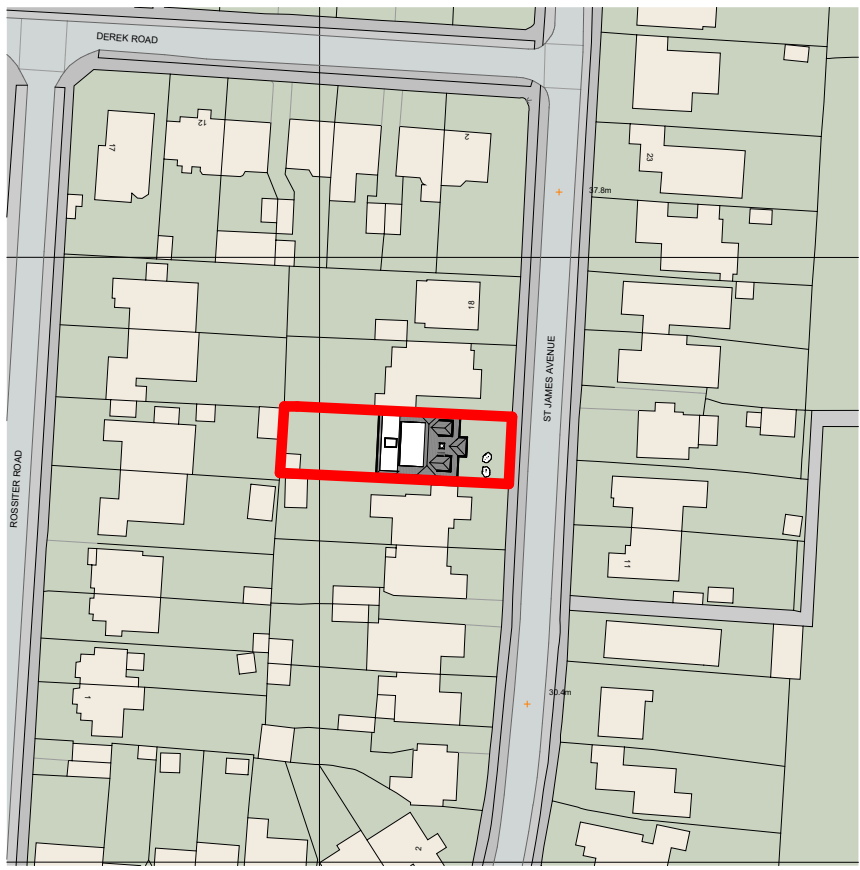

Proposed Location Plan

1 : 1250

 

VISUAL SCALE 1:1250 @ A1