




Elevation West

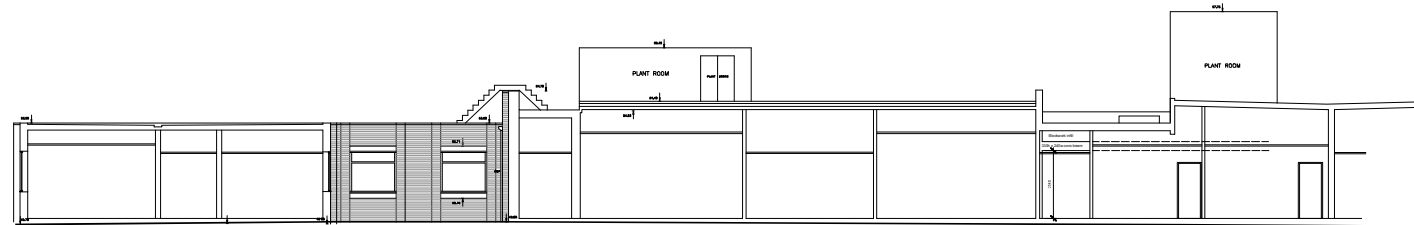


Section A-A

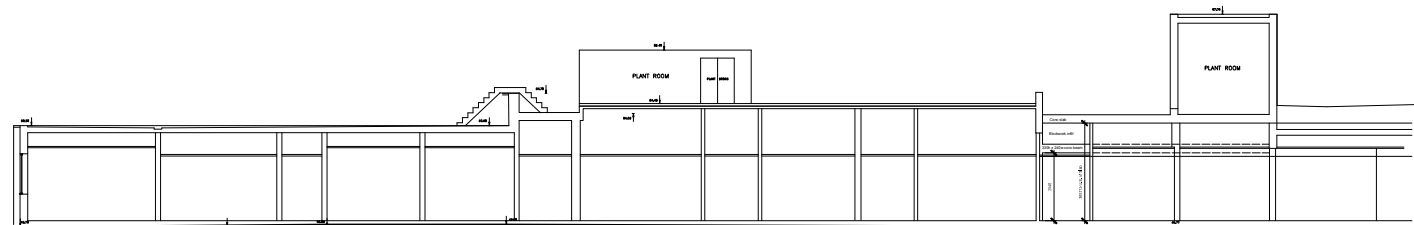


Section B-B

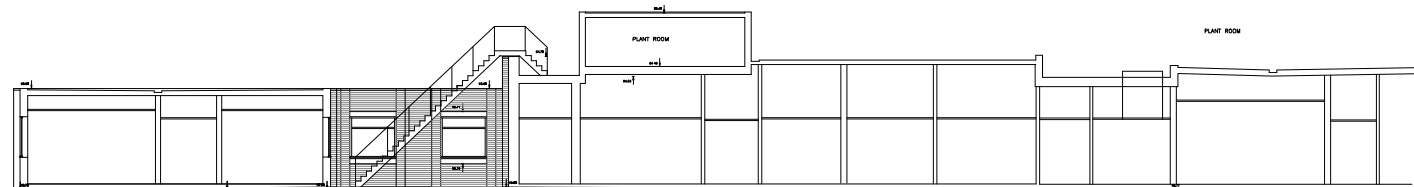


Section C-C

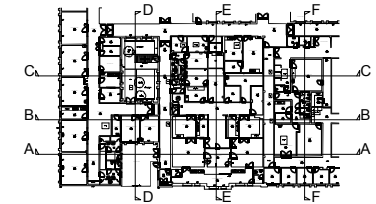


job no	dwg no	revision
C-1506	(22)104	.

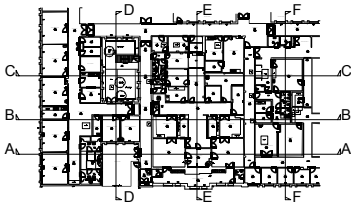


Section D-D

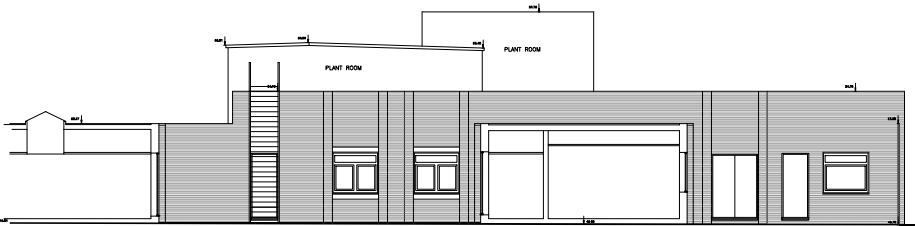


Section E-E

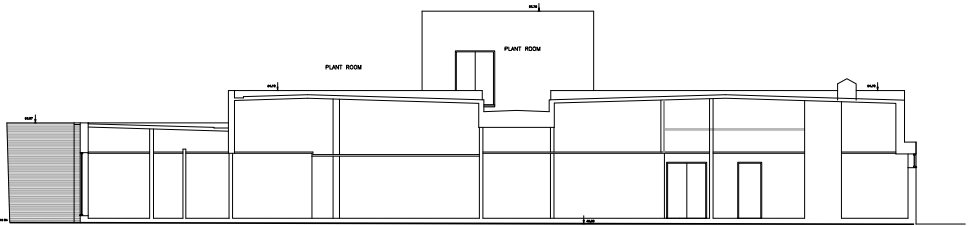


Section F-F

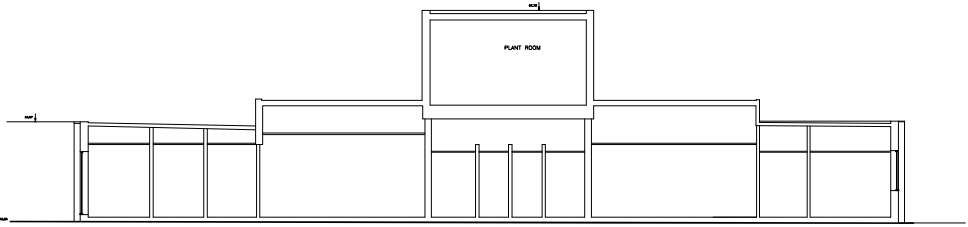

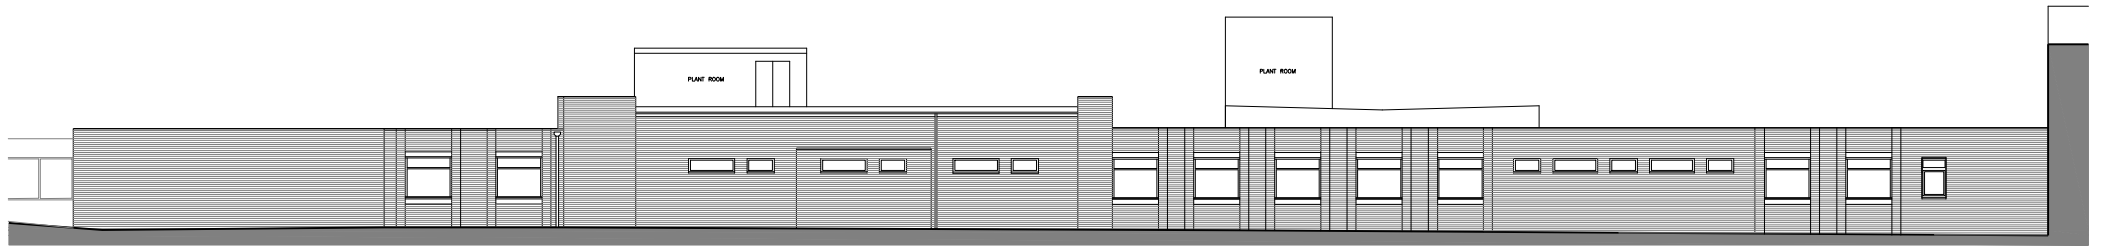

Existing West Elevation

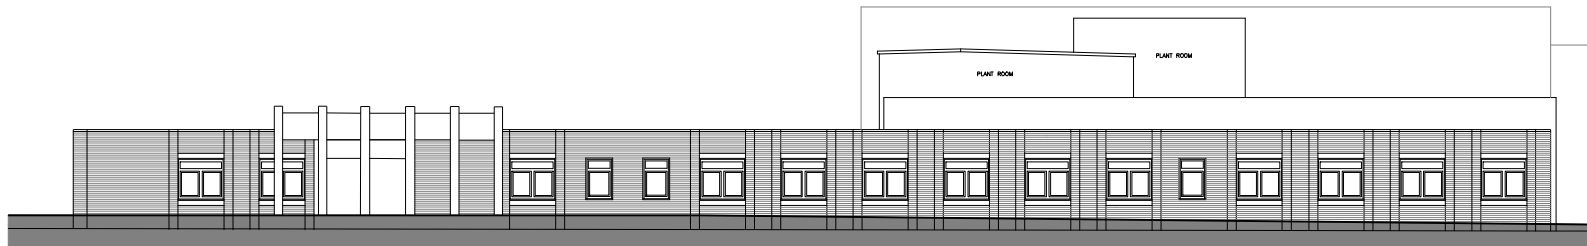


Existing North Elevation




Existing East Elevation




Existing view from Hammy Lane

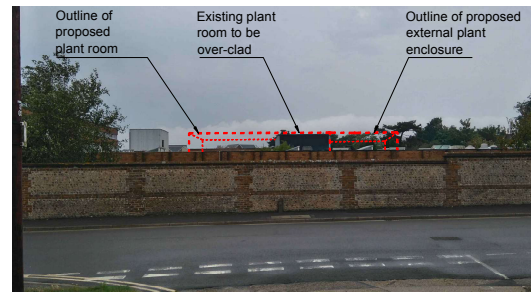

Existing view from Hammy Lane

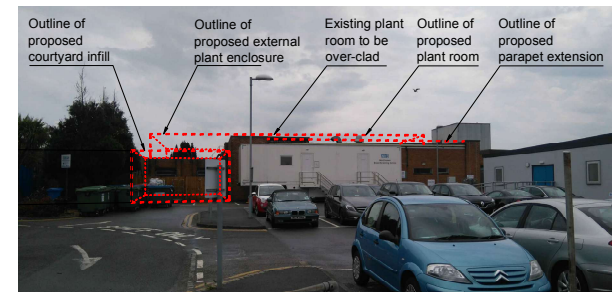

Existing view from Western carpark

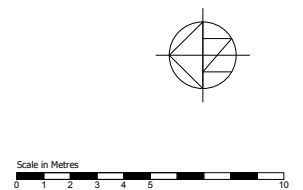

Existing Elevations