

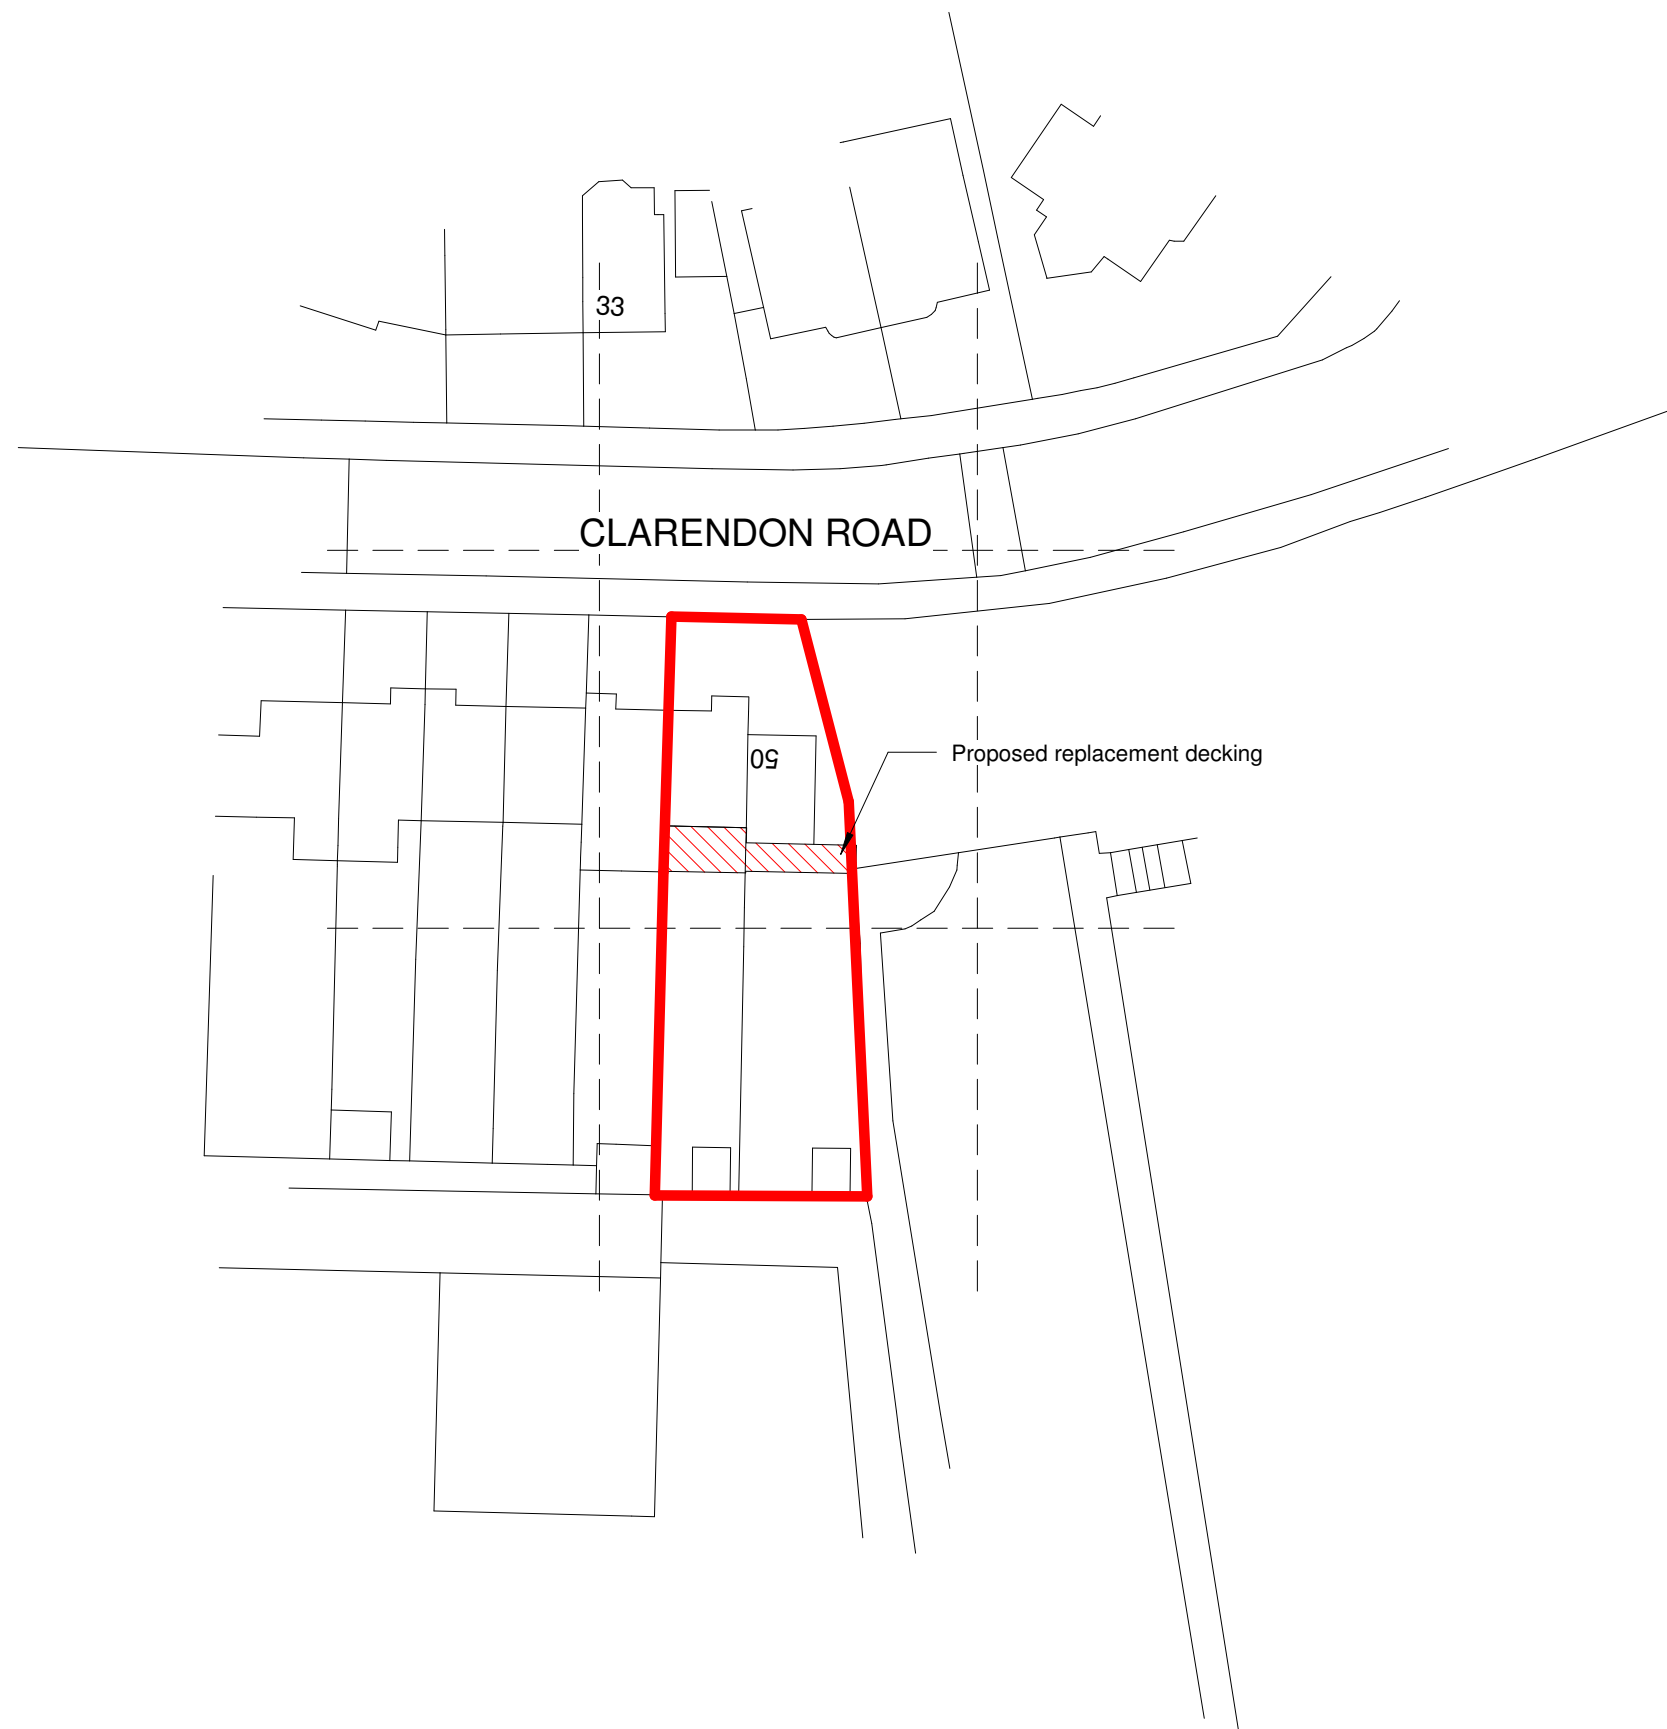


VISUAL SCALE 1:500 @ A2

VISUAL SCALE 1:1250 @ A2

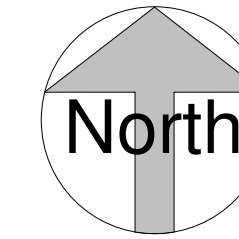

1 SITE PLAN
1 : 500

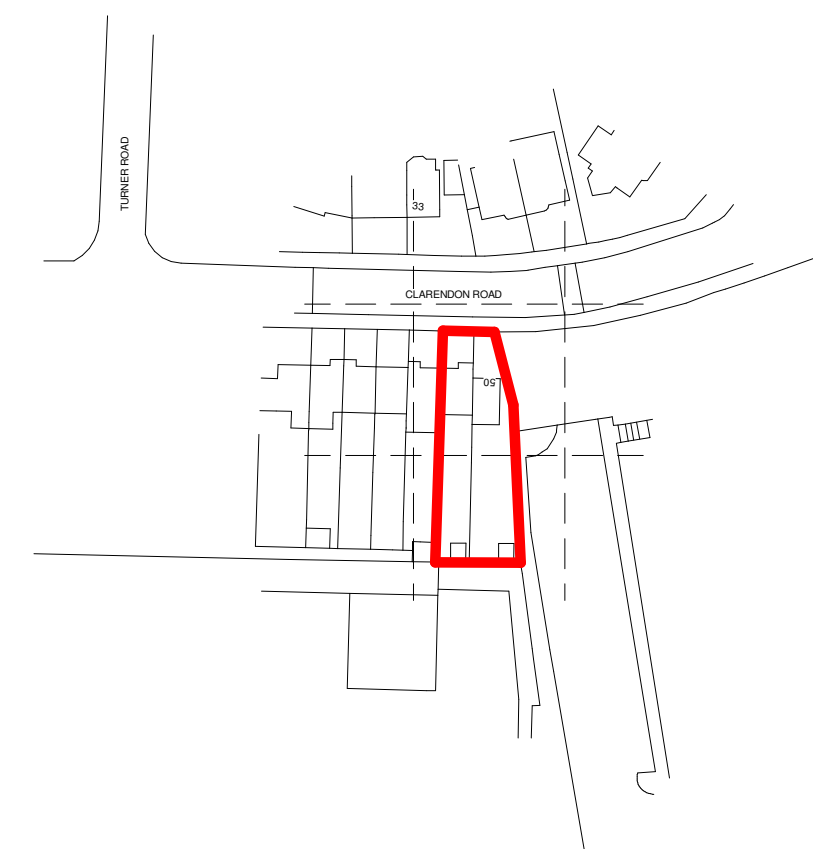

2 LOCATION PLAN

[illegible]

info@kronadesign.co.uk
kronadesign.co.uk
01903 256150

PROJECT

Replacement Rear Raised Decking

ADDRESS

48 & 50 Clarendon
Road
Worthing
West Sussex

TITLE

TITLE
Site Plan & Location
Plan

CLIENT

Ahad Qazi

DRAWN JLB	STATUS Design	DATE 17/02/26
SCALE (@ A2) As indicated	PROJECT NUMBER KD.1879	
DRAWING NUMBER A.001		REV A

© KRONA DESIGN