


Ordnance Survey, (c) Crown Copyright 2020. All rights reserved.
Licence number 100022432



REAR WEST ELEVATION

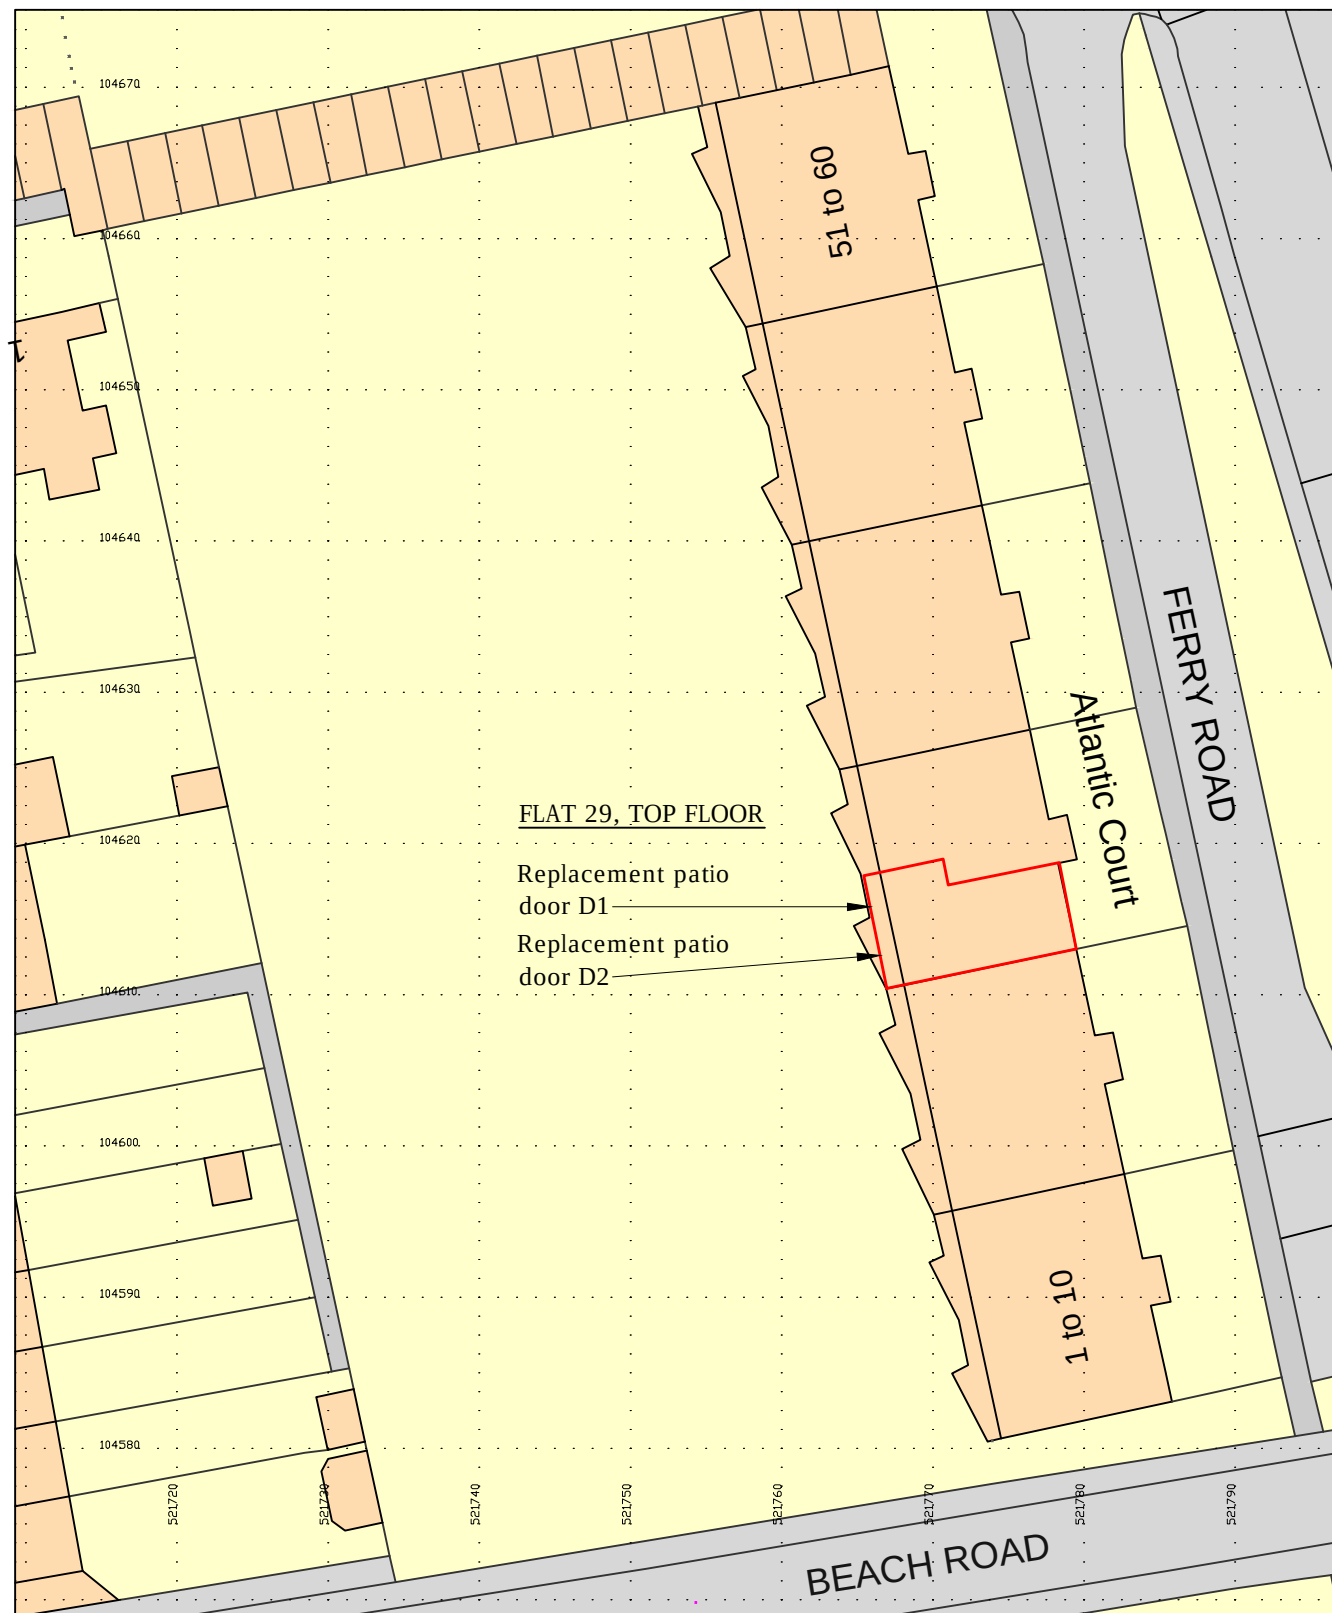


BLOCK PLAN

As proposed

Scale 1:500



Scale 1:500

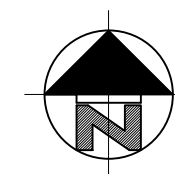

Rev		ISSUED FOR OBTAINING PLANNING CONSENT ONLY		Application for PLANNING CONSENT	29.09.2020 Issued to LA for planning consent	Drawing Title		Client		stuart radley associates Chartered Building Surveyors Unit 5 Tungsten Building, George Street Portslade, Brighton BN41 1RA Tel. 01273 420606 Fax. 01273 420707 e-mail. info@stuartradleyassociates.co.uk	
						BLOCK PLAN		Mrs. P Wright			
						Scale	1:500	Paper size	A3		Job Title
						Drawn by	MCH	Date	Sept. 2020		Flat 29 Atlantic Court Ferry Road Shoreham:
						Drawing No.	F81PW/FP/02		Rev.		Replacement of patio door and window with patio doors.
				Status							