



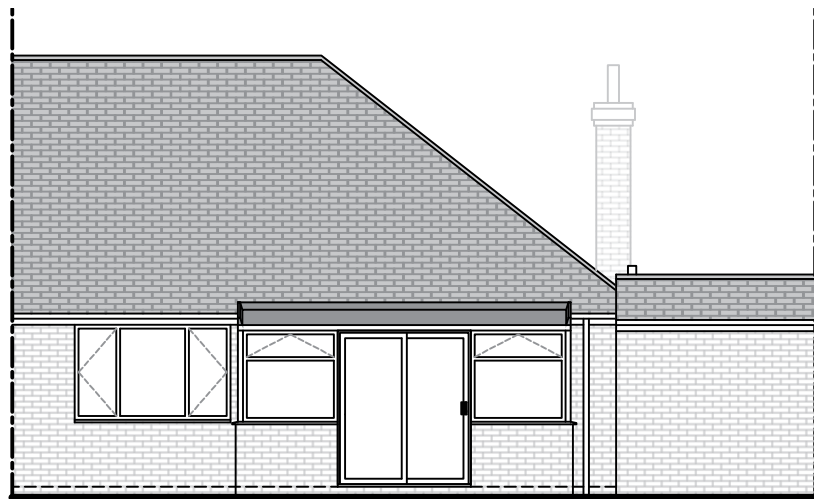

Rear Elevation
(East)

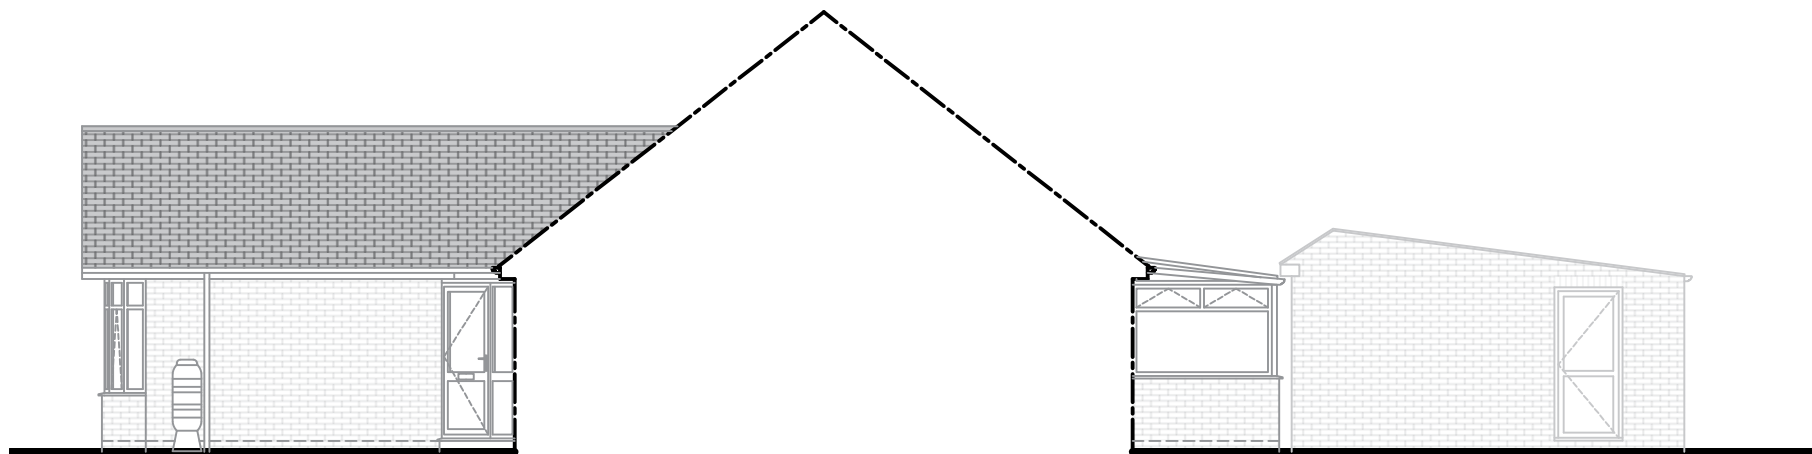

Right Hand Side Elevation
(North)



Left Hand Side Elevation
(South)

Notes:
Any drawings or plans depicted make no allowance for the provision of any tie bars within the roof of the proposed conservatory. This can only be determined once the roof is put into manufacture.

These drawings are the property of Anglian Home Improvements and must not be used, distributed, loaned or copied without the express permission of Anglian Home Improvements.
All dimensions are in millimetres (mm) unless noted otherwise.
Do not use for base laying purposes

Produced on A3 paper



A	17/09/26	Compass notation added	SDr
Rev.	Date	Description	Initials



V04 September 2024

Drawing title:

Existing Elevations

CONTRACT No. :

900-19099

Page 2 of 4

Proposed:

PVCu Replica Roof Extension

at:

40 FROBISHER WAY

GORING BY SEA

WORTHING

WEST SUSSEX. BN12 6EX

Drawers initials:

SDr

Scale :

1:100

Date:

02/09/26