




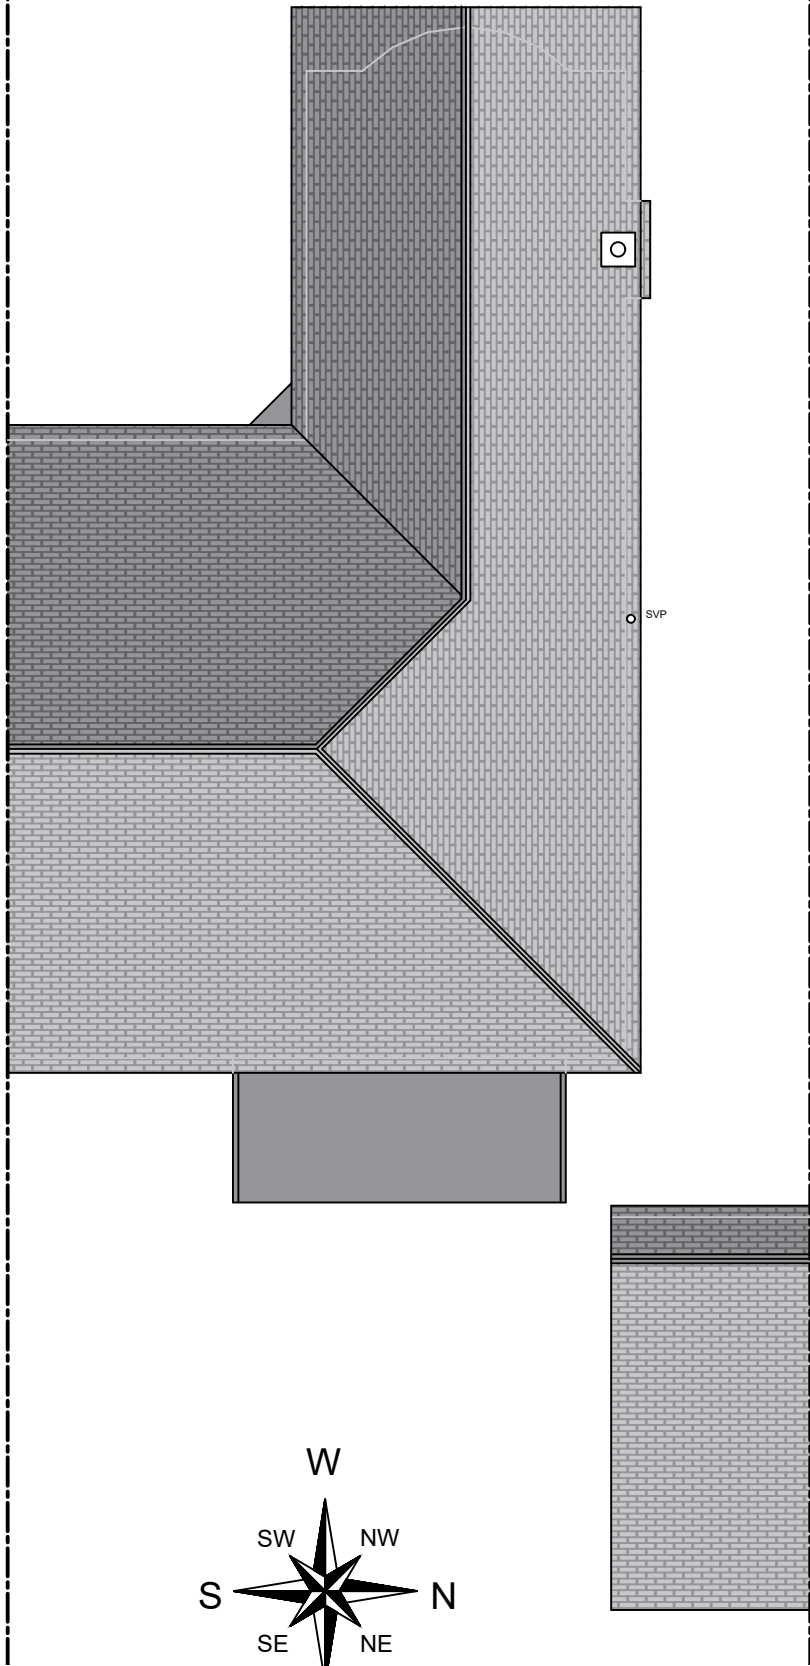

Roof Layout

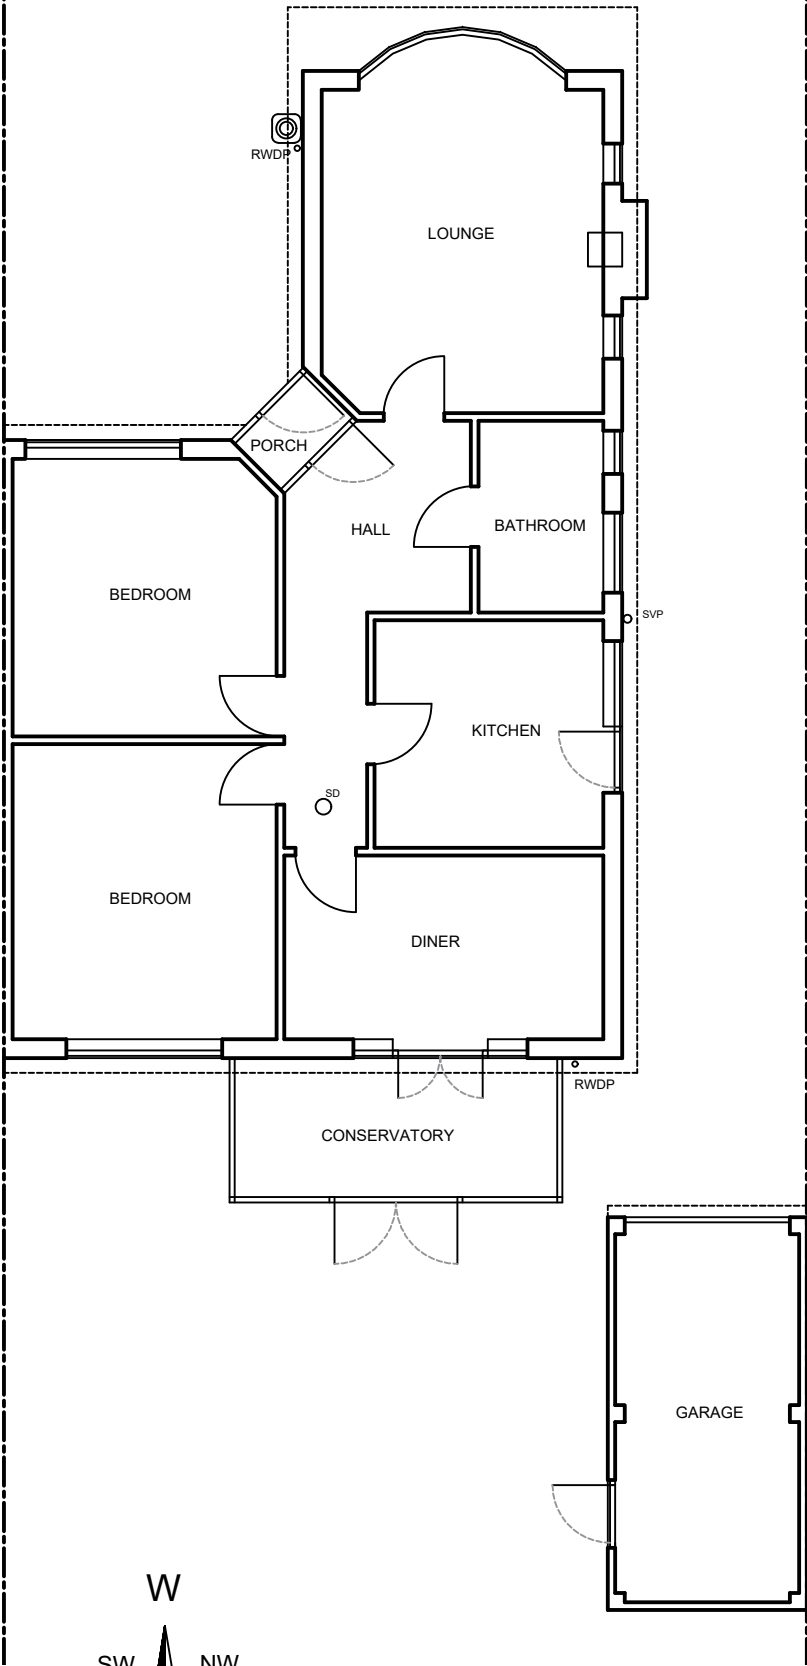

Plan Layout

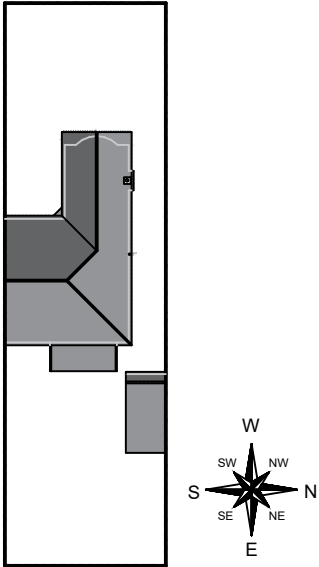

Site Plan
Scale - 1:500

Notes:
Any drawings or plans depicted make no allowance for the provision of any tie bars within the roof of the proposed conservatory. This can only be determined once the roof is put into manufacture.

These drawings are the property of Anglian Home Improvements and must not be used, distributed, loaned or copied without the express permission of Anglian Home Improvements.
All dimensions are in millimetres (mm) unless noted otherwise.
Do not use for base laying purposes

Produced on A3 paper

A	17/09/26	Compass notation added	SDr
Rev.	Date	Description	Initials
 Anglian Home Improvements V04 September 2024			
Drawing title: Existing Plan, Roof Layouts and Site Plan			
CONTRACT No. : 900-19099		Page 1 of 4	
Proposed: PVCu Replica Roof Extension at: 40 FROBISHER WAY GORING BY SEA WORTHING WEST SUSSEX. BN12 6EX			
Drawers initials: SDr		Scale : 1:100	Date: 02/09/26