




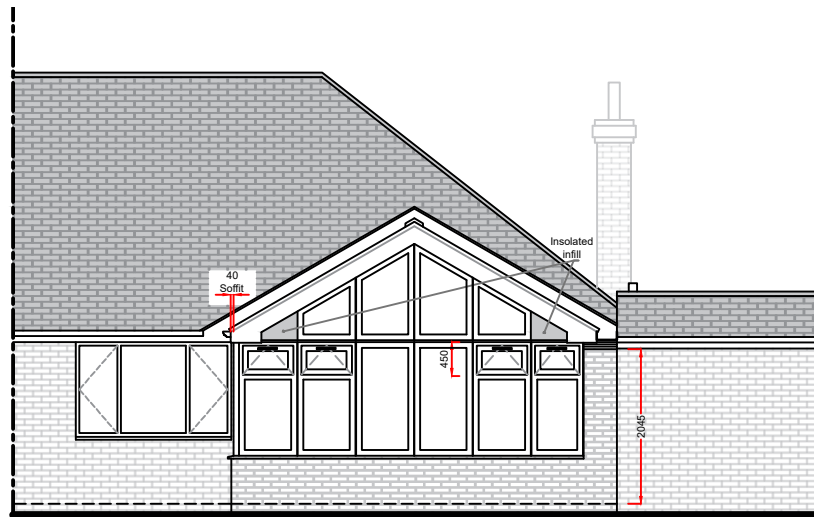

Rear Elevation
(East)

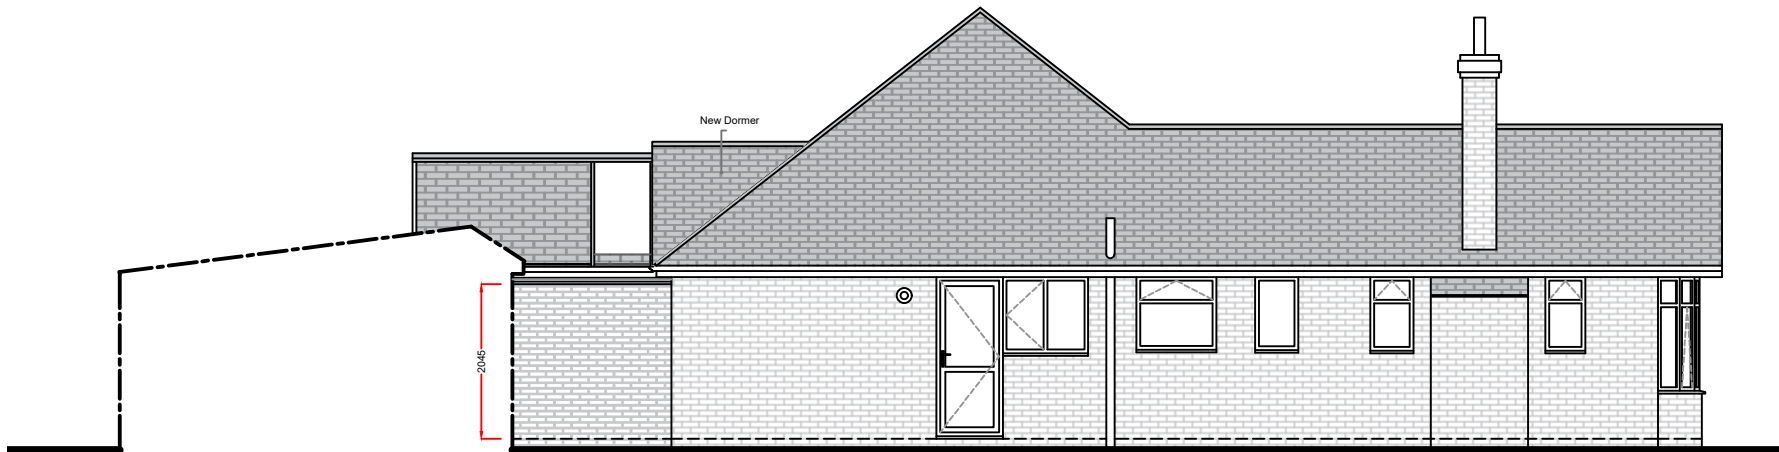

Right Hand Side Elevation
(North)

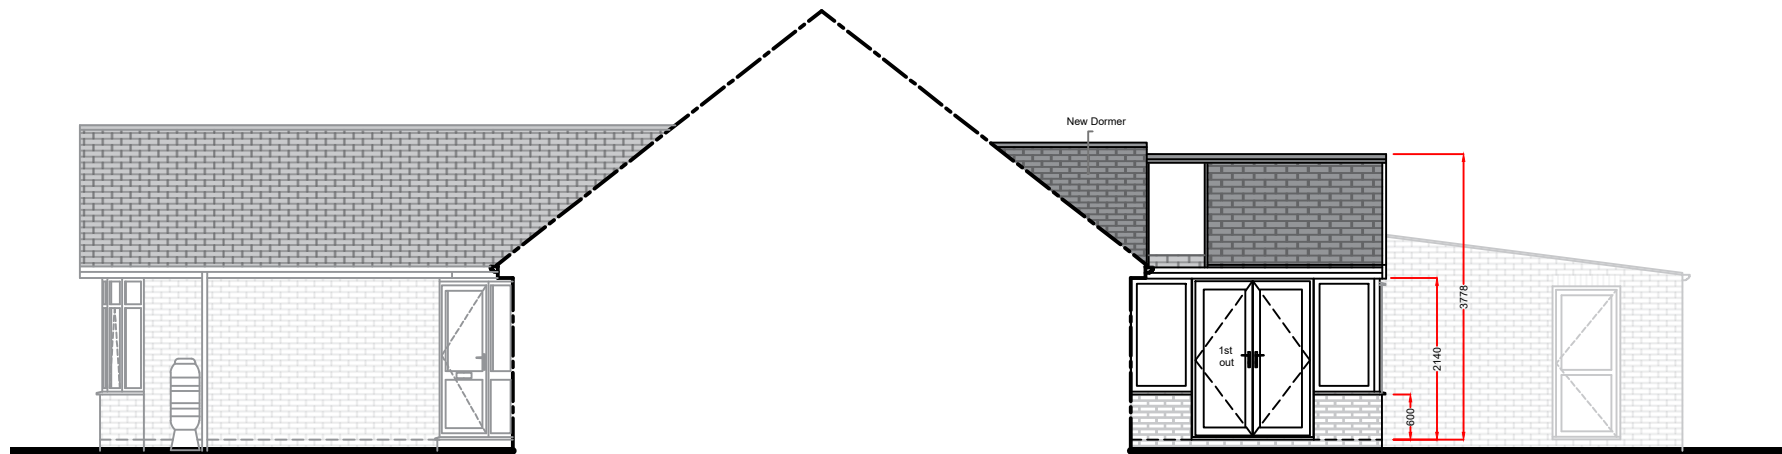

Left Hand Side Elevation
(South)

Product specification:
Roof:
Replica tile type: Carbon Grey
Roof Glazing: Solaroof Glass
Obscure Glass: N/A
Soffit Trim Colour: White
Rainwater goods Colour: White

Frames/Doors:
Frame type: High Impact PVCu Mainframe
External Colour : WHITE
Internal Colour : WHITE

A	17/09/26	Compass notation added	SDr
Rev.	Date	Description	Initials



TELEPHONE: 0800 093 3015

V04 September 2024

Drawing title: **Proposed Elevations**

Contract No. : **900-19099**

Page 4 of 4

Proposed: **PVCu Replica Extension**
At: **40 FROBISHER WAY**
GORING BY SEA
WORTHING
WEST SUSSEX. BN12 6EX

Drawers initials: **SDr**

Scale : **1:100**

Date: **02/09/26**

Notes:
All glazing to be toughened glass.
Trickle vents are 4000m2 where shown (frames).
Physical barrier to be removed by Anglian and existing Lintel to remain
These drawings are the property of Anglian Home Improvements and must not be used, distributed, loaned or copied without the express permission of Anglian Home Improvements.
All dimensions are in millimetres (mm) unless noted otherwise.
Do not use for base laying purposes
Produced on A3 paper

40 30 20 15 10 5 0 1:500 Scale Bar 1:100 0 1 2 3 4 5 6 7 8 9 10