




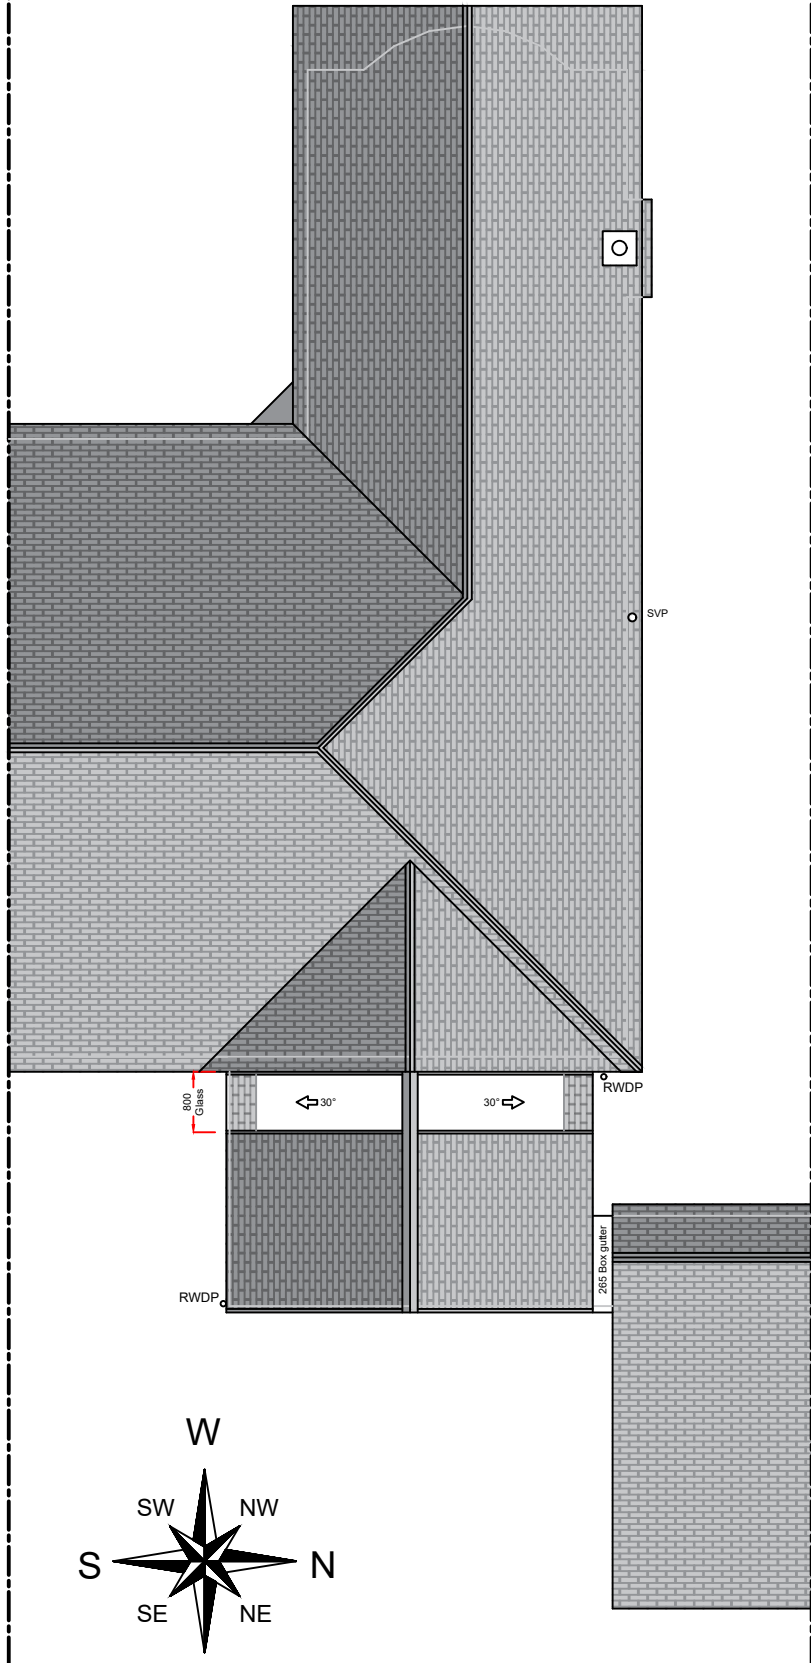

Roof Layout

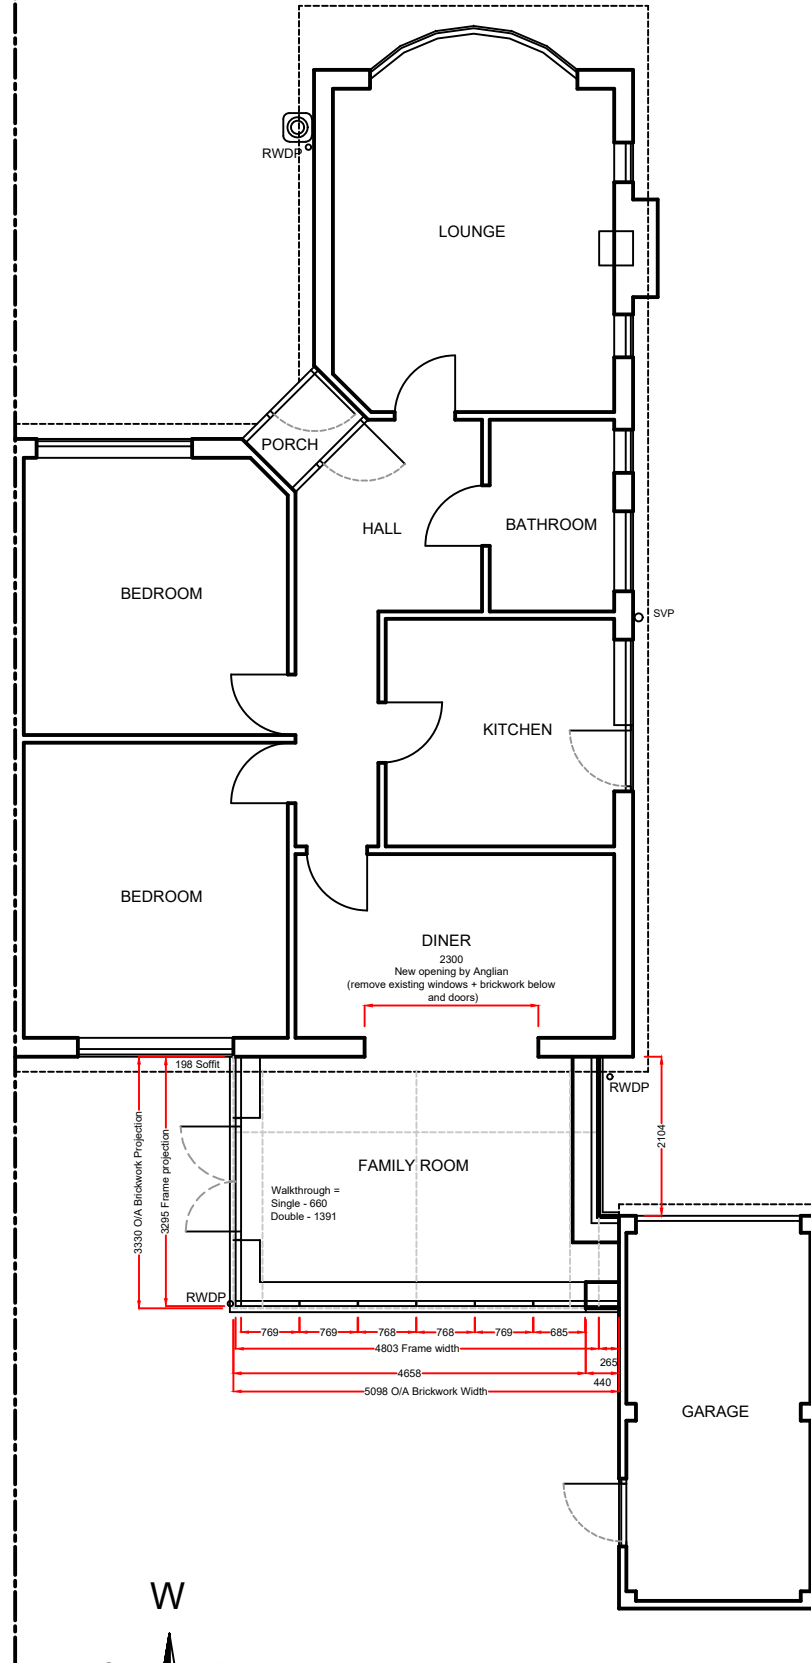

Plan Layout

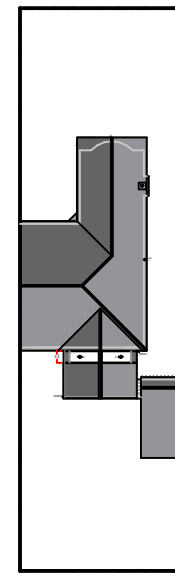

Site Plan
Scale - 1:500

Product specification:
Roof:
Replica tile type: Carbon Grey
Roof Glazing: Solaroof Glass
Obscure Glass: N/A
Soffit Trim Colour: White
Rainwater goods Colour: White

Frames/Doors:
Frame type: High Impact PVCu Mainframe
External Colour : WHITE
Internal Colour : WHITE

A	17/09/26	Compass notation added	SDr
Rev.	Date	Description	Initials



V04 September 2024

Drawing title:				Proposed Plan, Roof Layouts and Site Plan							
Contract No. :		900-19099		Page 3 of 4							
Proposed:		PVCu Replica Extension									
At:		40 FROBISHER WAY									
		GORING BY SEA									
		WORTHING									
		WEST SUSSEX. BN12 6EX									
Drawers initials:		SDr		Scale :		1:100		Date:		02/09/26	

Notes:
All glazing to be toughened glass.
Trickle vents are 4000m2 where shown (frames).
Physical barrier to be removed by Anglian and existing Lintel to remain
These drawings are the property of Anglian Home Improvements and must not be used, distributed, loaned or copied without the express permission of Anglian Home Improvements.
All dimensions are in millimetres (mm) unless noted otherwise.
Do not use for base laying purposes
Produced on A3 paper

