




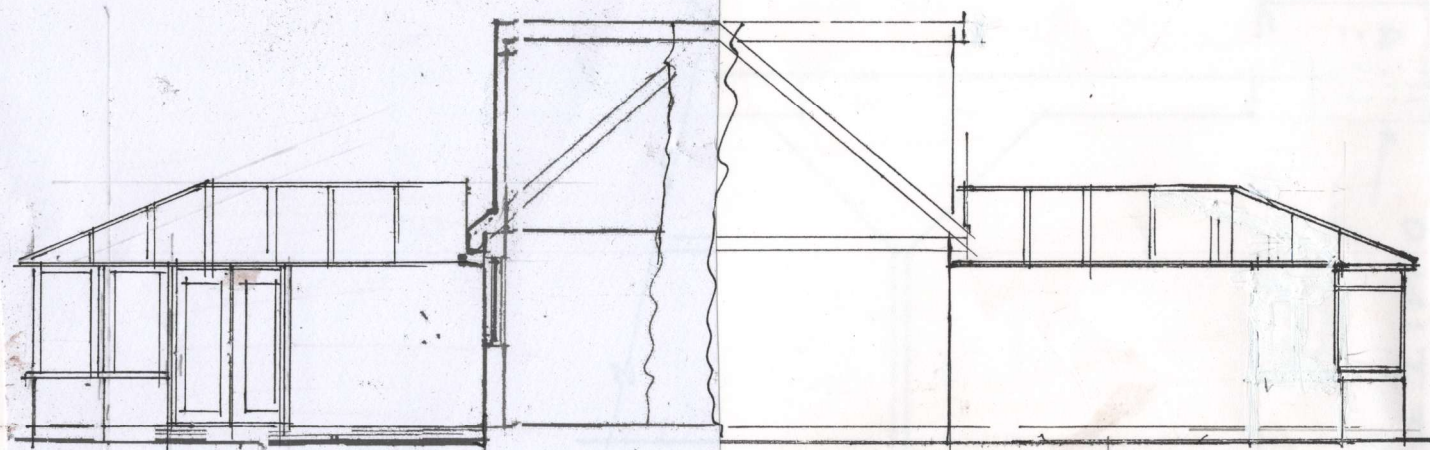


SIDE ELEVATION (N) (part) SIDE ELEVATION (S)

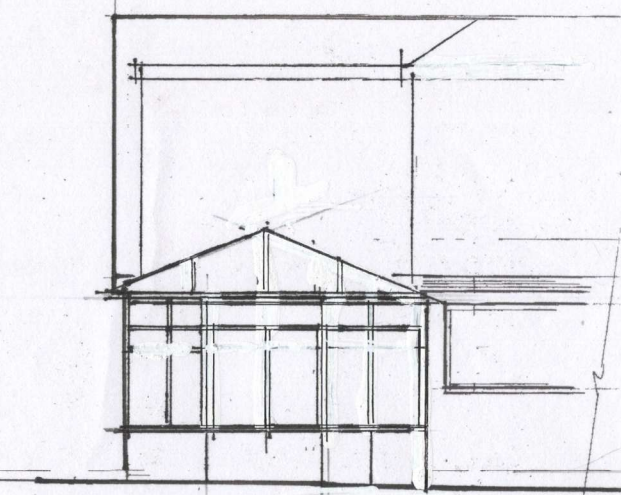

(part) SIDE ELEVATION (E)

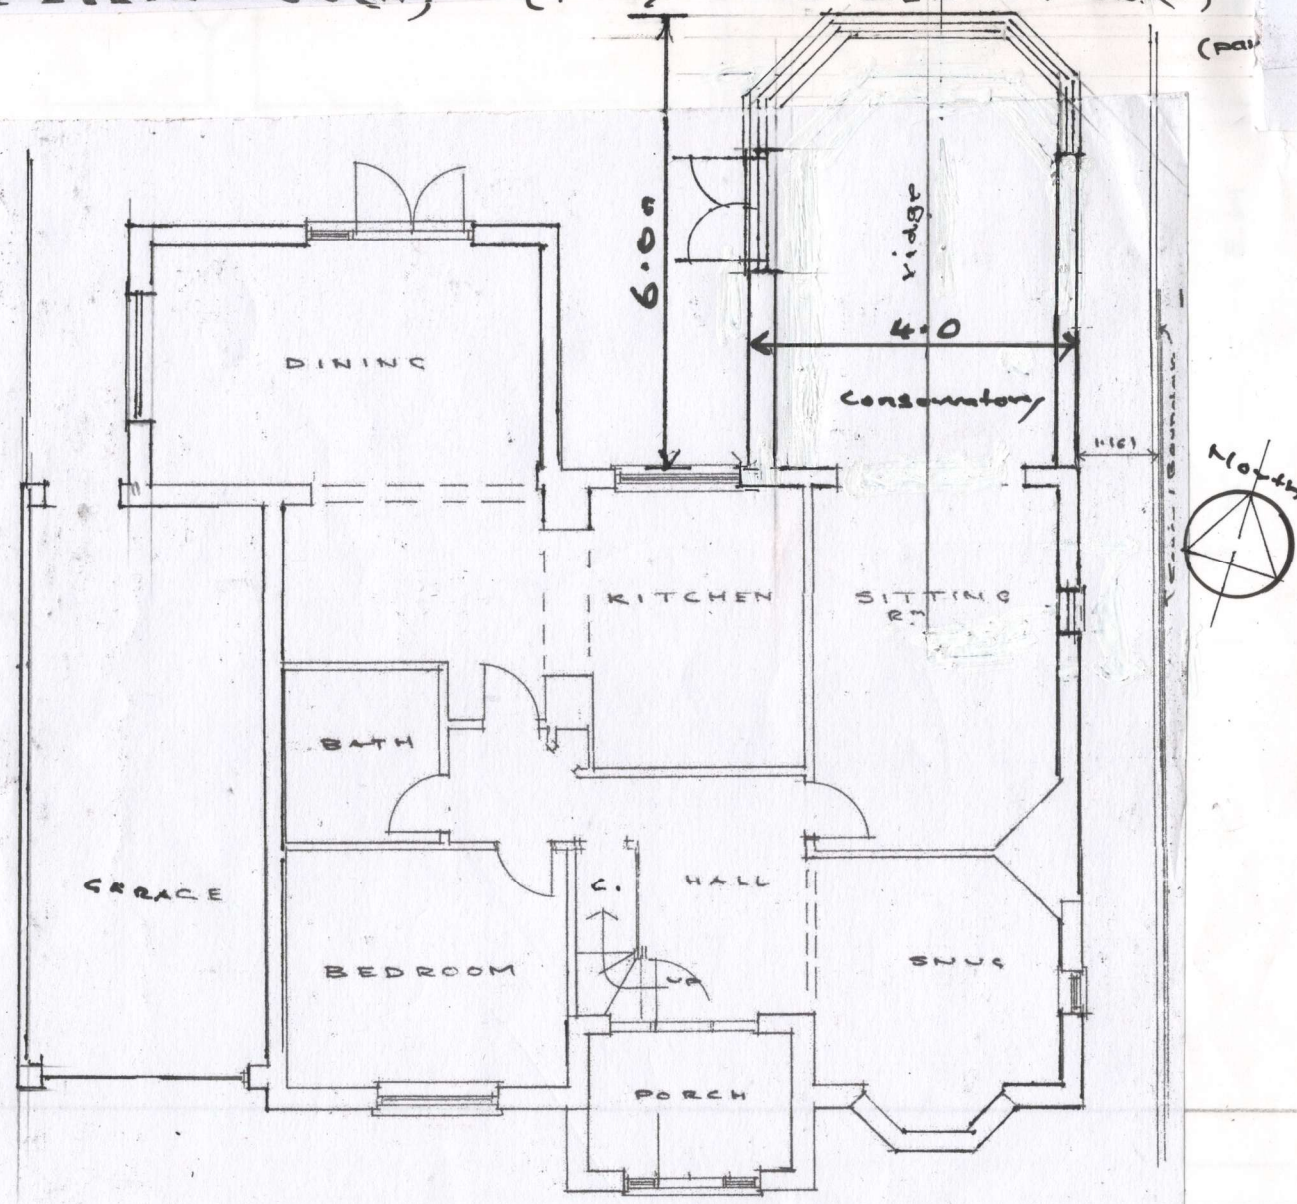

GROUND FLOOR

 

Floor Plans and elevations as existing		PHILIP J CLAY ARCHITECTURAL DESIGN	
Project: Extension to Sitting room; 1 Coombe Rise Findon		TELEPHONE -01903 815889 phillipclay@sky.com	
Scale & plan size 1:100 at A3		DWG. NO. 2357 - 3 Rev 1	P. J. Clay June 2026 09/26