
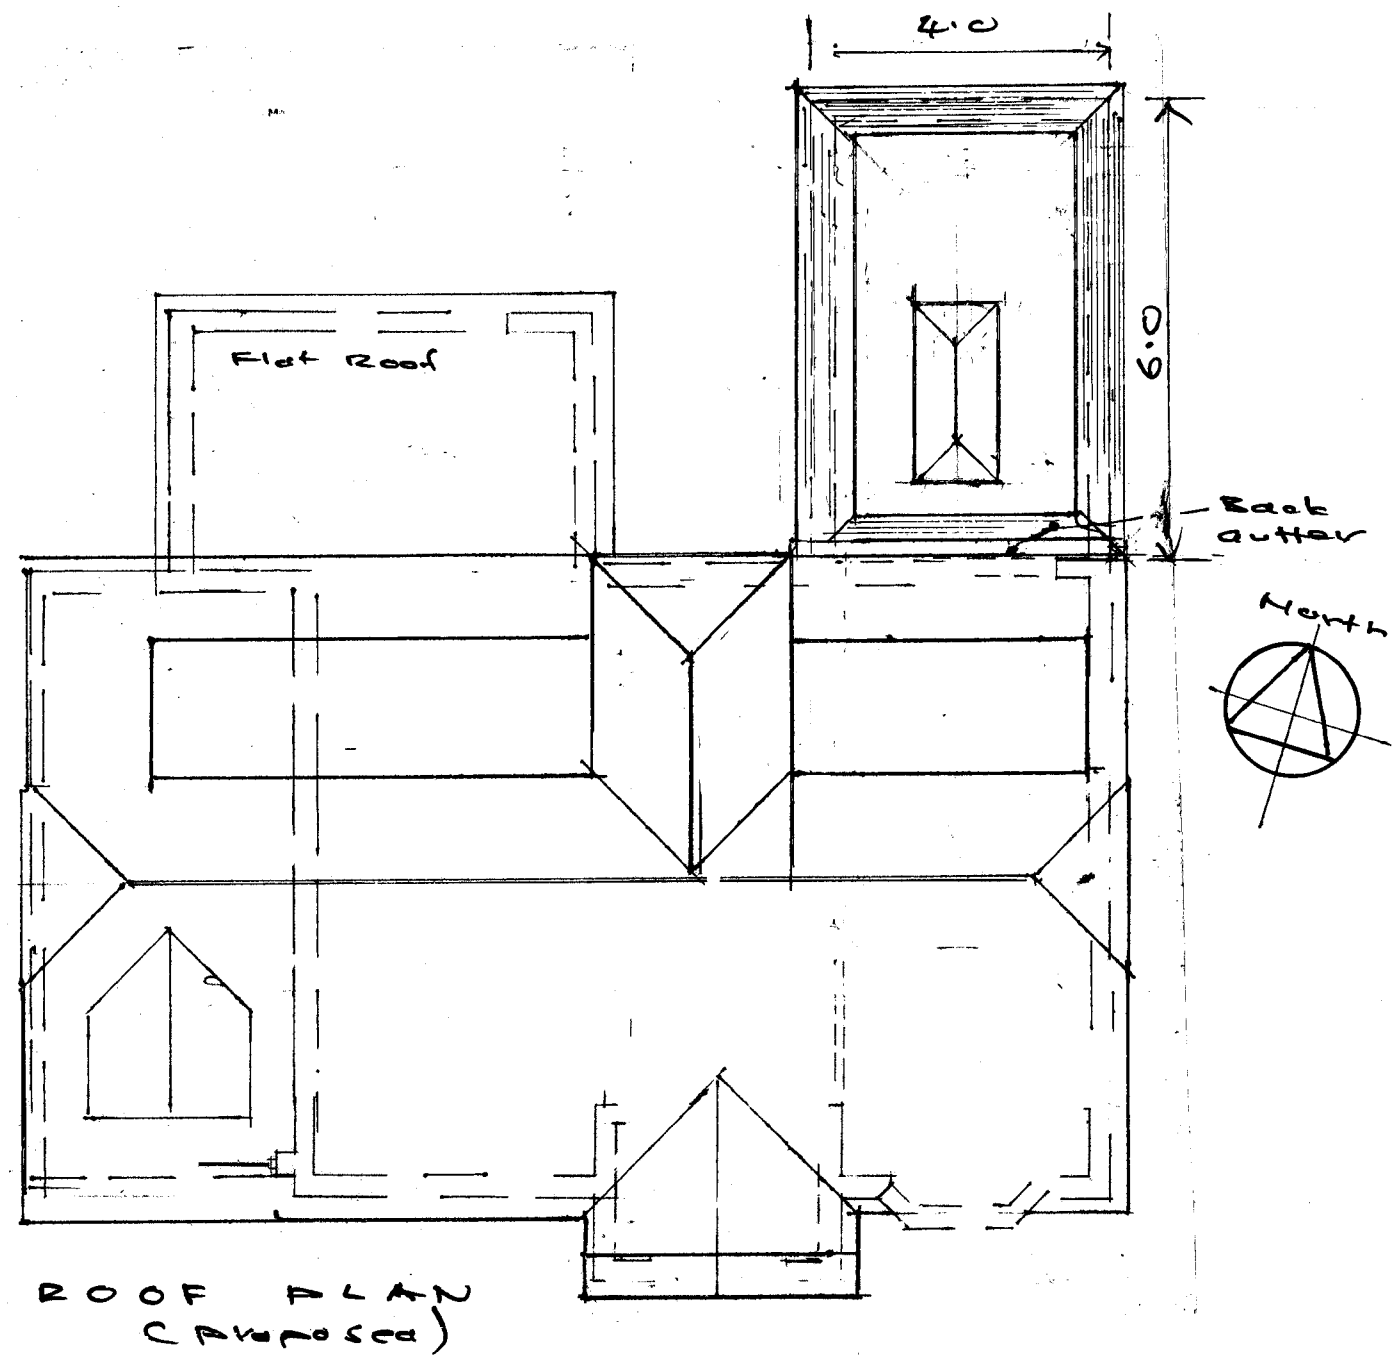
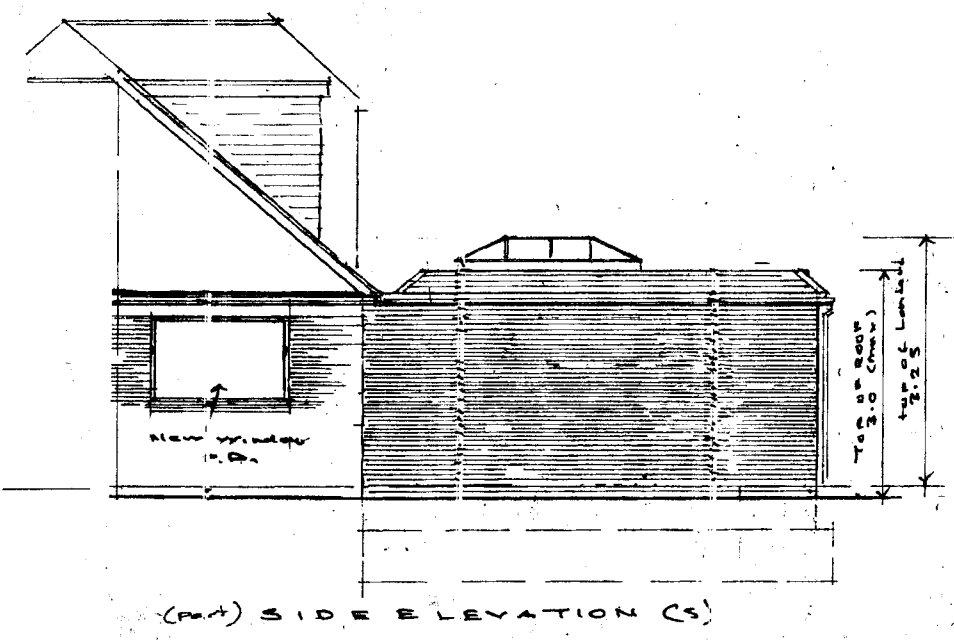


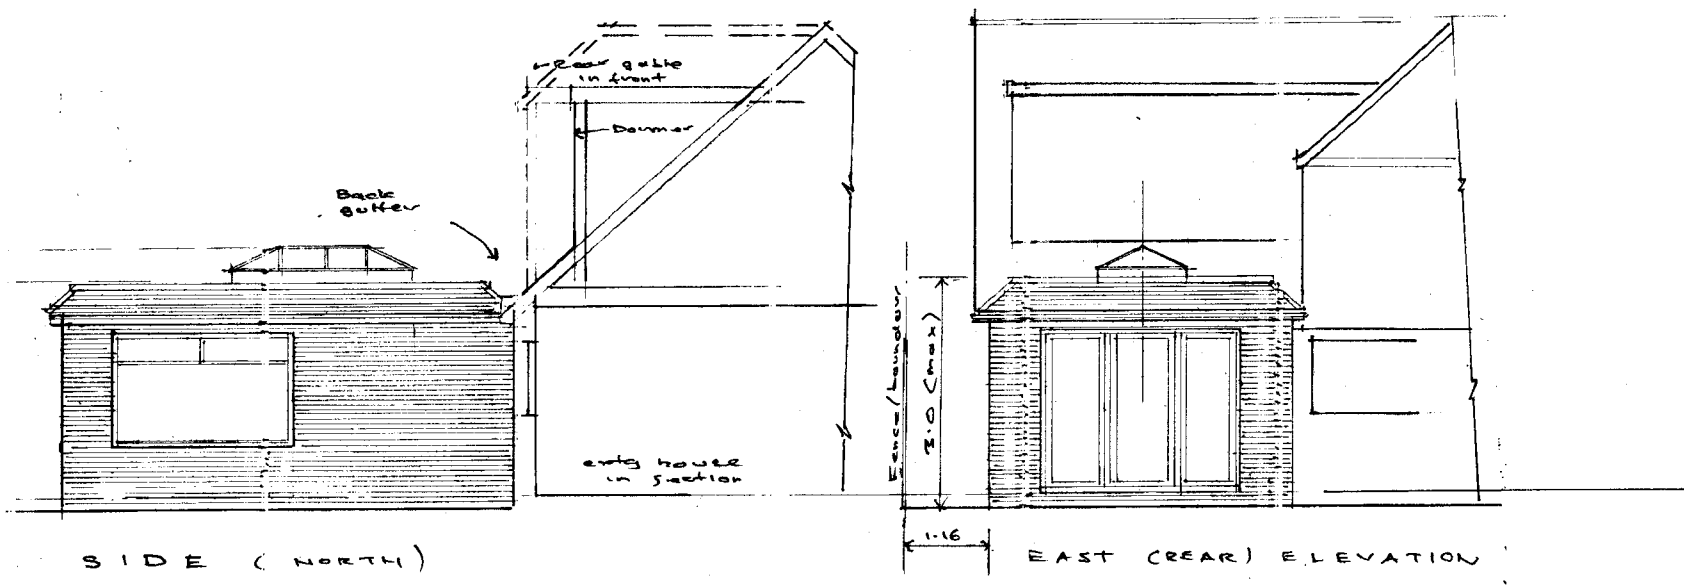

Roof Plan and Elevations as proposed		PHILIP J CLAY ARCHITECTURAL DESIGN	
Project: Rear extension 1 Coombe Rise Worthing		TELEPHONE -01903 815889 phillipclay@sky.com	
CLIENT: Mrs Dickenson	Scale / plan size	DWG. NO.	P. J. Clay
	1:100 at A3	2357 - 9	Sept 2026