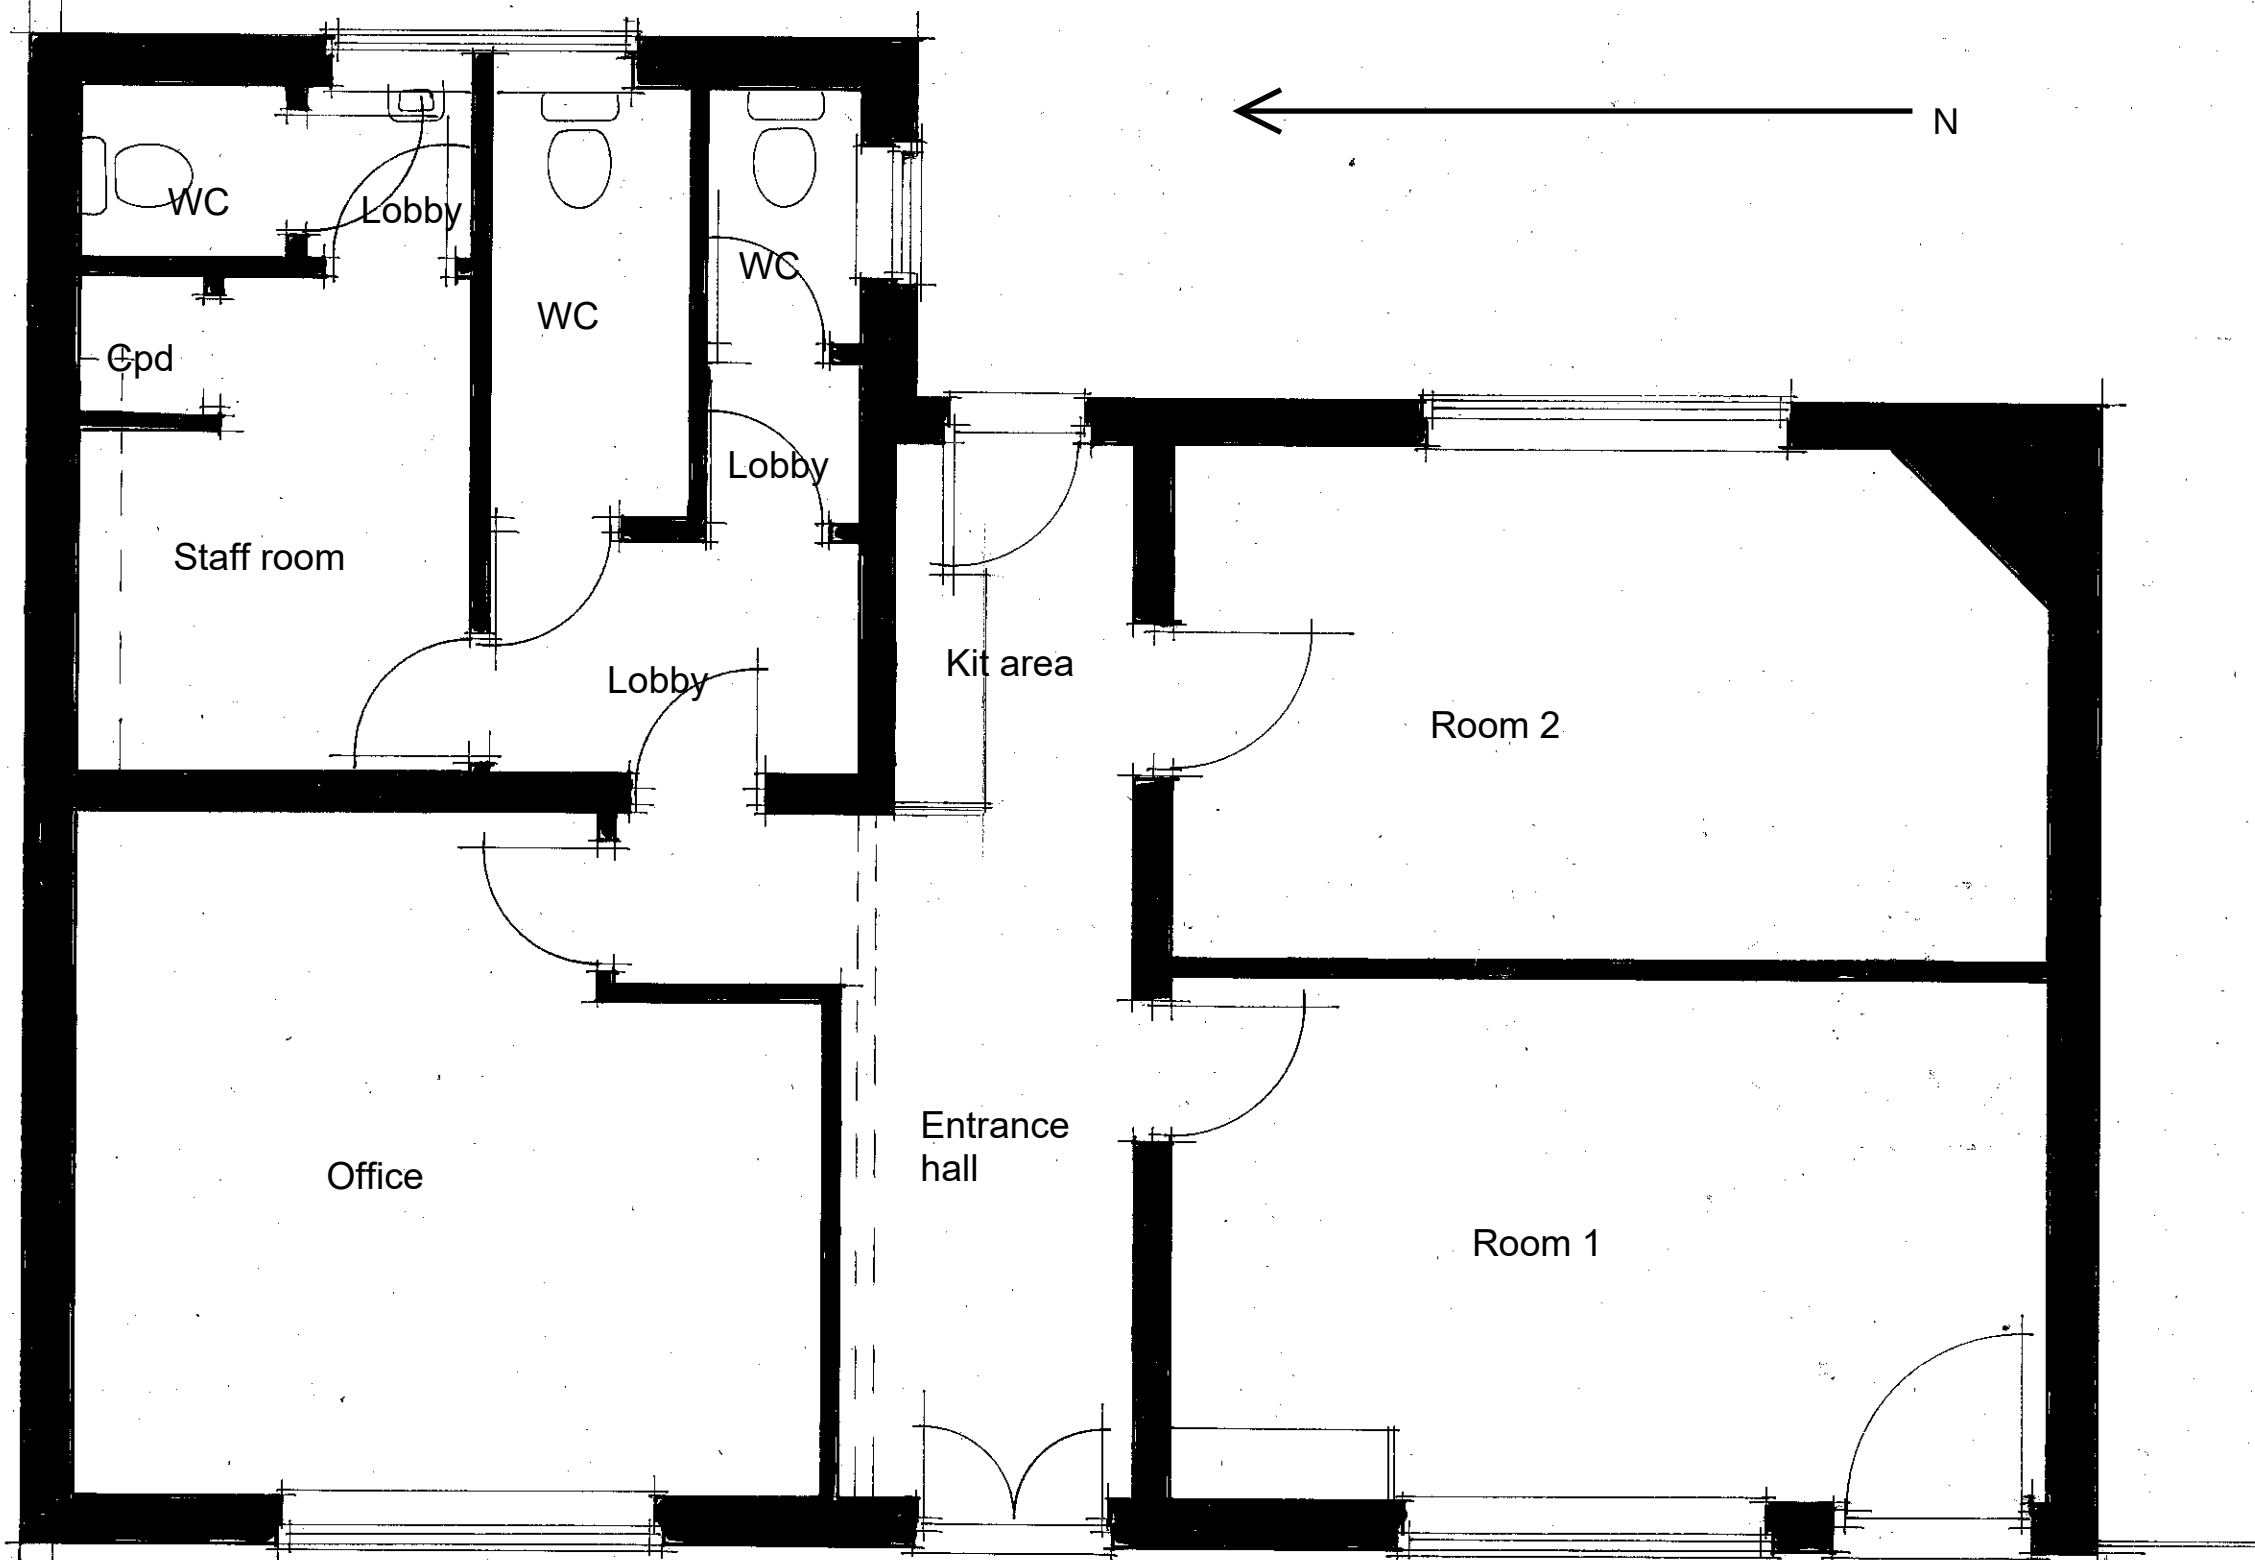


Existing use - School (F1)

Address: 50 Grafton Road, Worthing
 Drawing Title: Existing Ground Floor Plan
 Drawing Number: DWG-50GRAF-EXT-GF
 Scale: 1:50 @A3
 For Planning Purposes Only

Plan 1:50