


- DRAWING ISSUE NOTE:**
- For the purpose of submission to Local Authority for the approval of Planning Consent
 - This drawing is to be read in conjunction with all other relevant drawings & details in this package
 - Do not scale, except for Planning purposes
 - Dimensions are in millimeters unless otherwise stated
 - Do not use for construction
 - Should any third party use these drawings for the purpose of construction, it shall be entirely at their own risk.

Key Plan:

Area marked in red as shown on drawing.

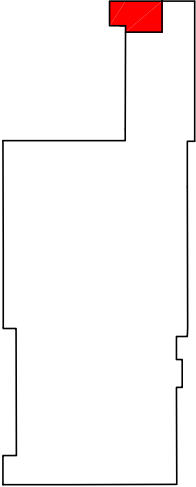

Revision
Project
New Entrance Door to Offices

Site Address
Eschmann House
15 Peter Road
Lancing
West Sussex
BN15 8TJ

Drawing
Existing Ground Floor Plan -
Offices

Client
Eschmann Investments Limited

Drawing No.
1962.26.04




Drawing Issue:

EXISTING

Scale
1:50
Sheet Size
A3
Date
Mar '26
Drawn By
JL
Checked By
PC



2B Chanctonfold, Horsham Road
Steyning, West Sussex. BN44 3AA
T 0 1 9 0 3 8 1 6 2 9 0
E reception@cohsurveyors.co.uk
© COPYRIGHT 2026 COH Surveyors. All rights reserved.

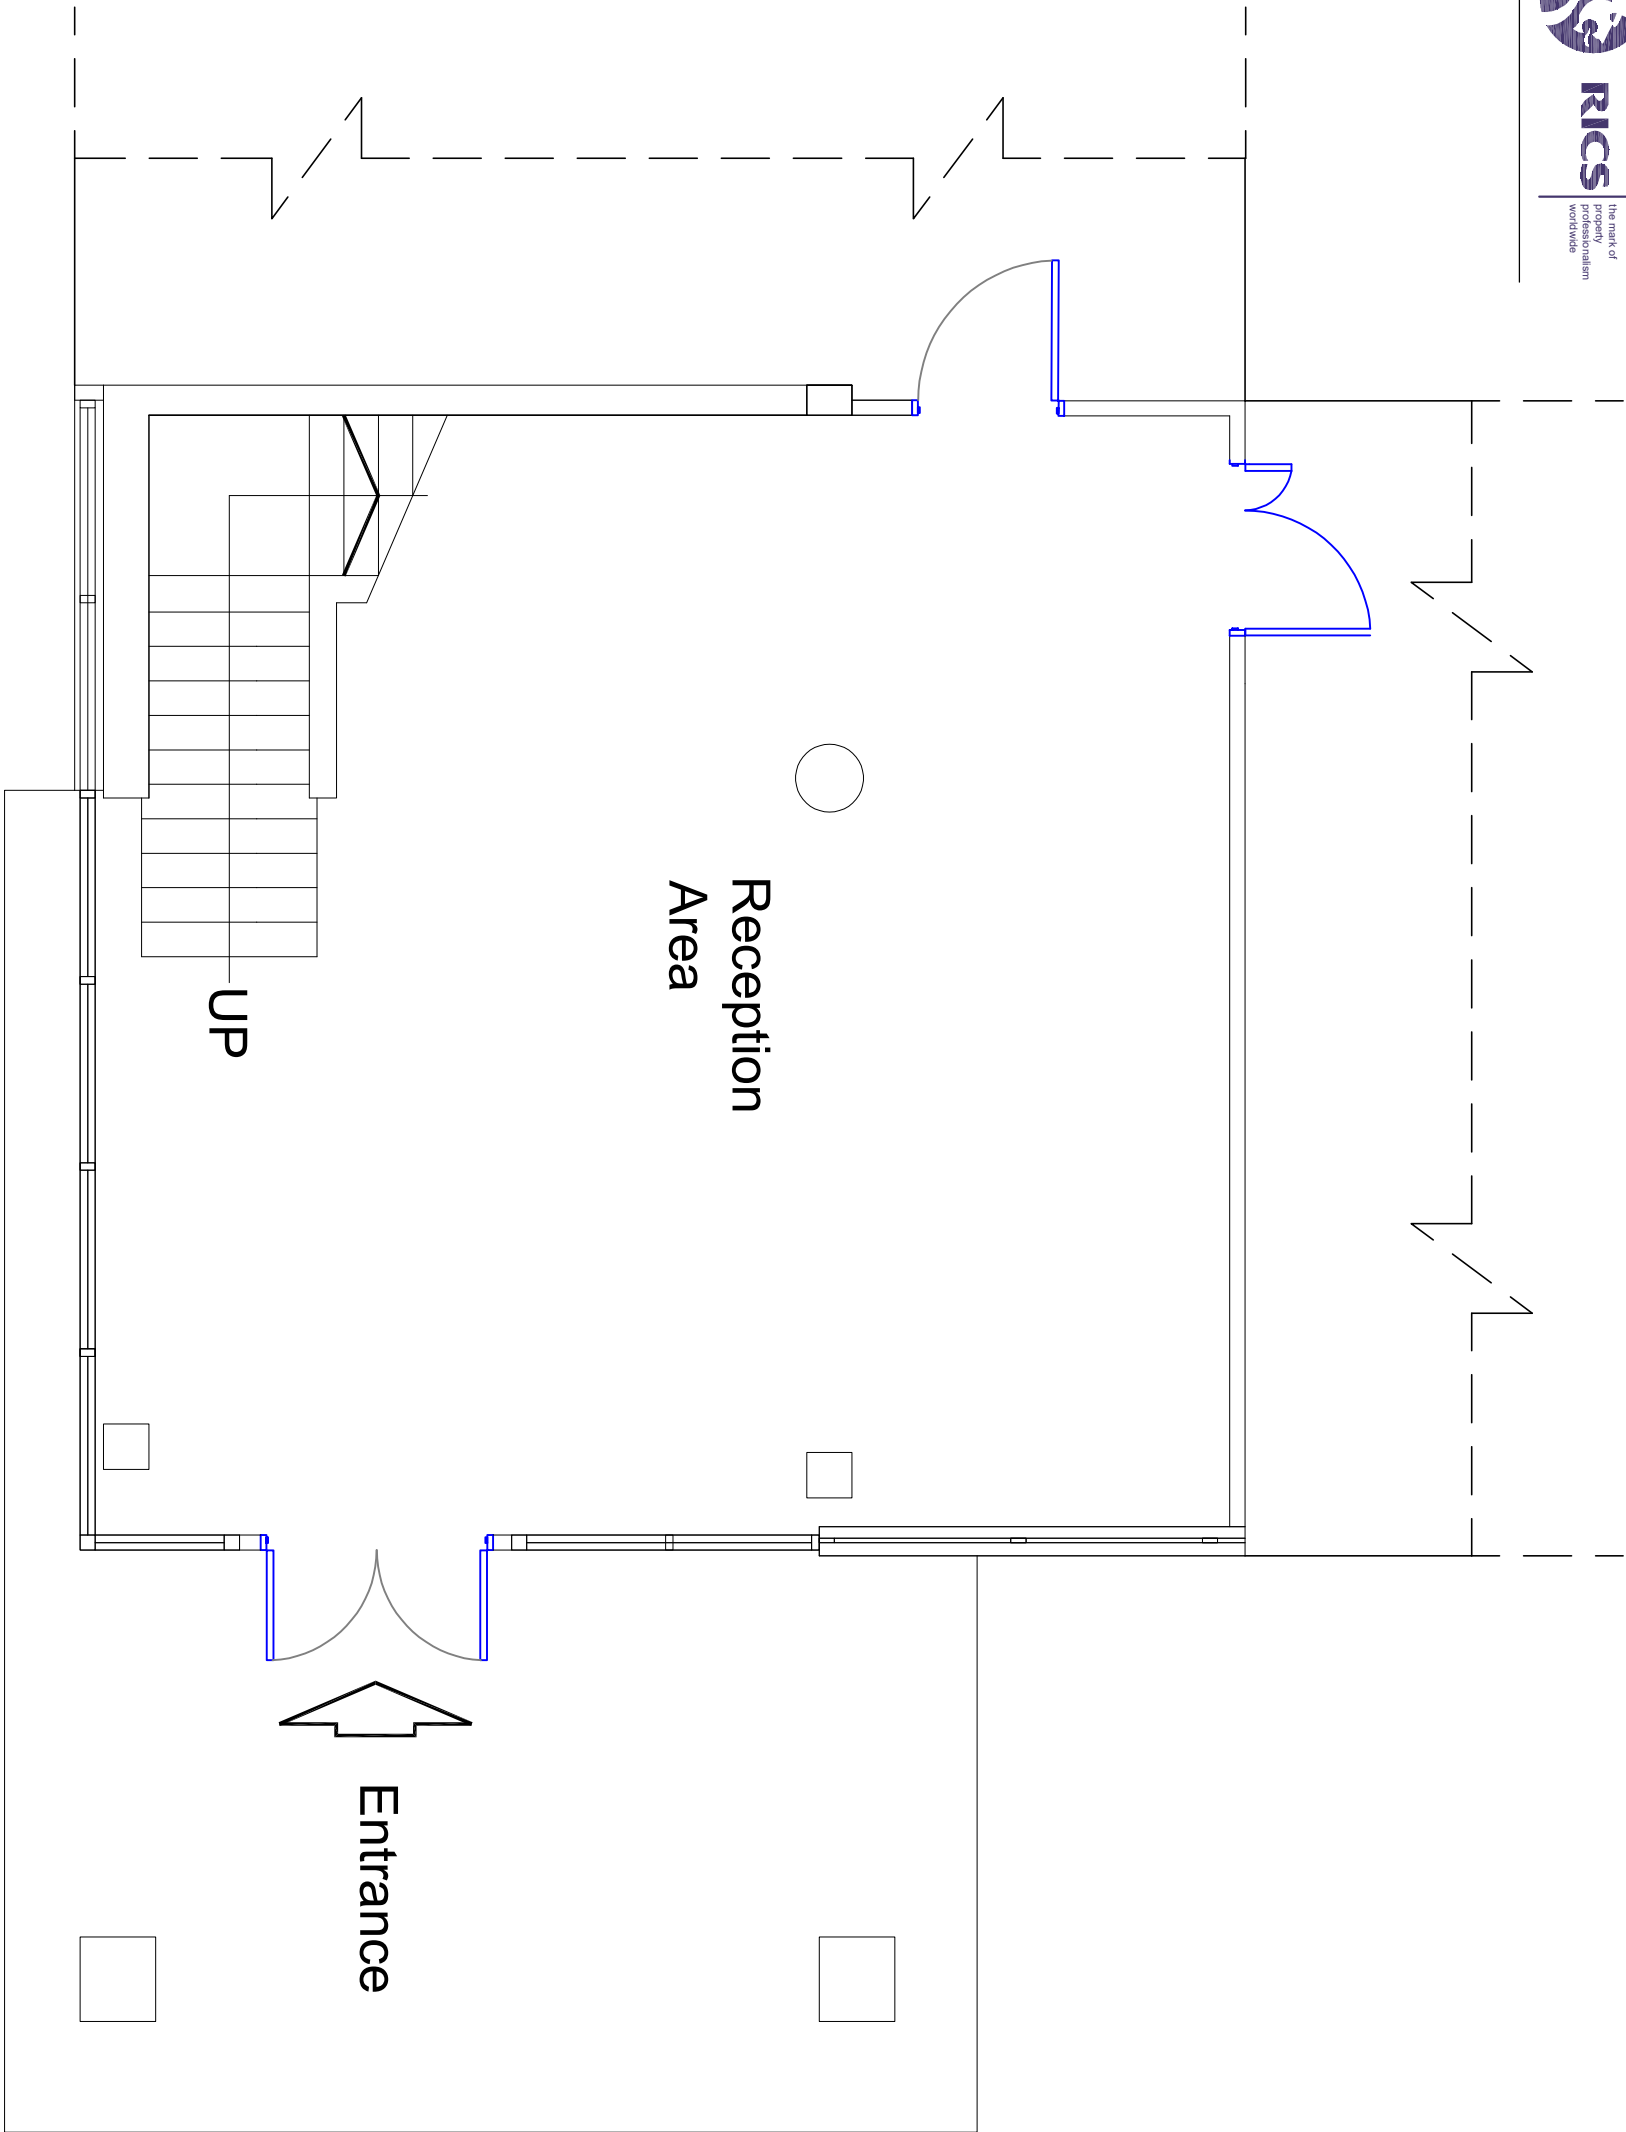

4 Existing Floor Plan

