


DRAWING ISSUE NOTE:

- For the purpose of submission to Local Authority for the approval of Planning Consent
- This drawing is to be read in conjunction with all other relevant drawings & details in this package
- Do not scale, except for Planning purposes
- Dimensions are in millimeters unless otherwise stated
- Do not use for construction
- Should any third party use these drawings for the purpose of construction, it shall be entirely at their own risk.

Key Plan:

Area marked in red as shown on drawing.

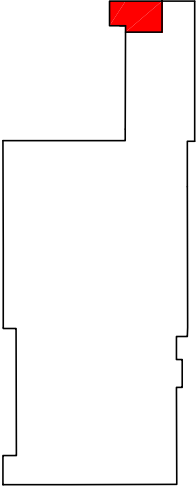

Revision

Project

New Entrance Door to Offices

Site Address

Eschmann House
15 Peter Road
Lancing
West Sussex
BN15 8TJ

Drawing

Proposed Ground Floor Plan -
Offices

Client

Eschmann Investments Limited

Drawing No.

Revision

1962.26.05



Drawing Issue:

PROPOSED

Scale

1:50

Sheet Size
A3

Date

Mar '26

Drawn By


JL

Checked By

PC



2B Chanctonfold, Horsham Road
Steyning, West Sussex. BN44 3AA
T 0 1 9 0 3 8 1 6 2 9 0
E reception@cohsurveyors.co.uk
© COPYRIGHT 2026 COH Surveyors. All rights reserved.

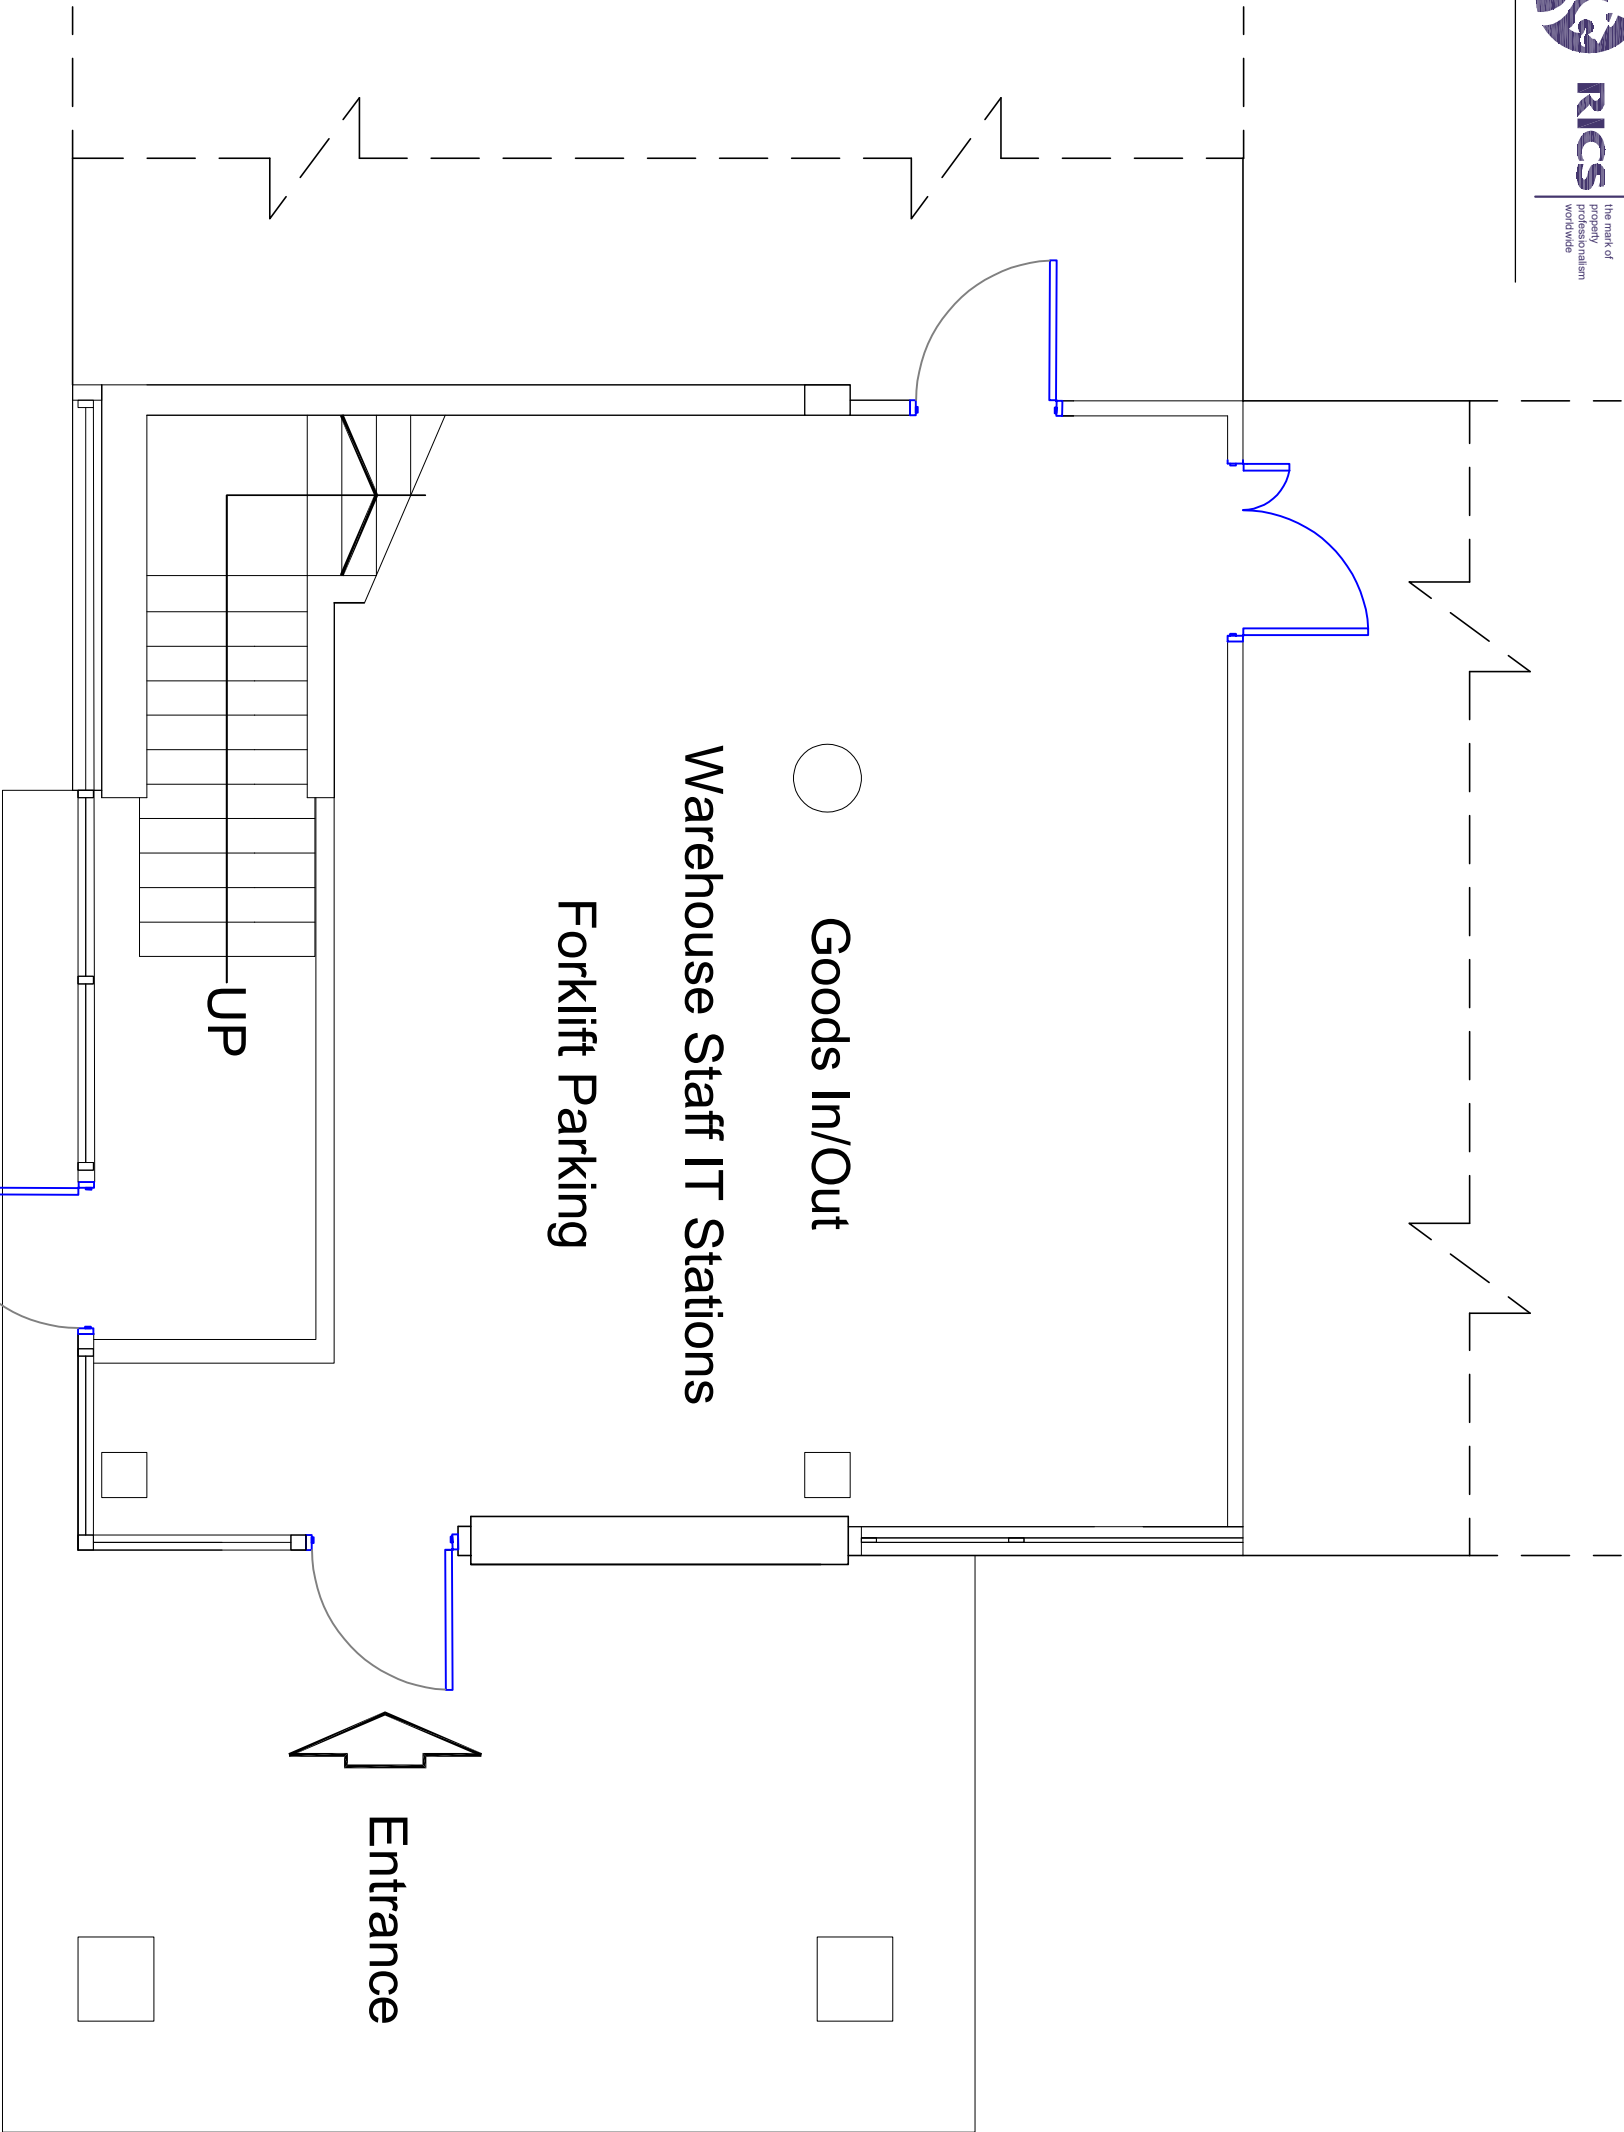

5 Proposed Floor Plan

Side Entrance
/ Exit

