




- DRAWING ISSUE NOTE:**
- For the purpose of submission to Local Authority for the approval of Planning Consent
 - This drawing is to be read in conjunction with all other relevant drawings & details in this package
 - Do not scale, except for Planning purposes
 - Dimensions are in millimeters unless otherwise stated
 - Do not use for construction
 - Should any third party use these drawings for the purpose of construction, it shall be entirely at their own risk.

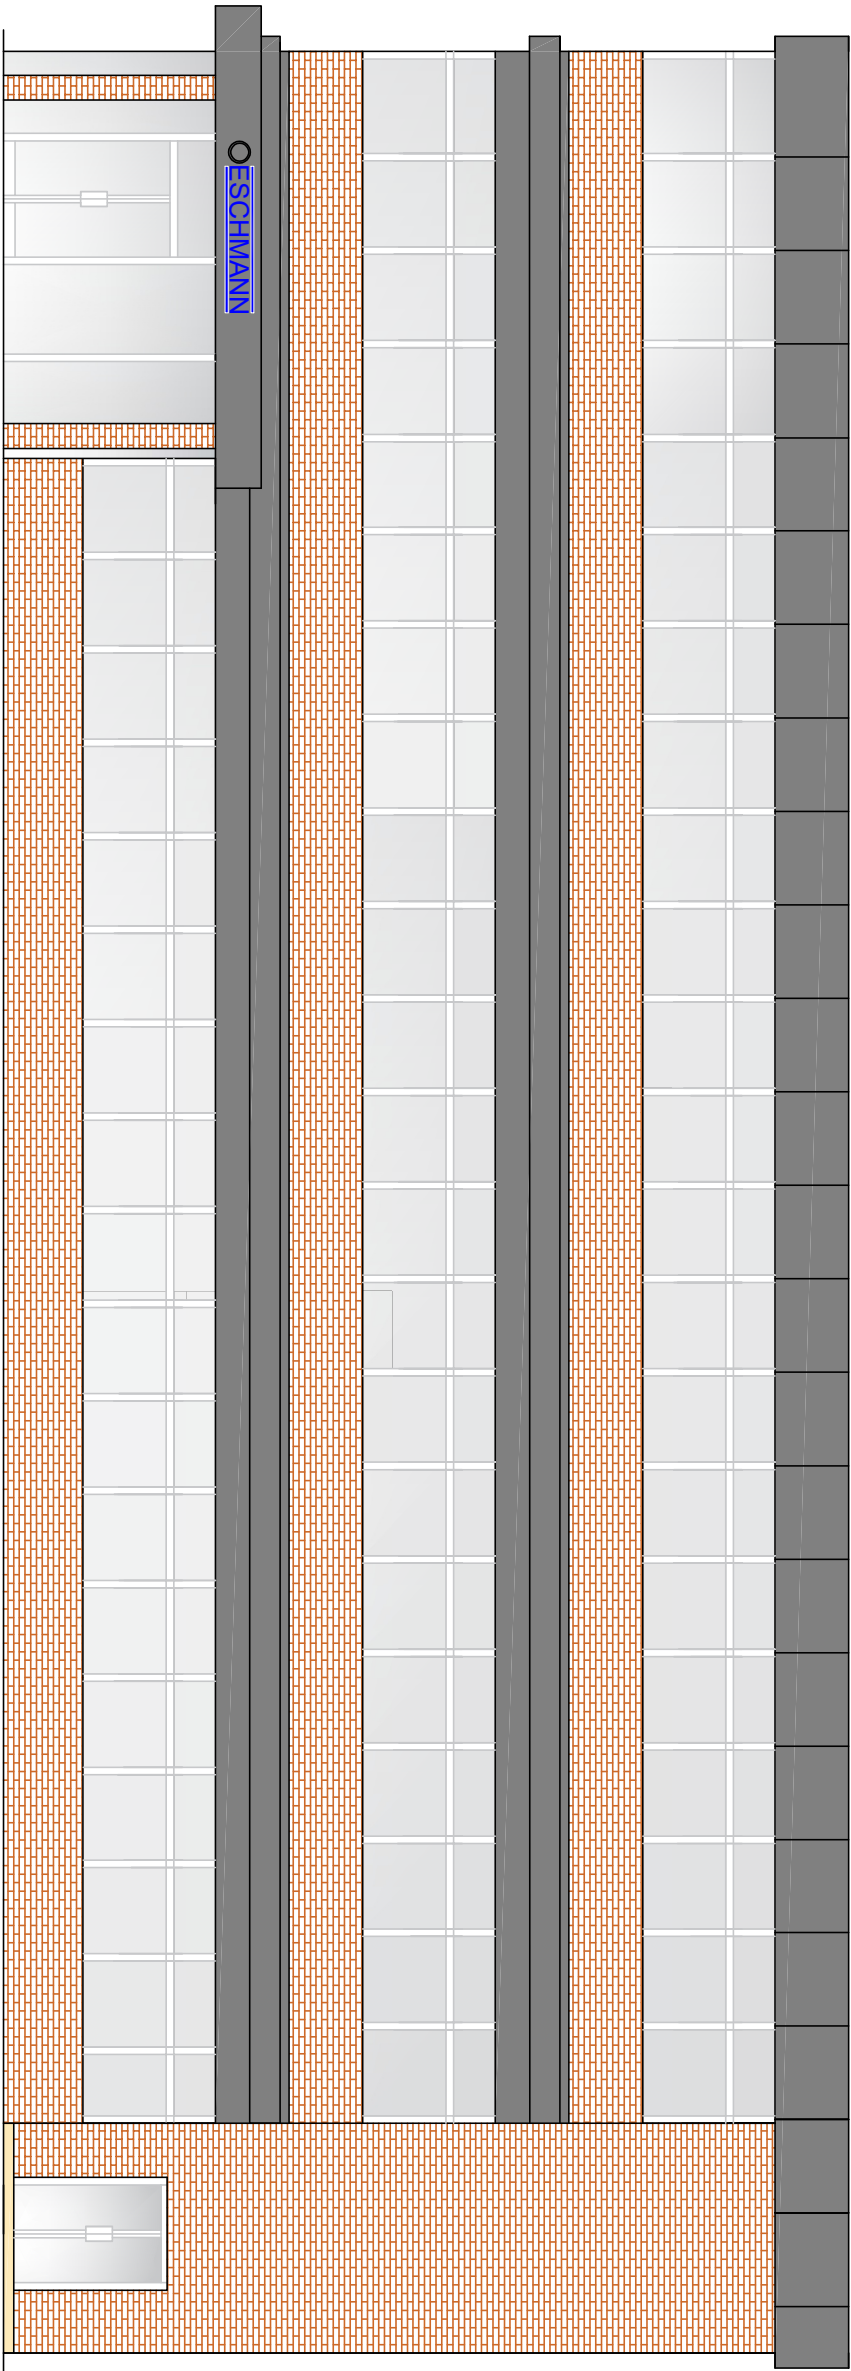

8 Existing Front Elevation (South-East Elevation)

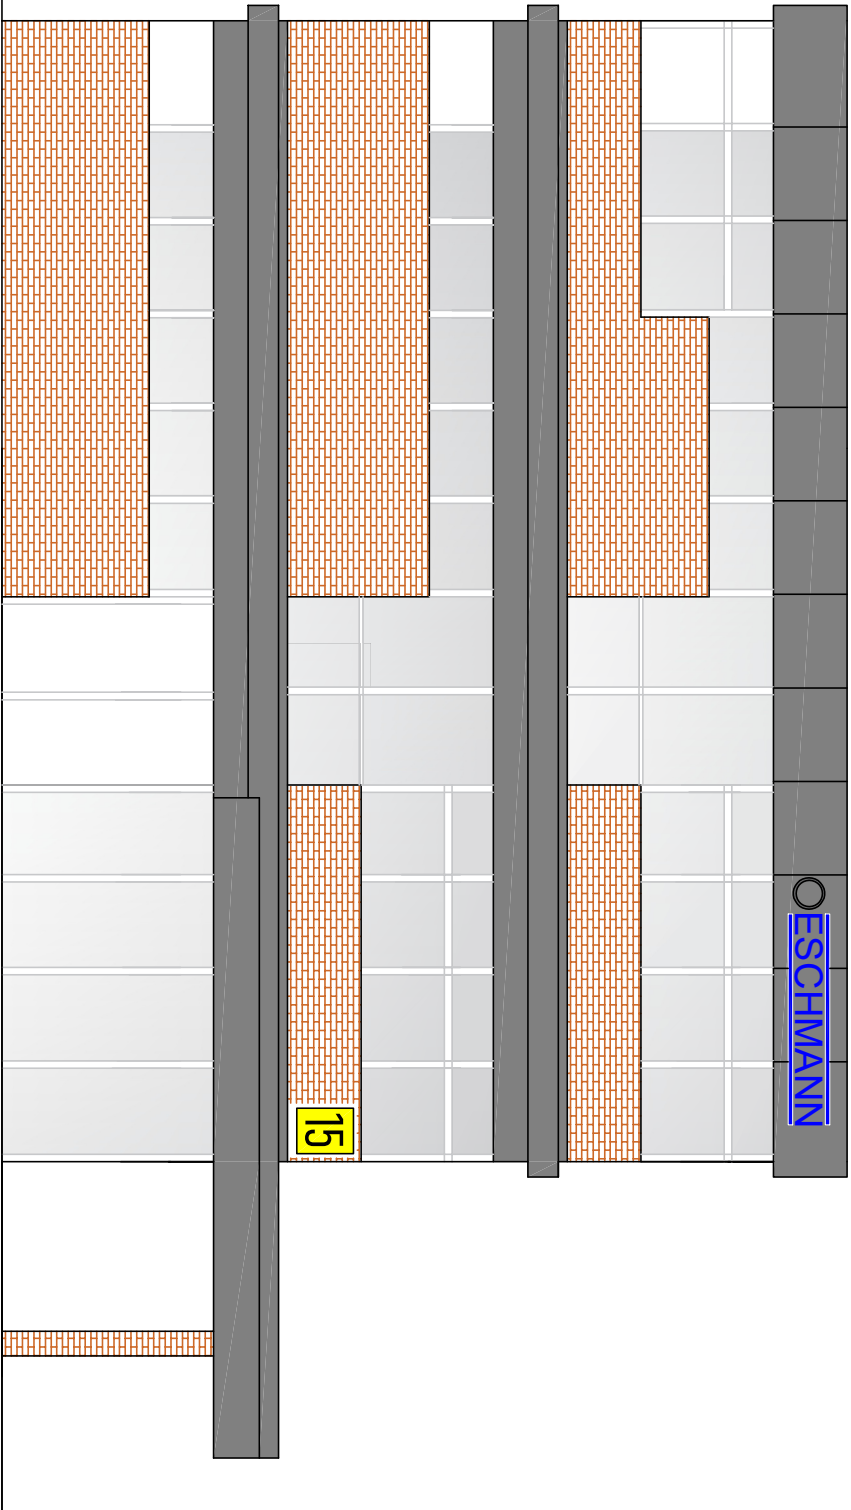

9 Existing Side Elevation (South-West Elevation)

 

Revision A: 02/04/26 Annotating Orientations

Project
New Entrance Door to Offices

Site Address
Eschmann House
15 Peter Road
Lancing
West Sussex
BN15 8TJ

Drawing
Existing Elevations - Offices

Client
Eschmann Investments Limited

Drawing No. Revision
1962.26.08 A



Drawing Issue:

EXISTING

Scale Sheet Size
1:100 A3
Date Drawn By Checked By
Apr '26 JL PC



2B Chanctonfold, Horsham Road
Steyning, West Sussex. BN44 3AA
T 0 1 9 0 3 8 1 6 2 9 0
E reception@cohsurveyors.co.uk
© COPYRIGHT 2026 COH Surveyors. All rights reserved.