



- DRAWING ISSUE NOTE:**
- For the purpose of submission to Local Authority for the approval of Planning Consent
 - This drawing is to be read in conjunction with all other relevant drawings & details in this package
 - Do not scale, except for Planning purposes
 - Dimensions are in millimeters unless otherwise stated
 - Do not use for construction
 - Should any third party use these drawings for the purpose of construction, it shall be entirely at their own risk.

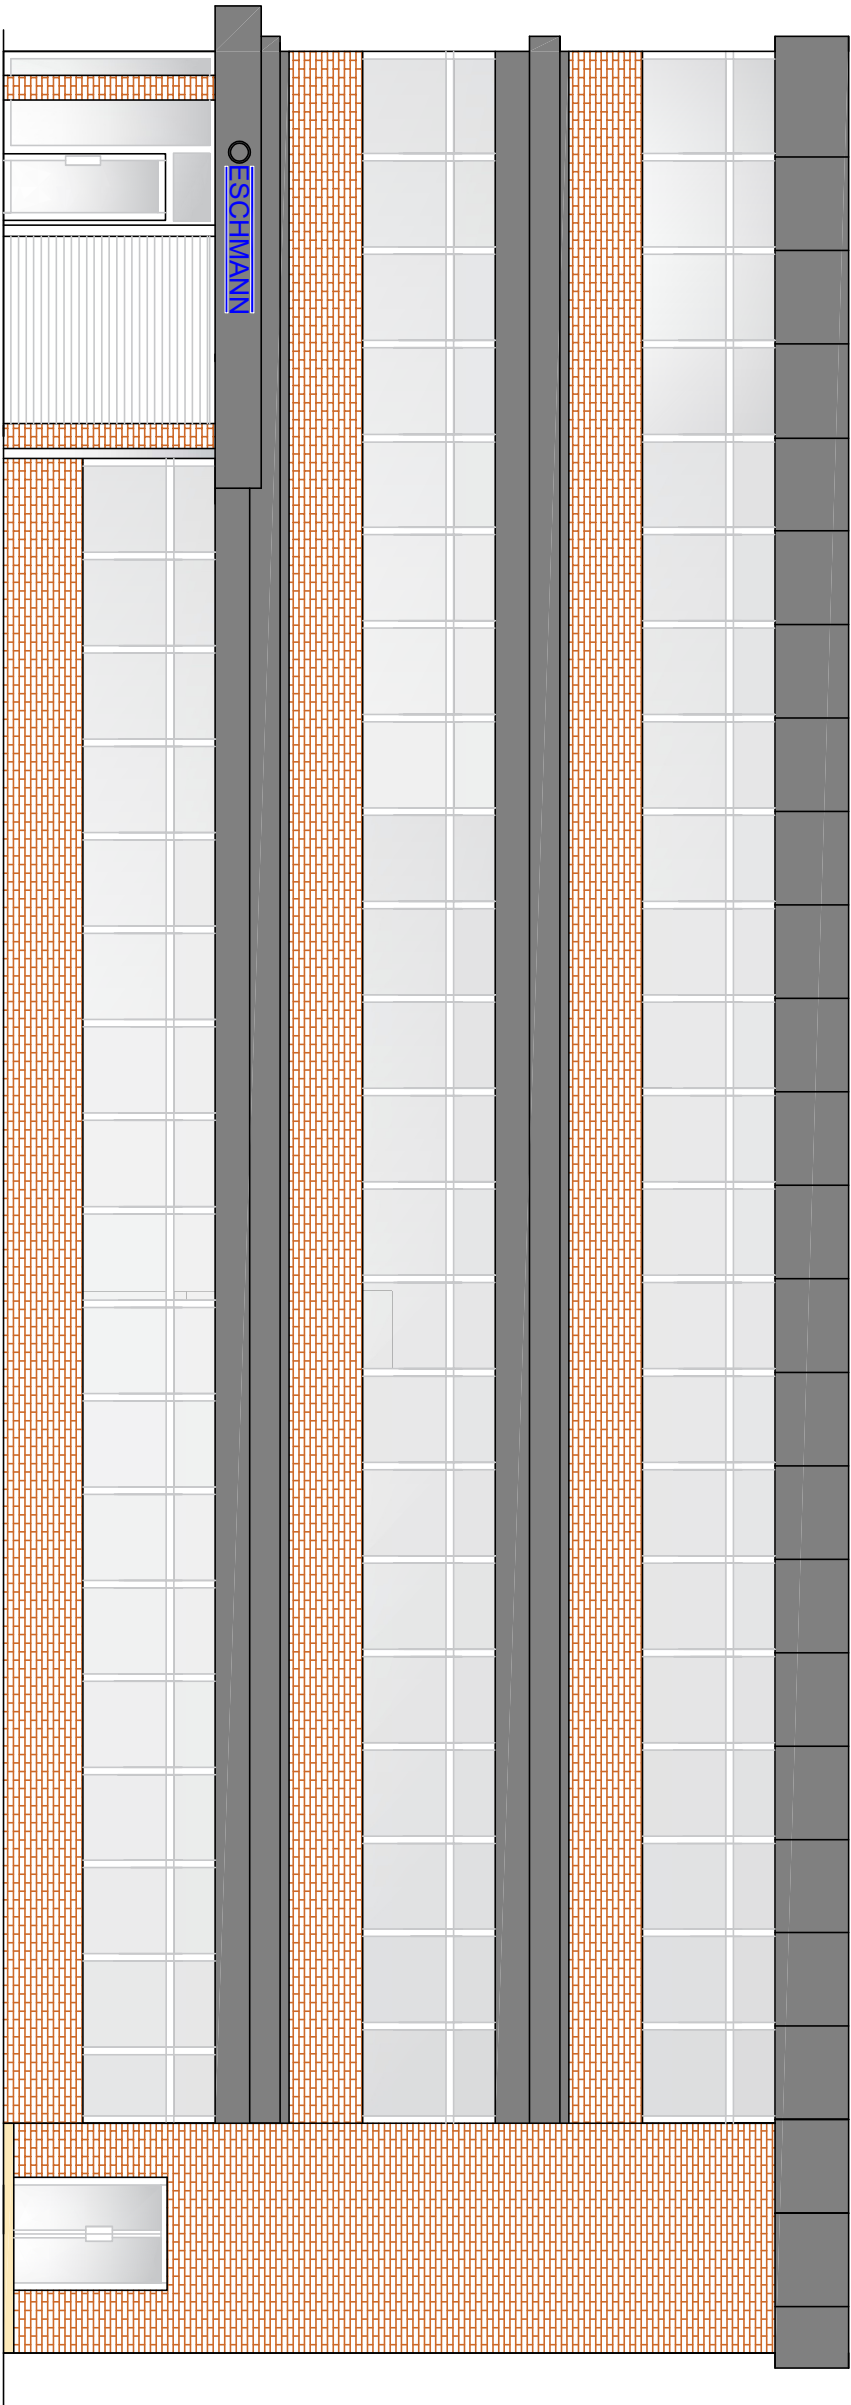

10 Proposed Front Elevation (South-East Elevation)

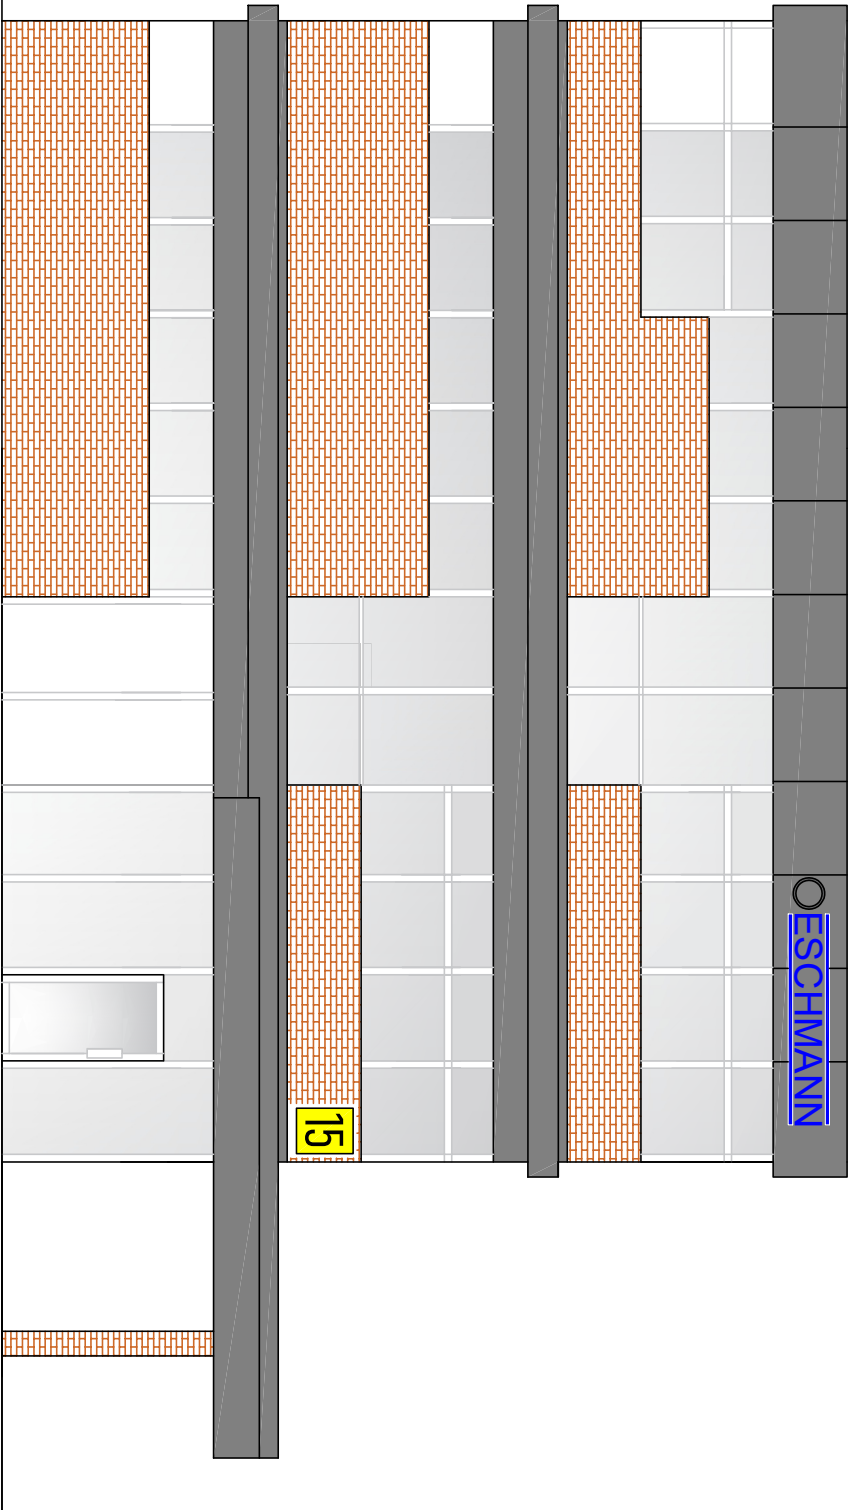

11 Proposed Side Elevation (South-West Elevation)

Revision A: 02/04/26 Annotating Orientations

Project

New Entrance Door to Offices

Site Address

Eschmann House
15 Peter Road
Lancing
West Sussex
BN15 8TJ

Drawing

Proposed Elevations - Offices

Client

Eschmann Investments Limited

Drawing No. **1962.26.09** **A** **Revision**

LABO

Drawing Issue:

PROPOSED

Scale **1:100** **Sheet Size** **A3**

Date **Apr '26** **Drawn By** **JL** **Checked By** **PC**

COH **Surveyors**

2B Chanctonfold, Horsham Road
Steyning, West Sussex. BN44 3AA
T 0 1 9 0 3 8 1 6 2 9 0
E reception@cohsurveyors.co.uk
© COPYRIGHT 2026 COH Surveyors. All rights reserved.