

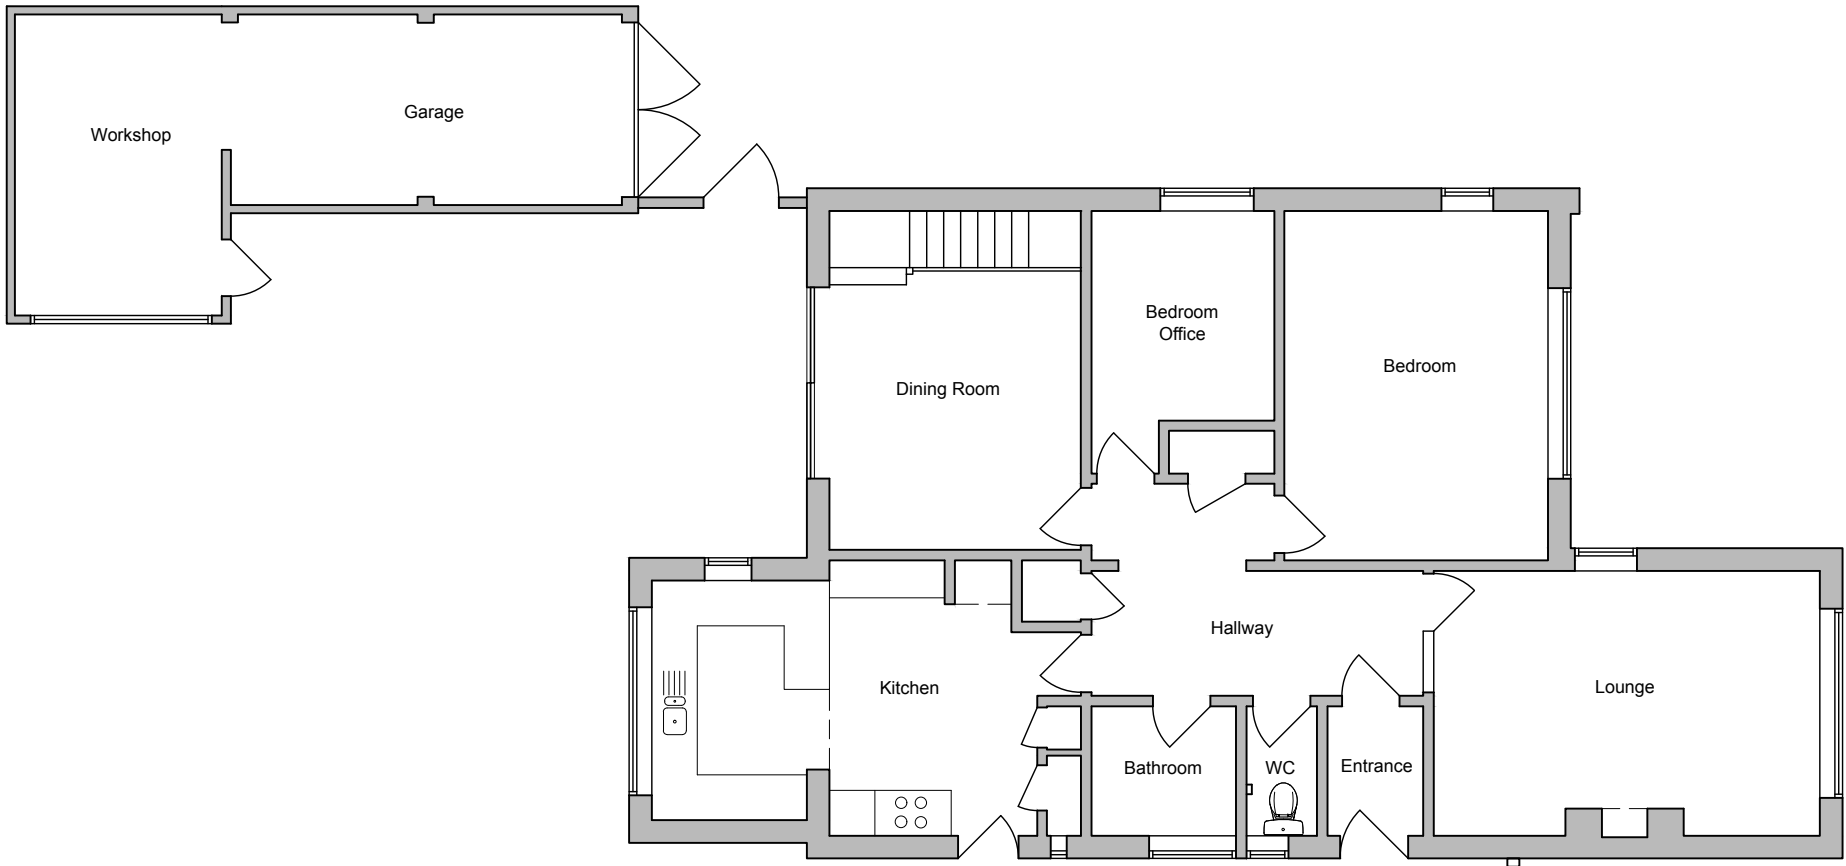


Existing

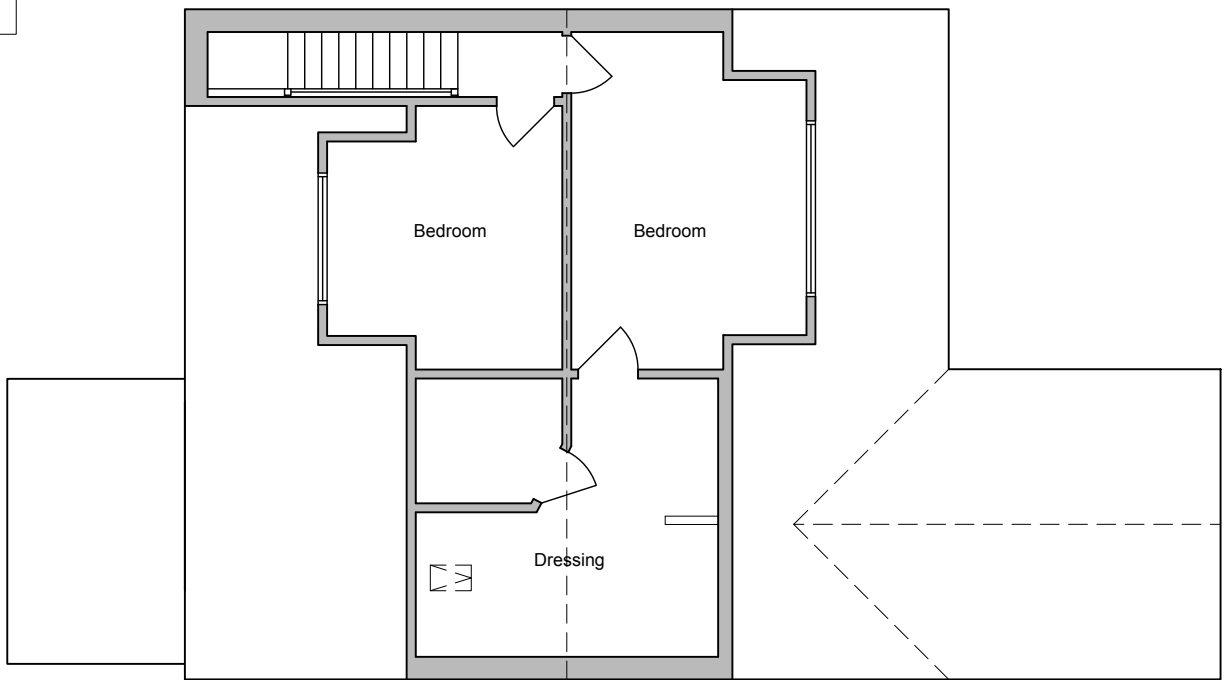

GROUND FLOOR PLAN 1:100 @ A3

 

FIRST FLOOR PLAN 1:100 @ A3



© nat-design, all rights reserved. Use figured dimensions only. All dimensions are to be checked on site before any work is carried out. Please contact the Architect immediately regarding any discrepancies discovered on site.

Rev.	Notes	Date
 NAT DESIGN <u>ARCHITECTURAL SERVICES</u> M: 07599199759 E: info@nat-design.co.uk www.nat-design.co.uk		
Project		
24 The Marlinespike, Shoreham-by-Sea, BN43 5RD		
Drawing		
Existing Floor Plans		
Drawn By NSE		Scale as shown
Date June 2026		Revision A
Drawing No. 2059 -DPA - 03		