



Proposed

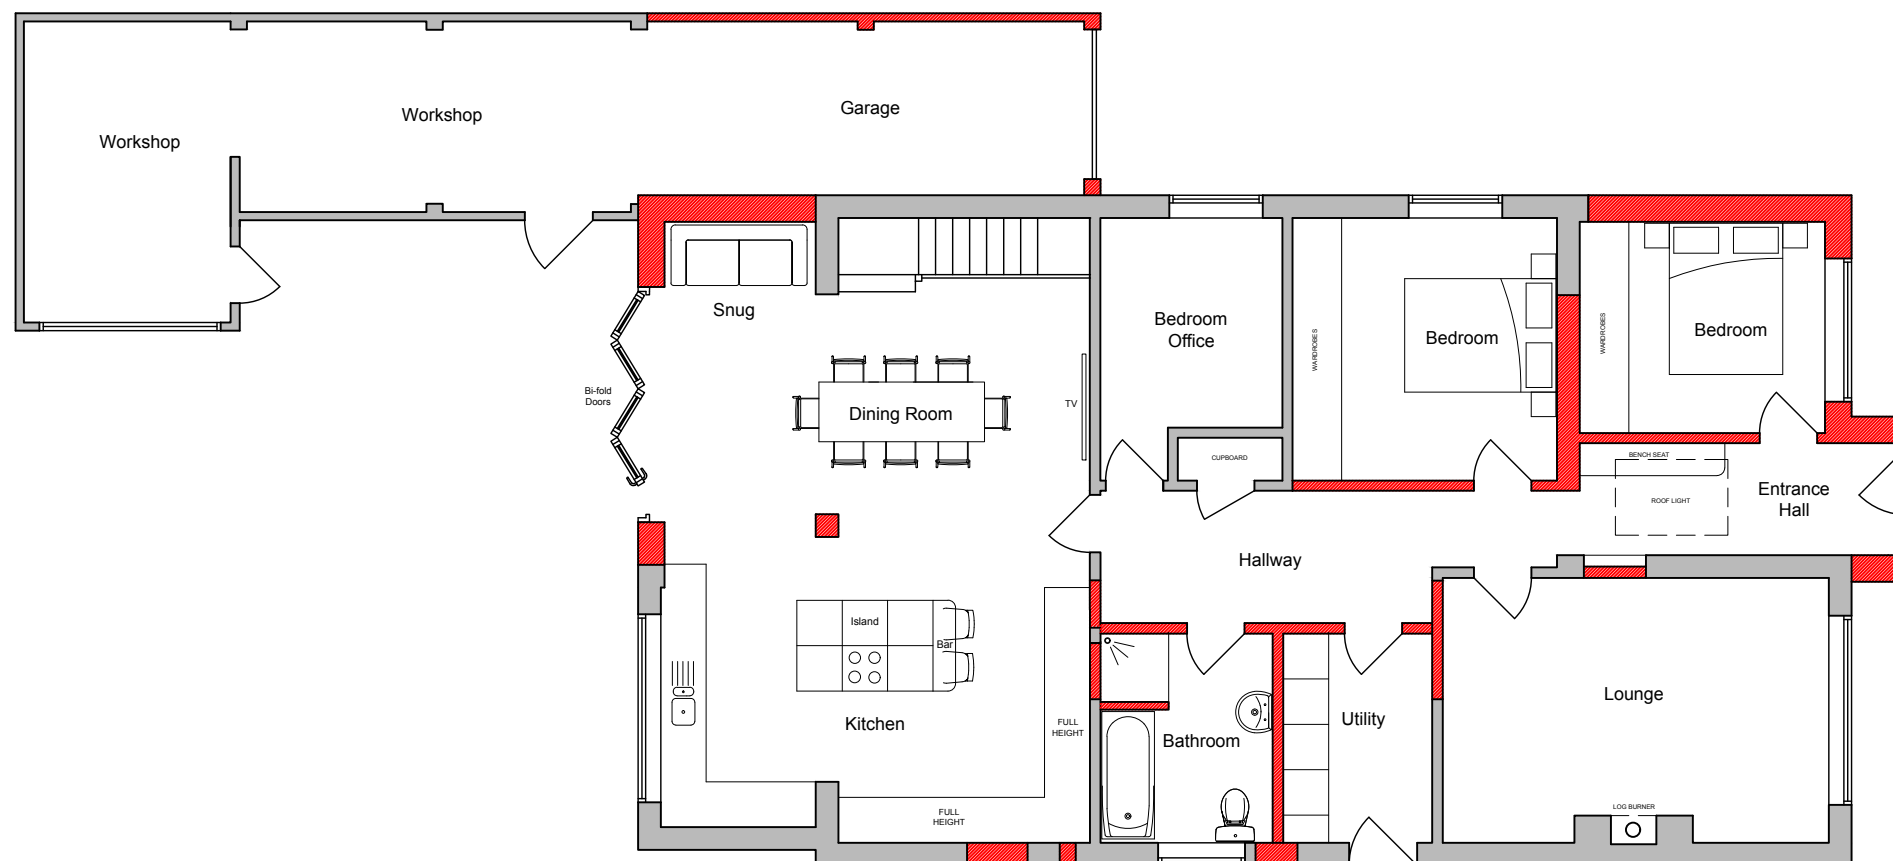

GROUND FLOOR PLAN 1:100 @ A3



© nat-design, all rights reserved. Use figured dimensions only. All dimensions are to be checked on site before any work is carried out. Please contact the Architect immediately regarding any discrepancies discovered on site

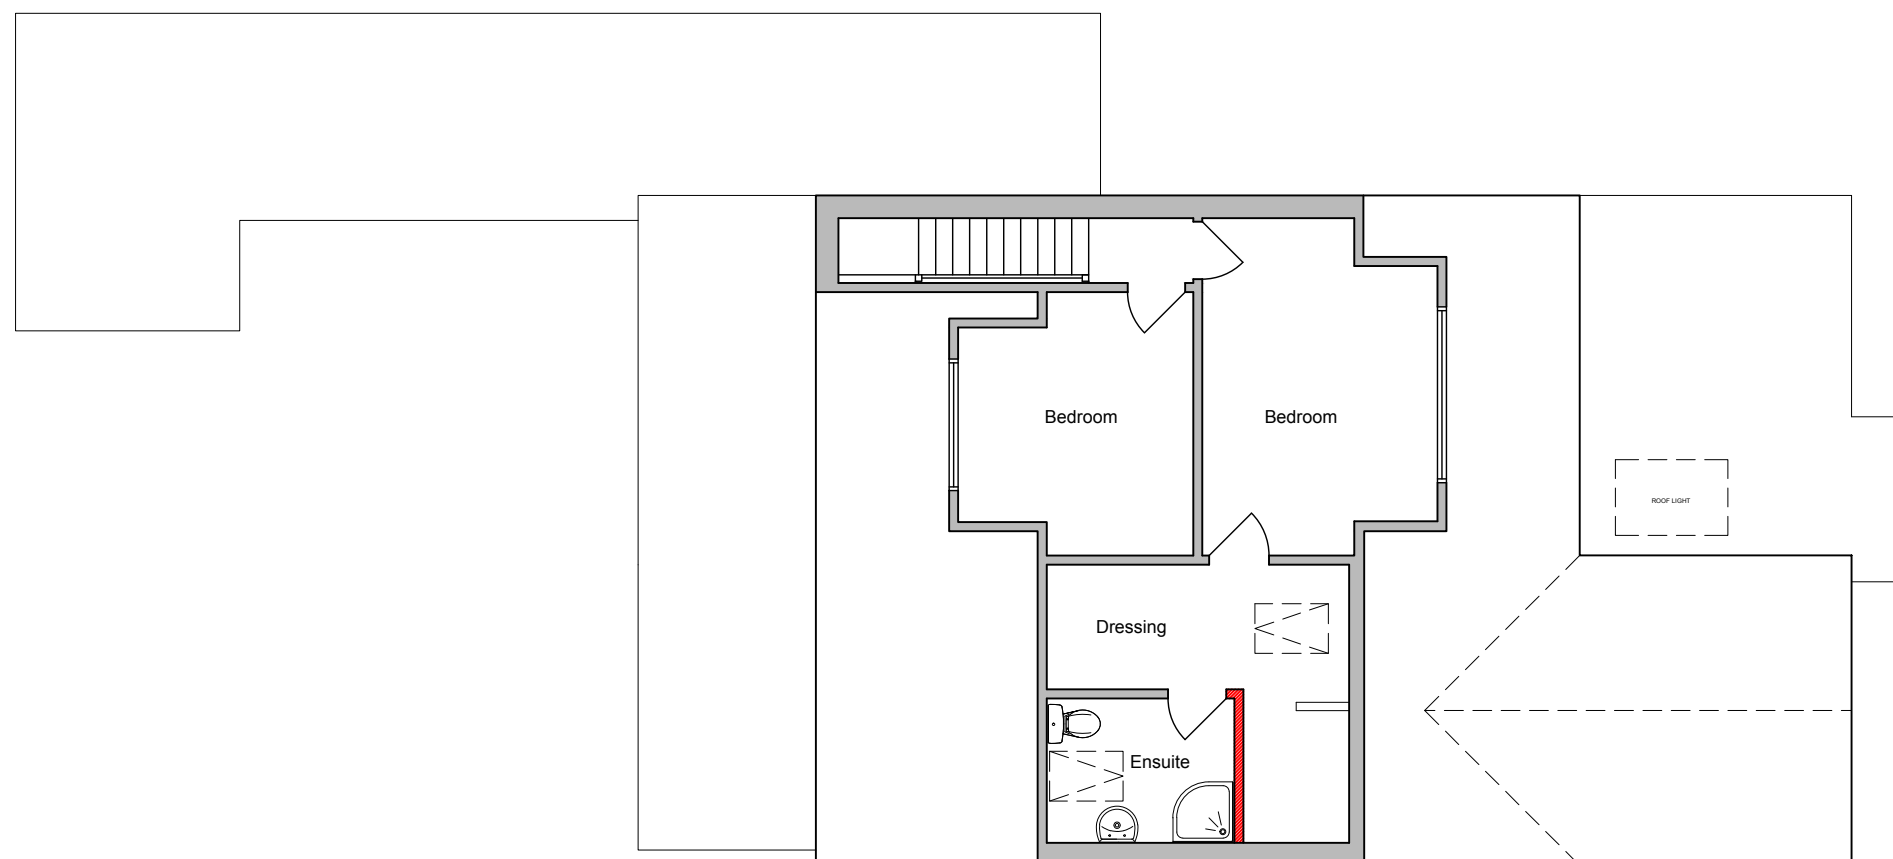

FIRST FLOOR PLAN 1:100 @ A3



Rev.	Notes	Date
 NAT DESIGN ARCHITECTURAL SERVICES M: 07599199759 E: info@nat-design.co.uk www.nat-design.co.uk		
Project 24 The Marlinespike, Shoreham-by-Sea, BN43 5RD		
Drawing Proposed Floor Plans		
Drawn By NSE	Scale as shown	
Date June 2026	Revision A	
Drawing No. 2059 - DPA - 04		