




- Notes:
1. MC layout to be confirmed with medical team.
 2. MRI specialist to advise on required shielding / build ups surrounding the MRI suite.
 3. Site boundary to be confirmed
 4. Apartments floor plans TBC.

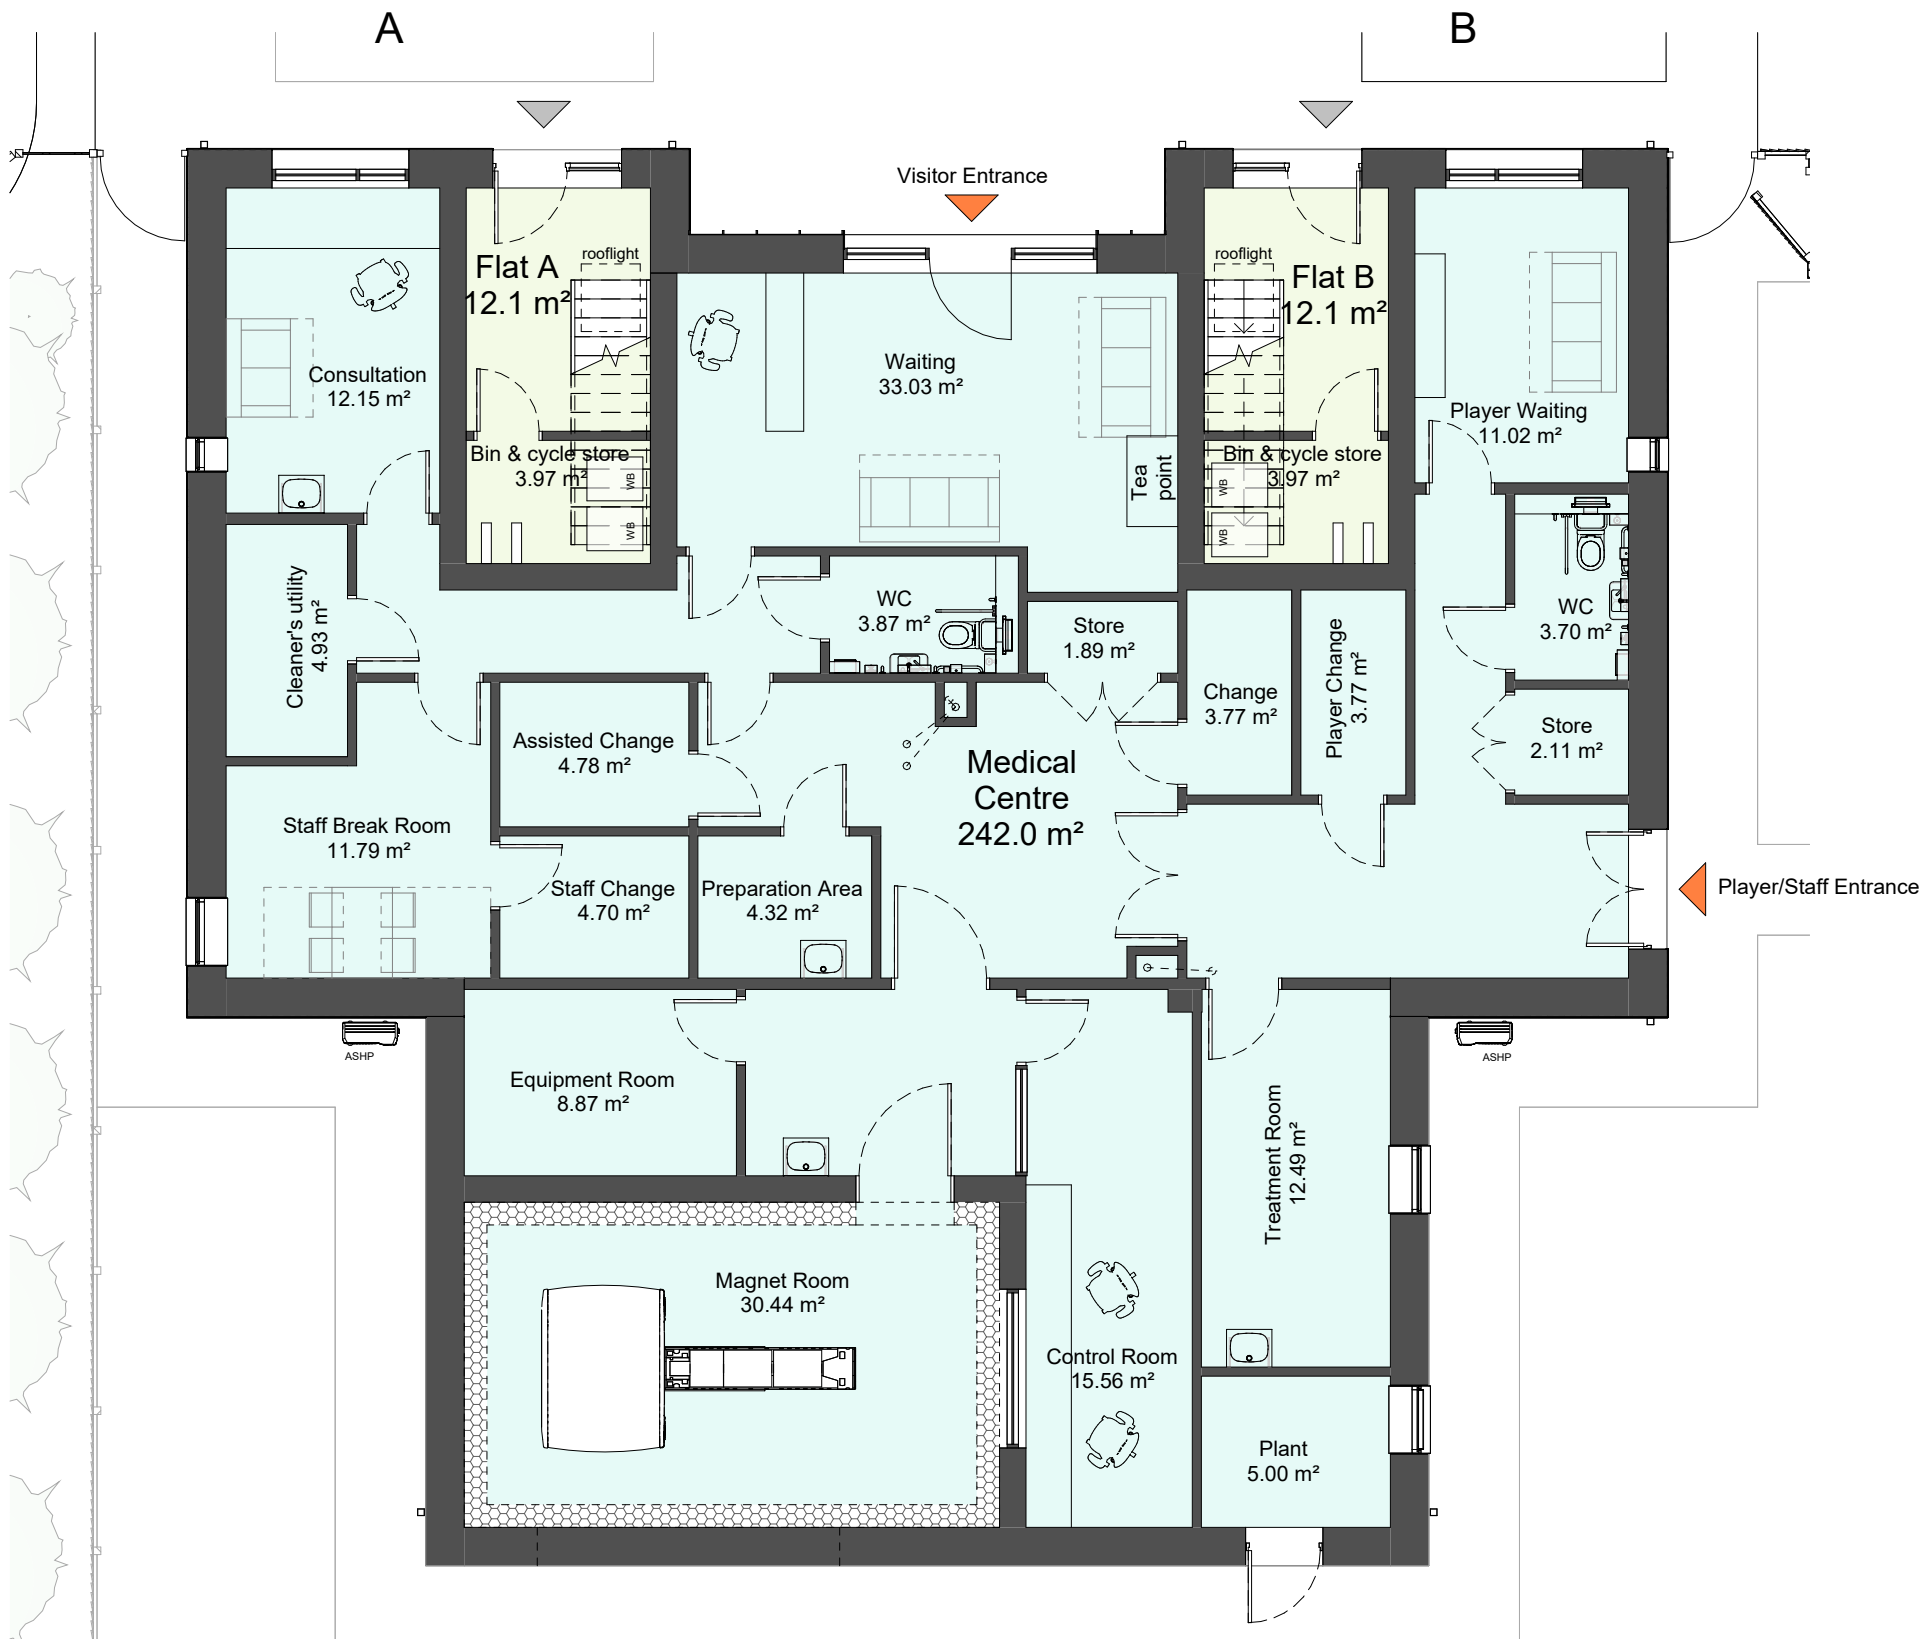

00 Ground Floor Plan
1 : 100

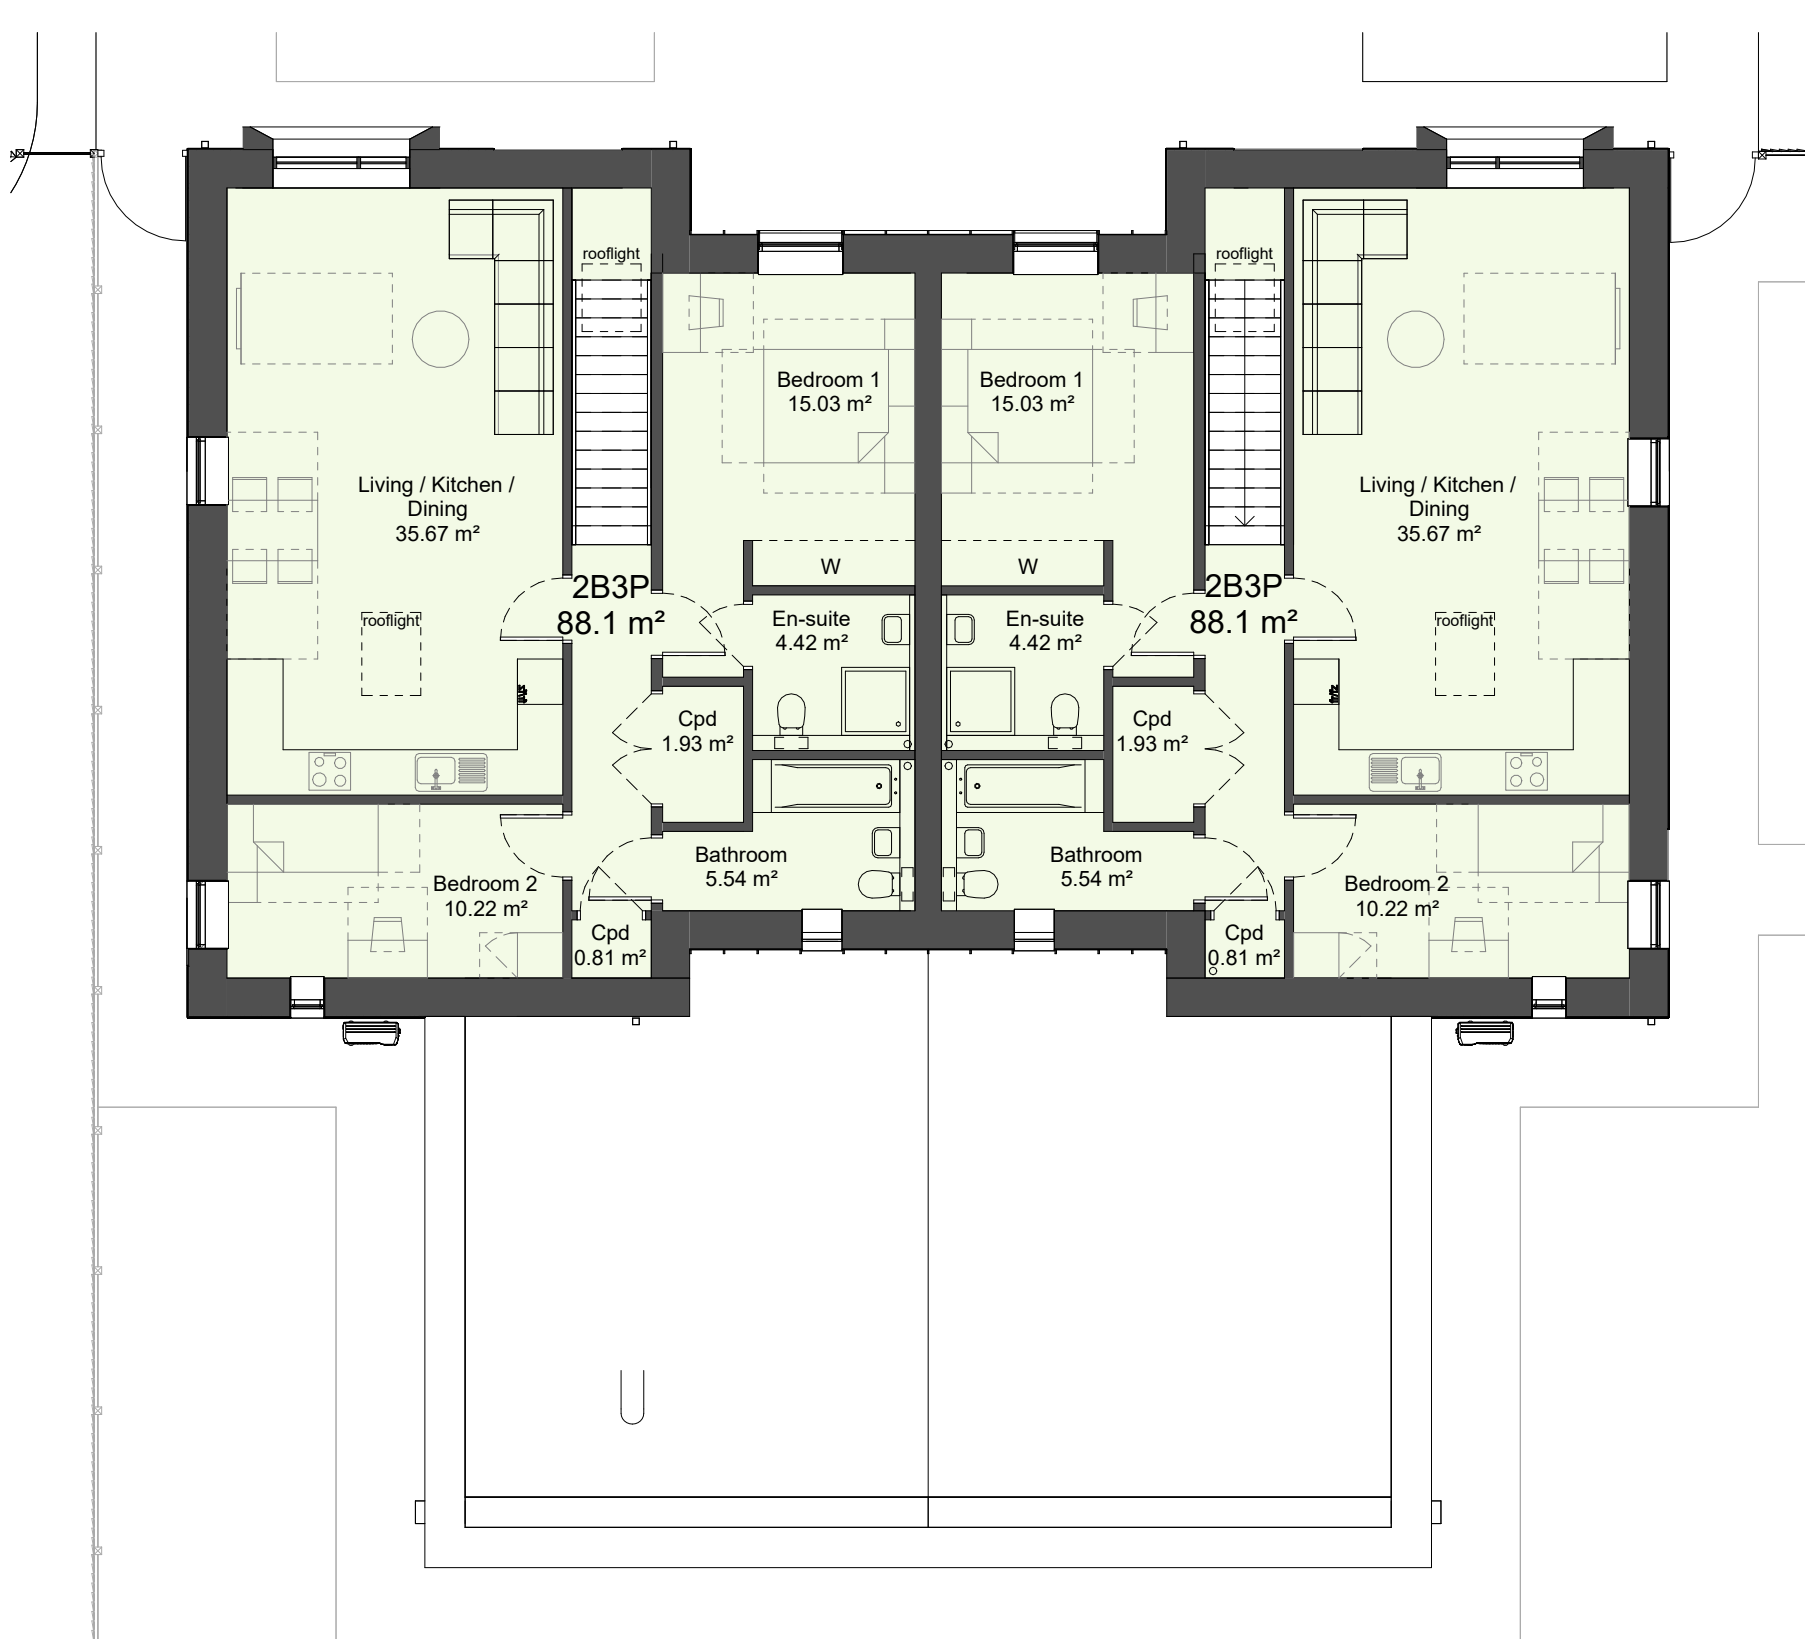

01 First Floor Plan
1 : 100

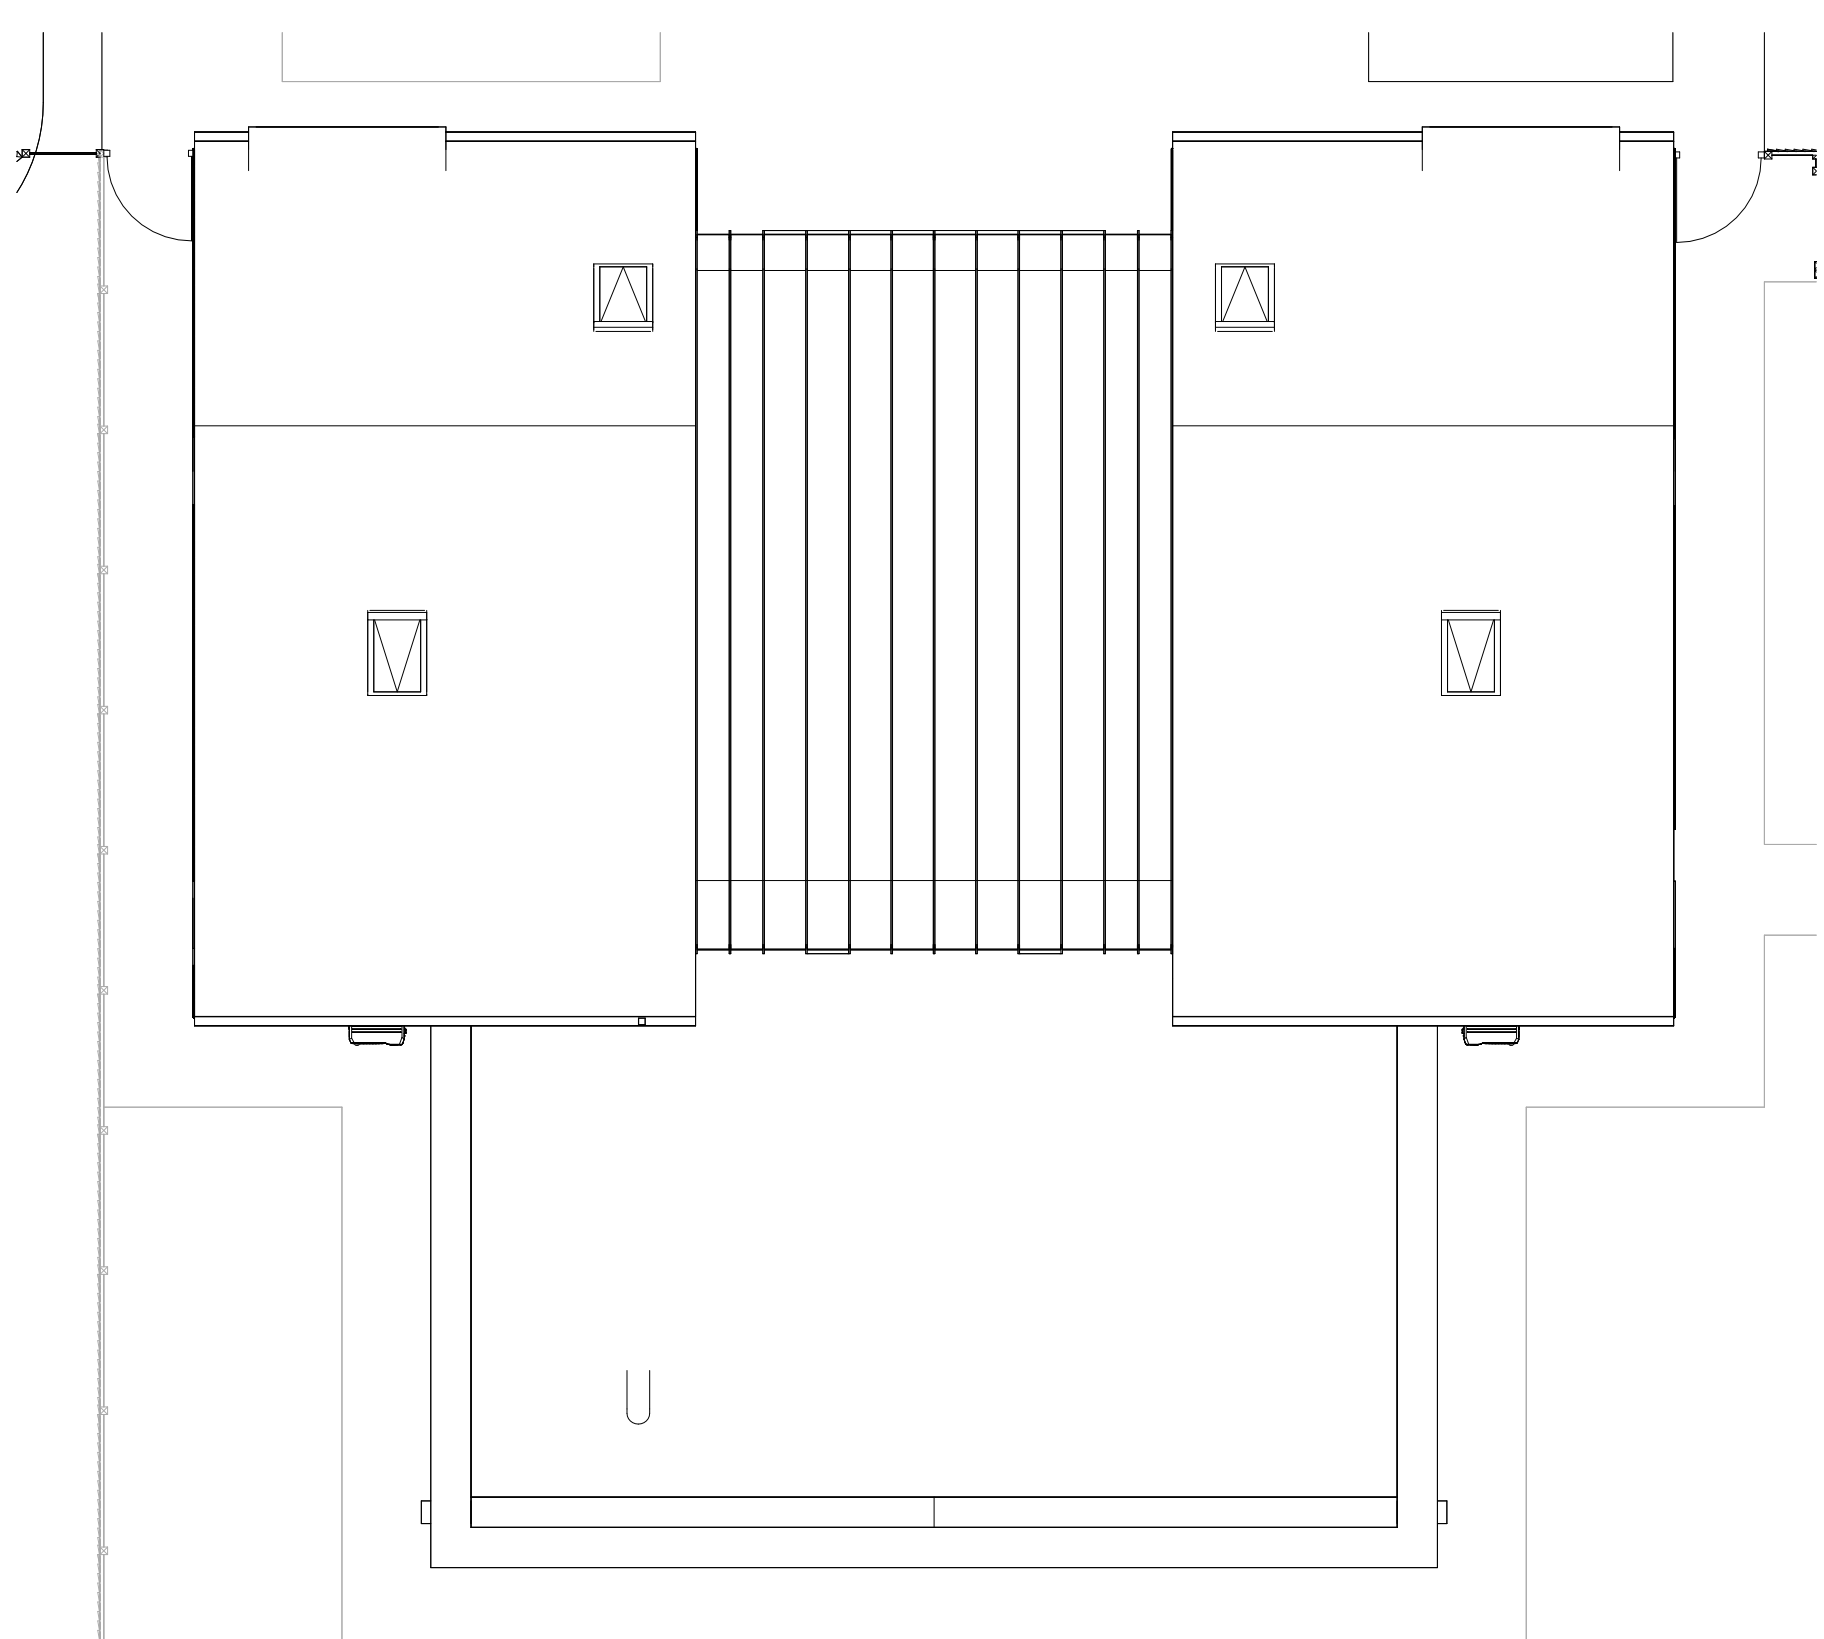

02 Roof Plan
1 : 100

P02	24.07.26	Planning Issue	AE	IM
P01	27.02.26	Planning Issue	FH	IM
Rev	Date	Revision Details	Dr	Ch



E hello@ecearchitecture.com
W ecearchitecture.com

Creativity. Quality. Commerciality.
Reimagine what's possible.

Client Name
The Community Stadium Ltd

Job Title
37 Barfield Park, Lancing

Drawing Title
Proposed Floor Plans

Scale
1:100 @ A1 / 1:200 @ A3

metres 2 4 6 8 10

Drawn	Checked	Date
IM	SW	29.12.2025

Project	Drawing No	Rev
7603	PL 11	P02

Status

S4 - Suitable for Stage
Approval