



East Elevation
1 : 100




North Elevation
1 : 100



South Elevation
1 : 100



West Elevation
1 : 100

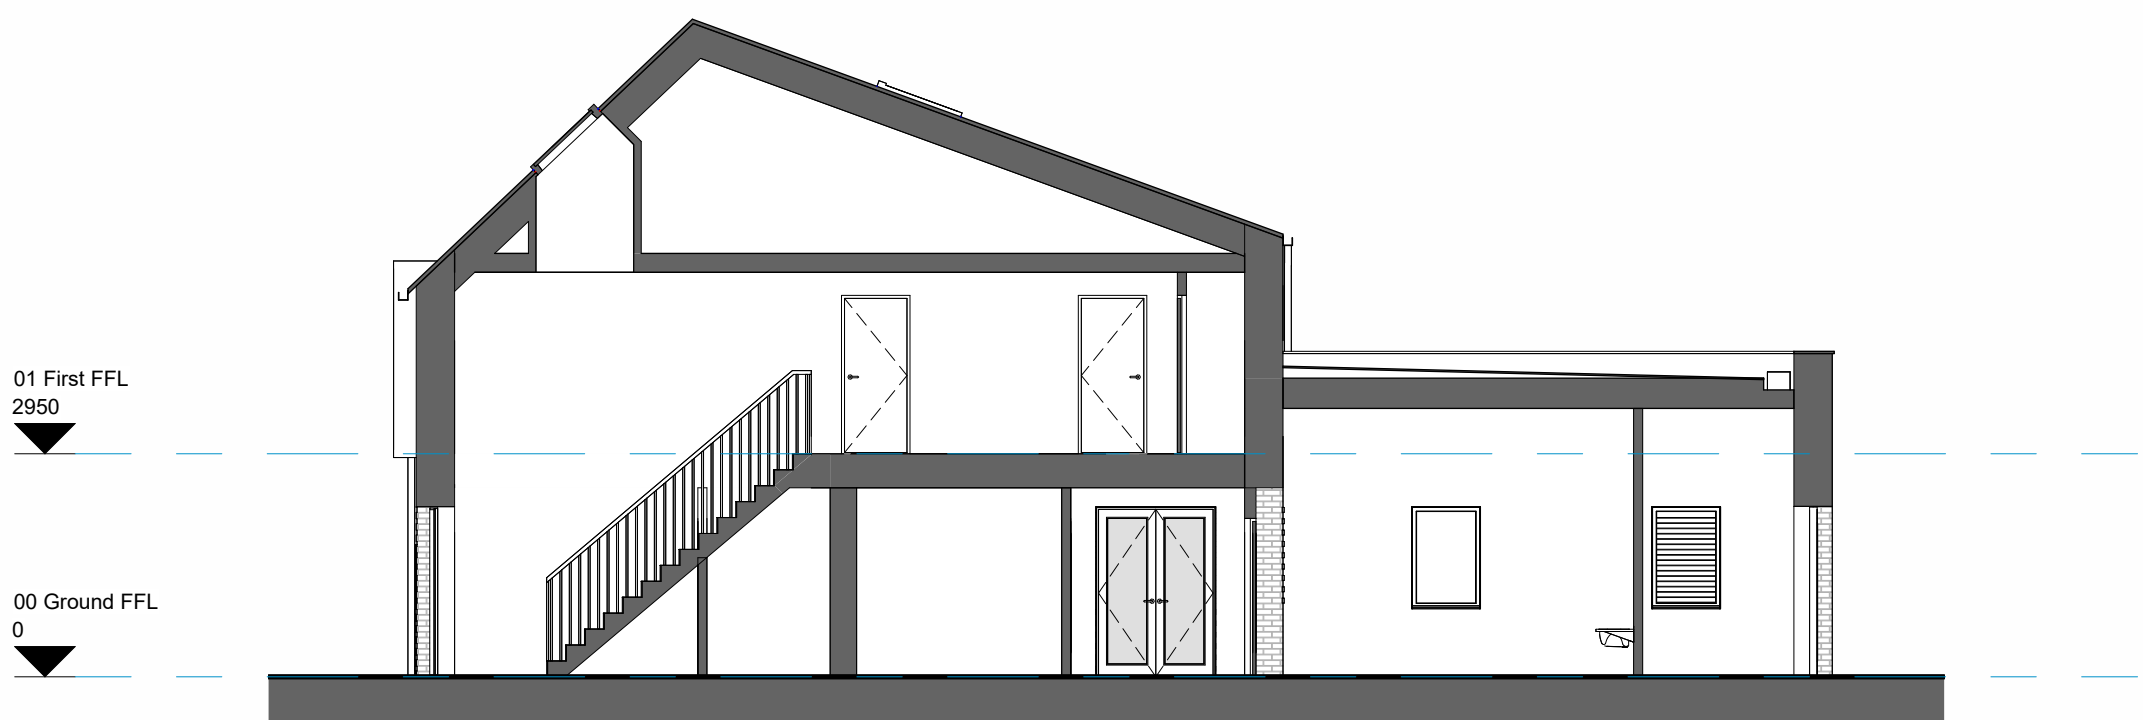

Section AA - Flat Entrance
1 : 100



Section BB - Medical Centre
1 : 100

P02	24.07.26	Planning Issue	AE	IM
P01	27.02.26	Planning Issue	FH	IM
Rev	Date	Revision Details	Dr	Ch



E hello@ecearchitecture.com
W ecearchitecture.com

Client Name
The Community Stadium Ltd

Job Title
37 Barfield Park, Lancing

Drawing Title
Proposed Elevations - Section

Scale
1:100 @ A1 / 1:200 @ A3

Drawn
IM

Project
7603

Status
S4 - Suitable for Stage Approval