





Front (South) Elevation (1:50)




Side (East) Elevation (1:50)

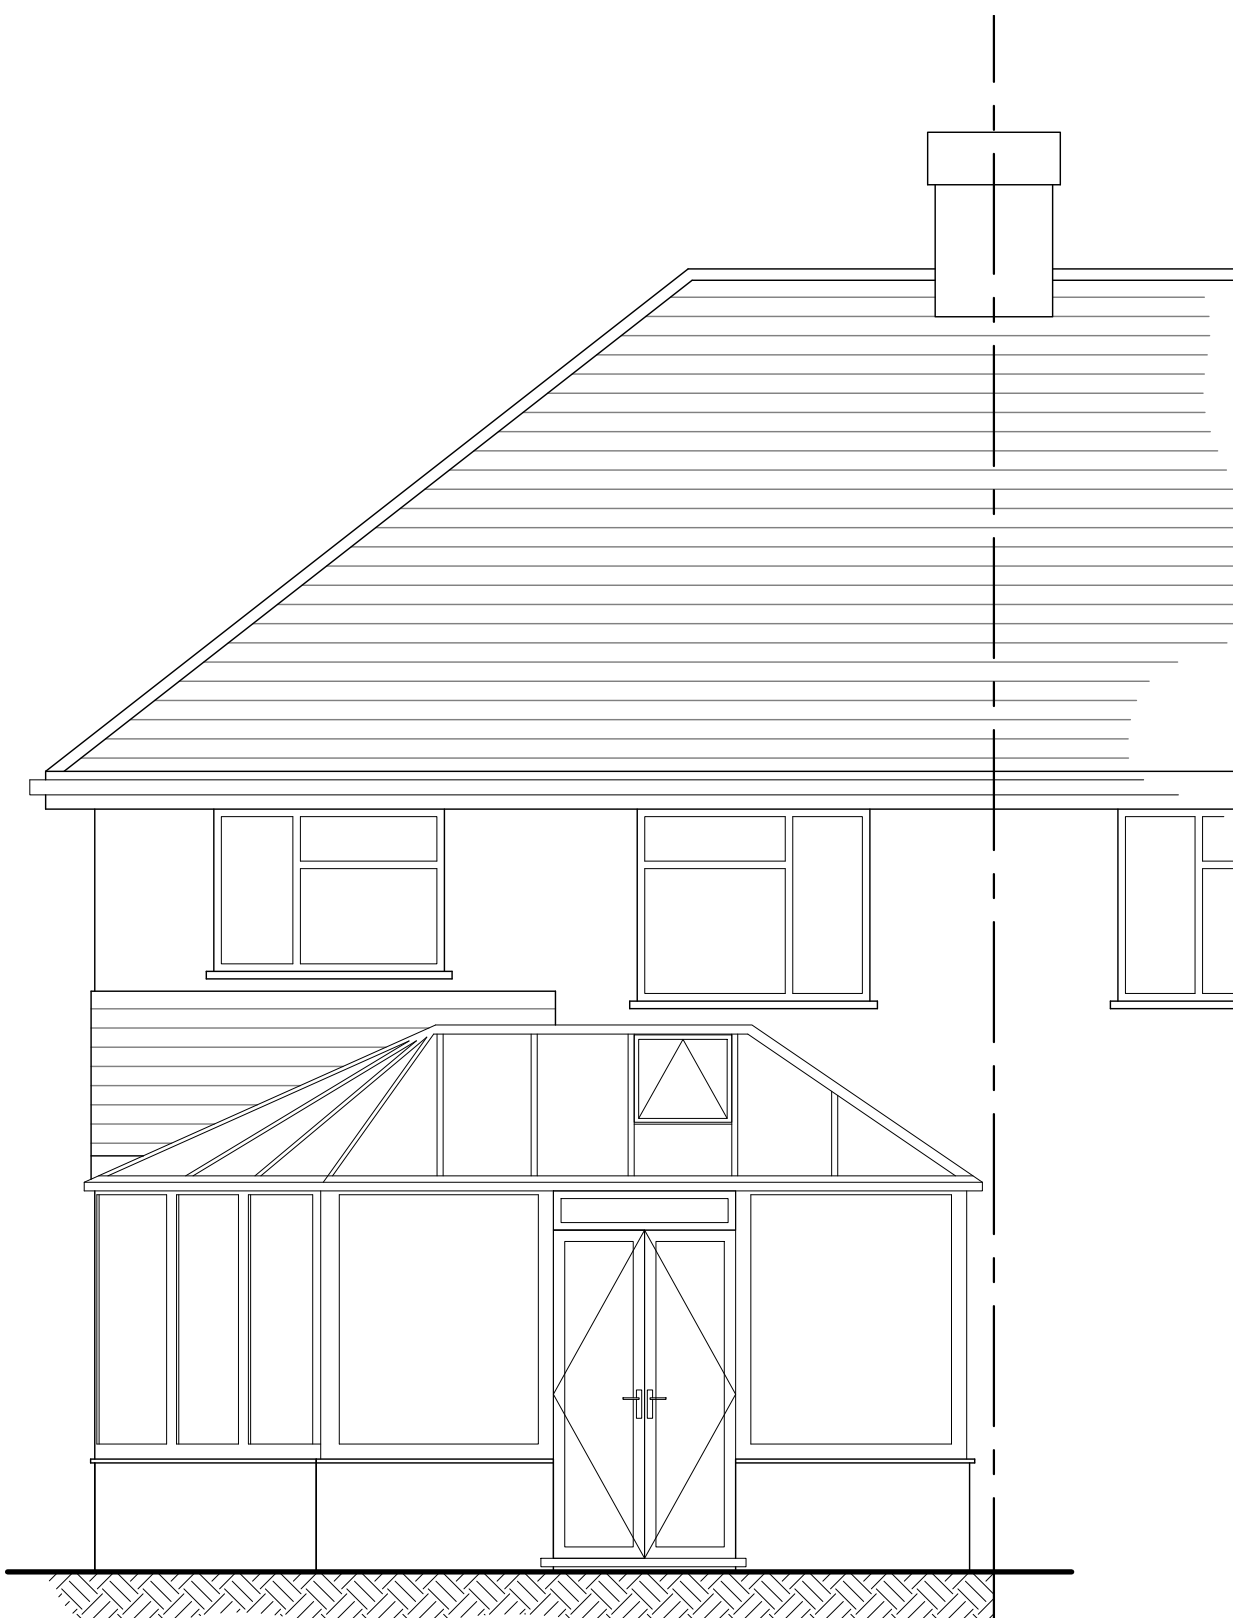


Rear (North) Elevation (1:50)

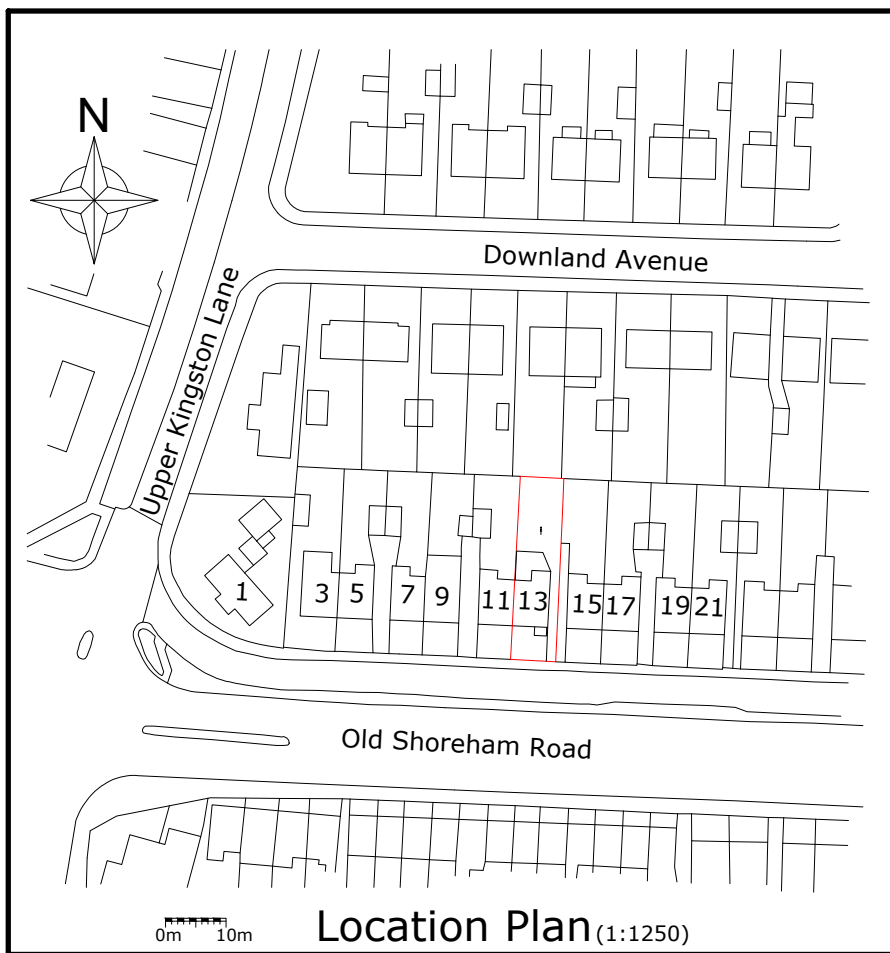


Location Plan (1:1250)

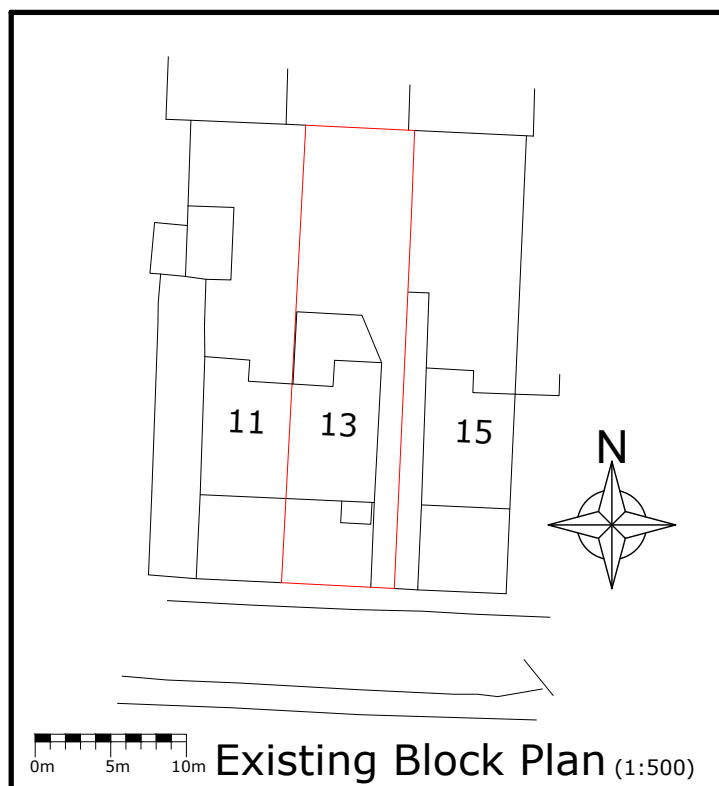


Existing Block Plan (1:500)

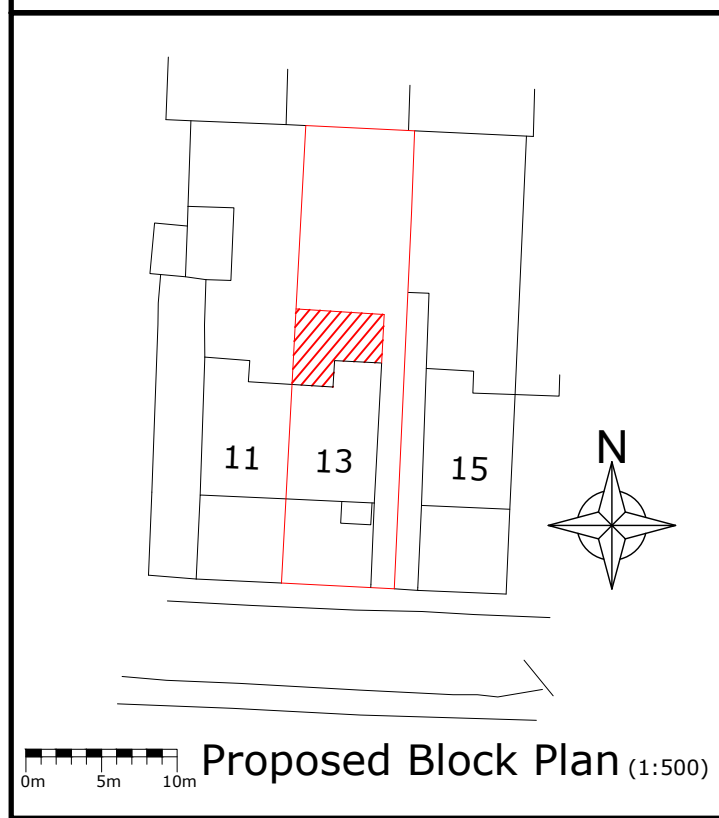

Proposed Block Plan (1:500)

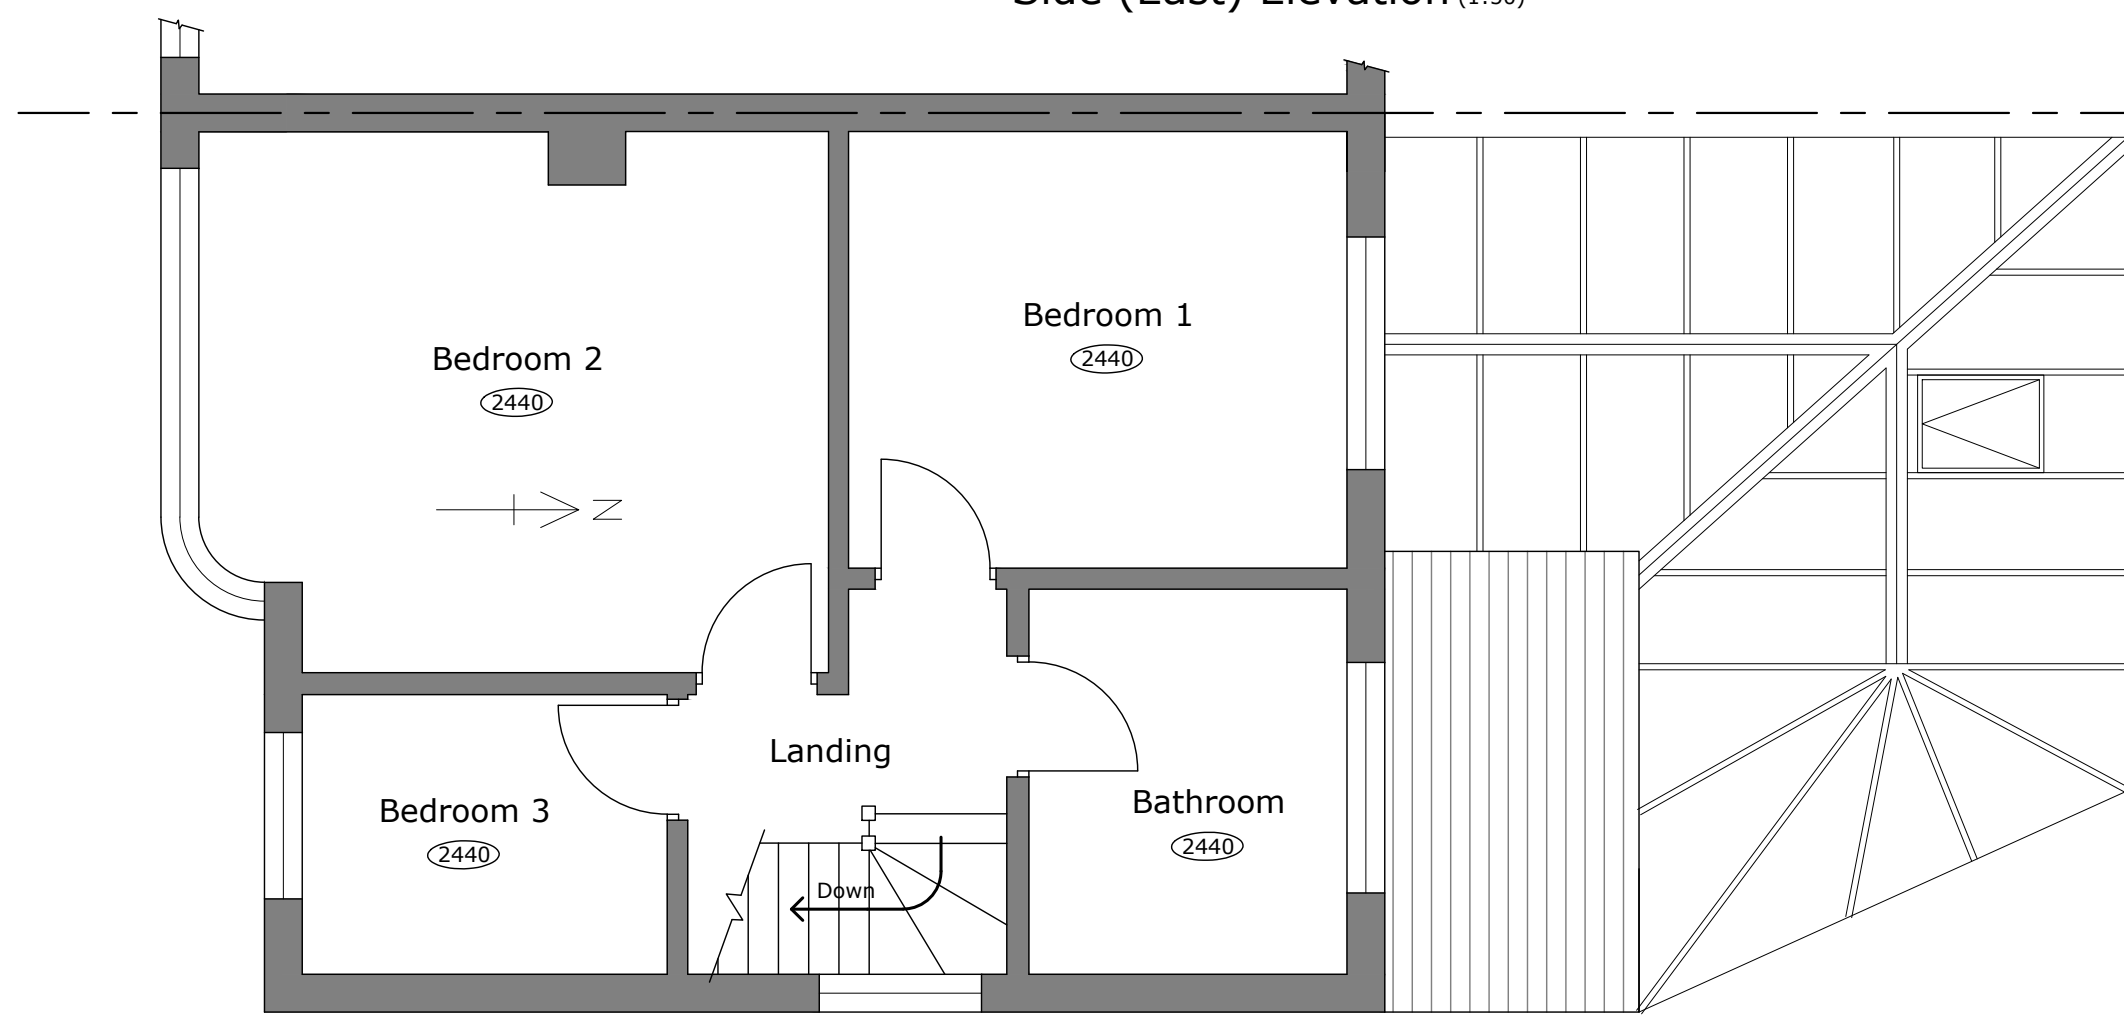


First Floor Plan (1:50)

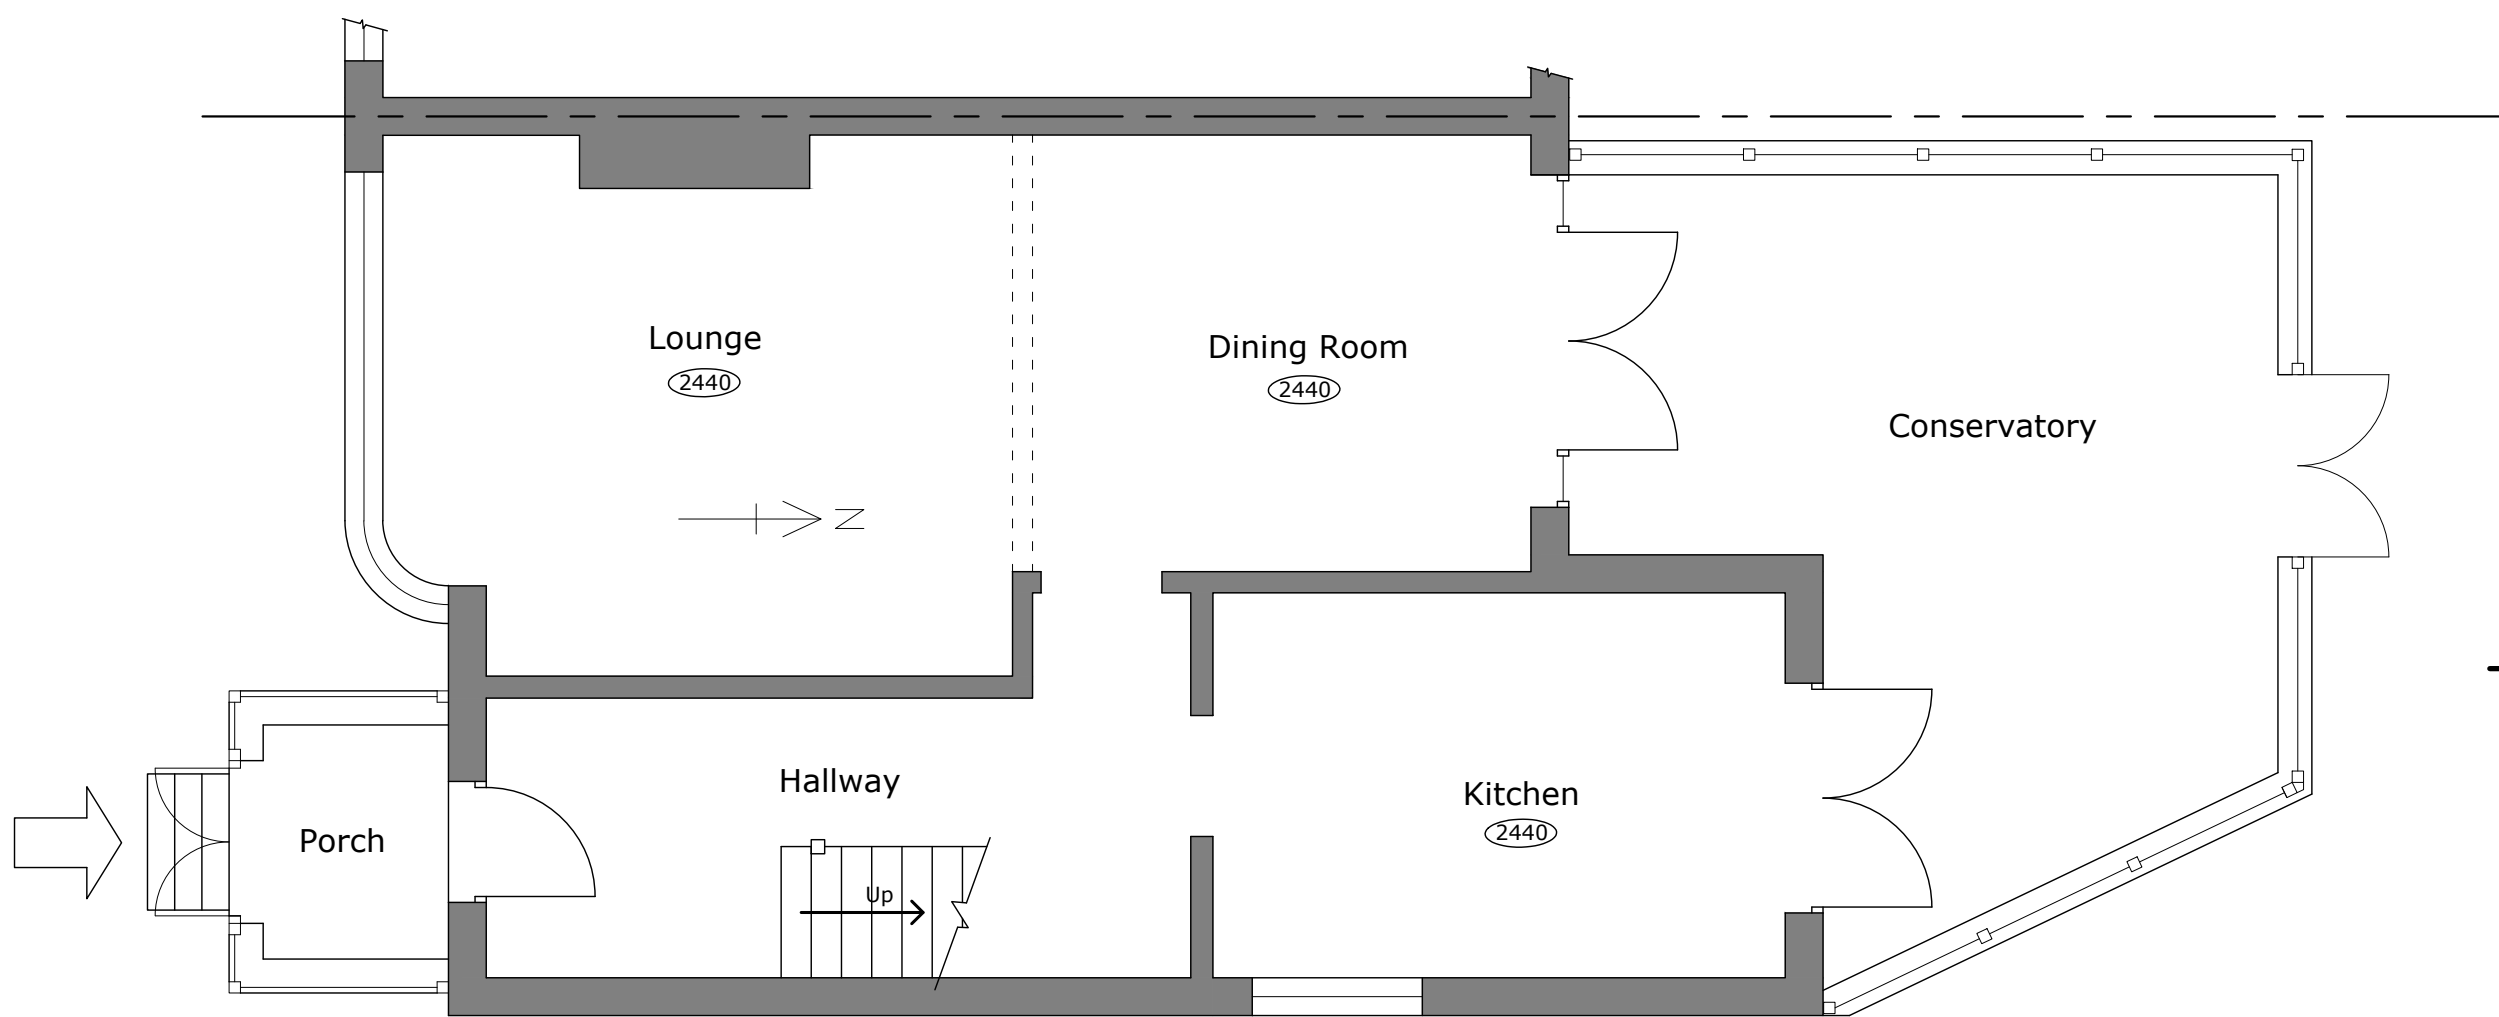

Ground Floor Plan (1:50)



Rear (North) Elevation (1:50)
(Conservatory Omitted for Clarity)

 

The Party Wall etc Act 1996

THE CONTRACTOR SHOULD ASSURE HIMSELF THAT THE CLIENT HAS THE AGREEMENT IN WRITING AS PRESCRIBED BY THE "PARTY WALL etc Act 1996" FOR CHANGES TO THE STRUCTURE OF THE BUILDING THAT EFFECT THE CLIENT'S NEIGHBOURS; ALL AS DESCRIBED IN THE "ACT".

A COPY OF THE WRITTEN AGREEMENT BETWEEN NEIGHBOURS SHOULD BE GIVEN TO THE CONTRACTOR BY THE CLIENT BEFORE ANY WORK COMMENCES. ANY FAILURE TO COMPLY WITH THE REQUIREMENTS OF THE ACT SHOULD BE REFERRED TO THE CLIENT

REV	DATE	DESCRIPTION
REVISIONS		
LOCATION		
13 Old Shoreham Road BN42 4RD		
PROJECT		
Single Storey Rear Extension & Internal Alterations		
DRG TITLE		
Existing Floor Plans, Elevations, Block & Location Plans		
ISSUED FOR:		
Householder Application for Planning Consent		
DRAWN BY	DATE Aug 2026	ORIGINAL PAPER SIZE A1
DRAWING No.	100	REVISION P1