


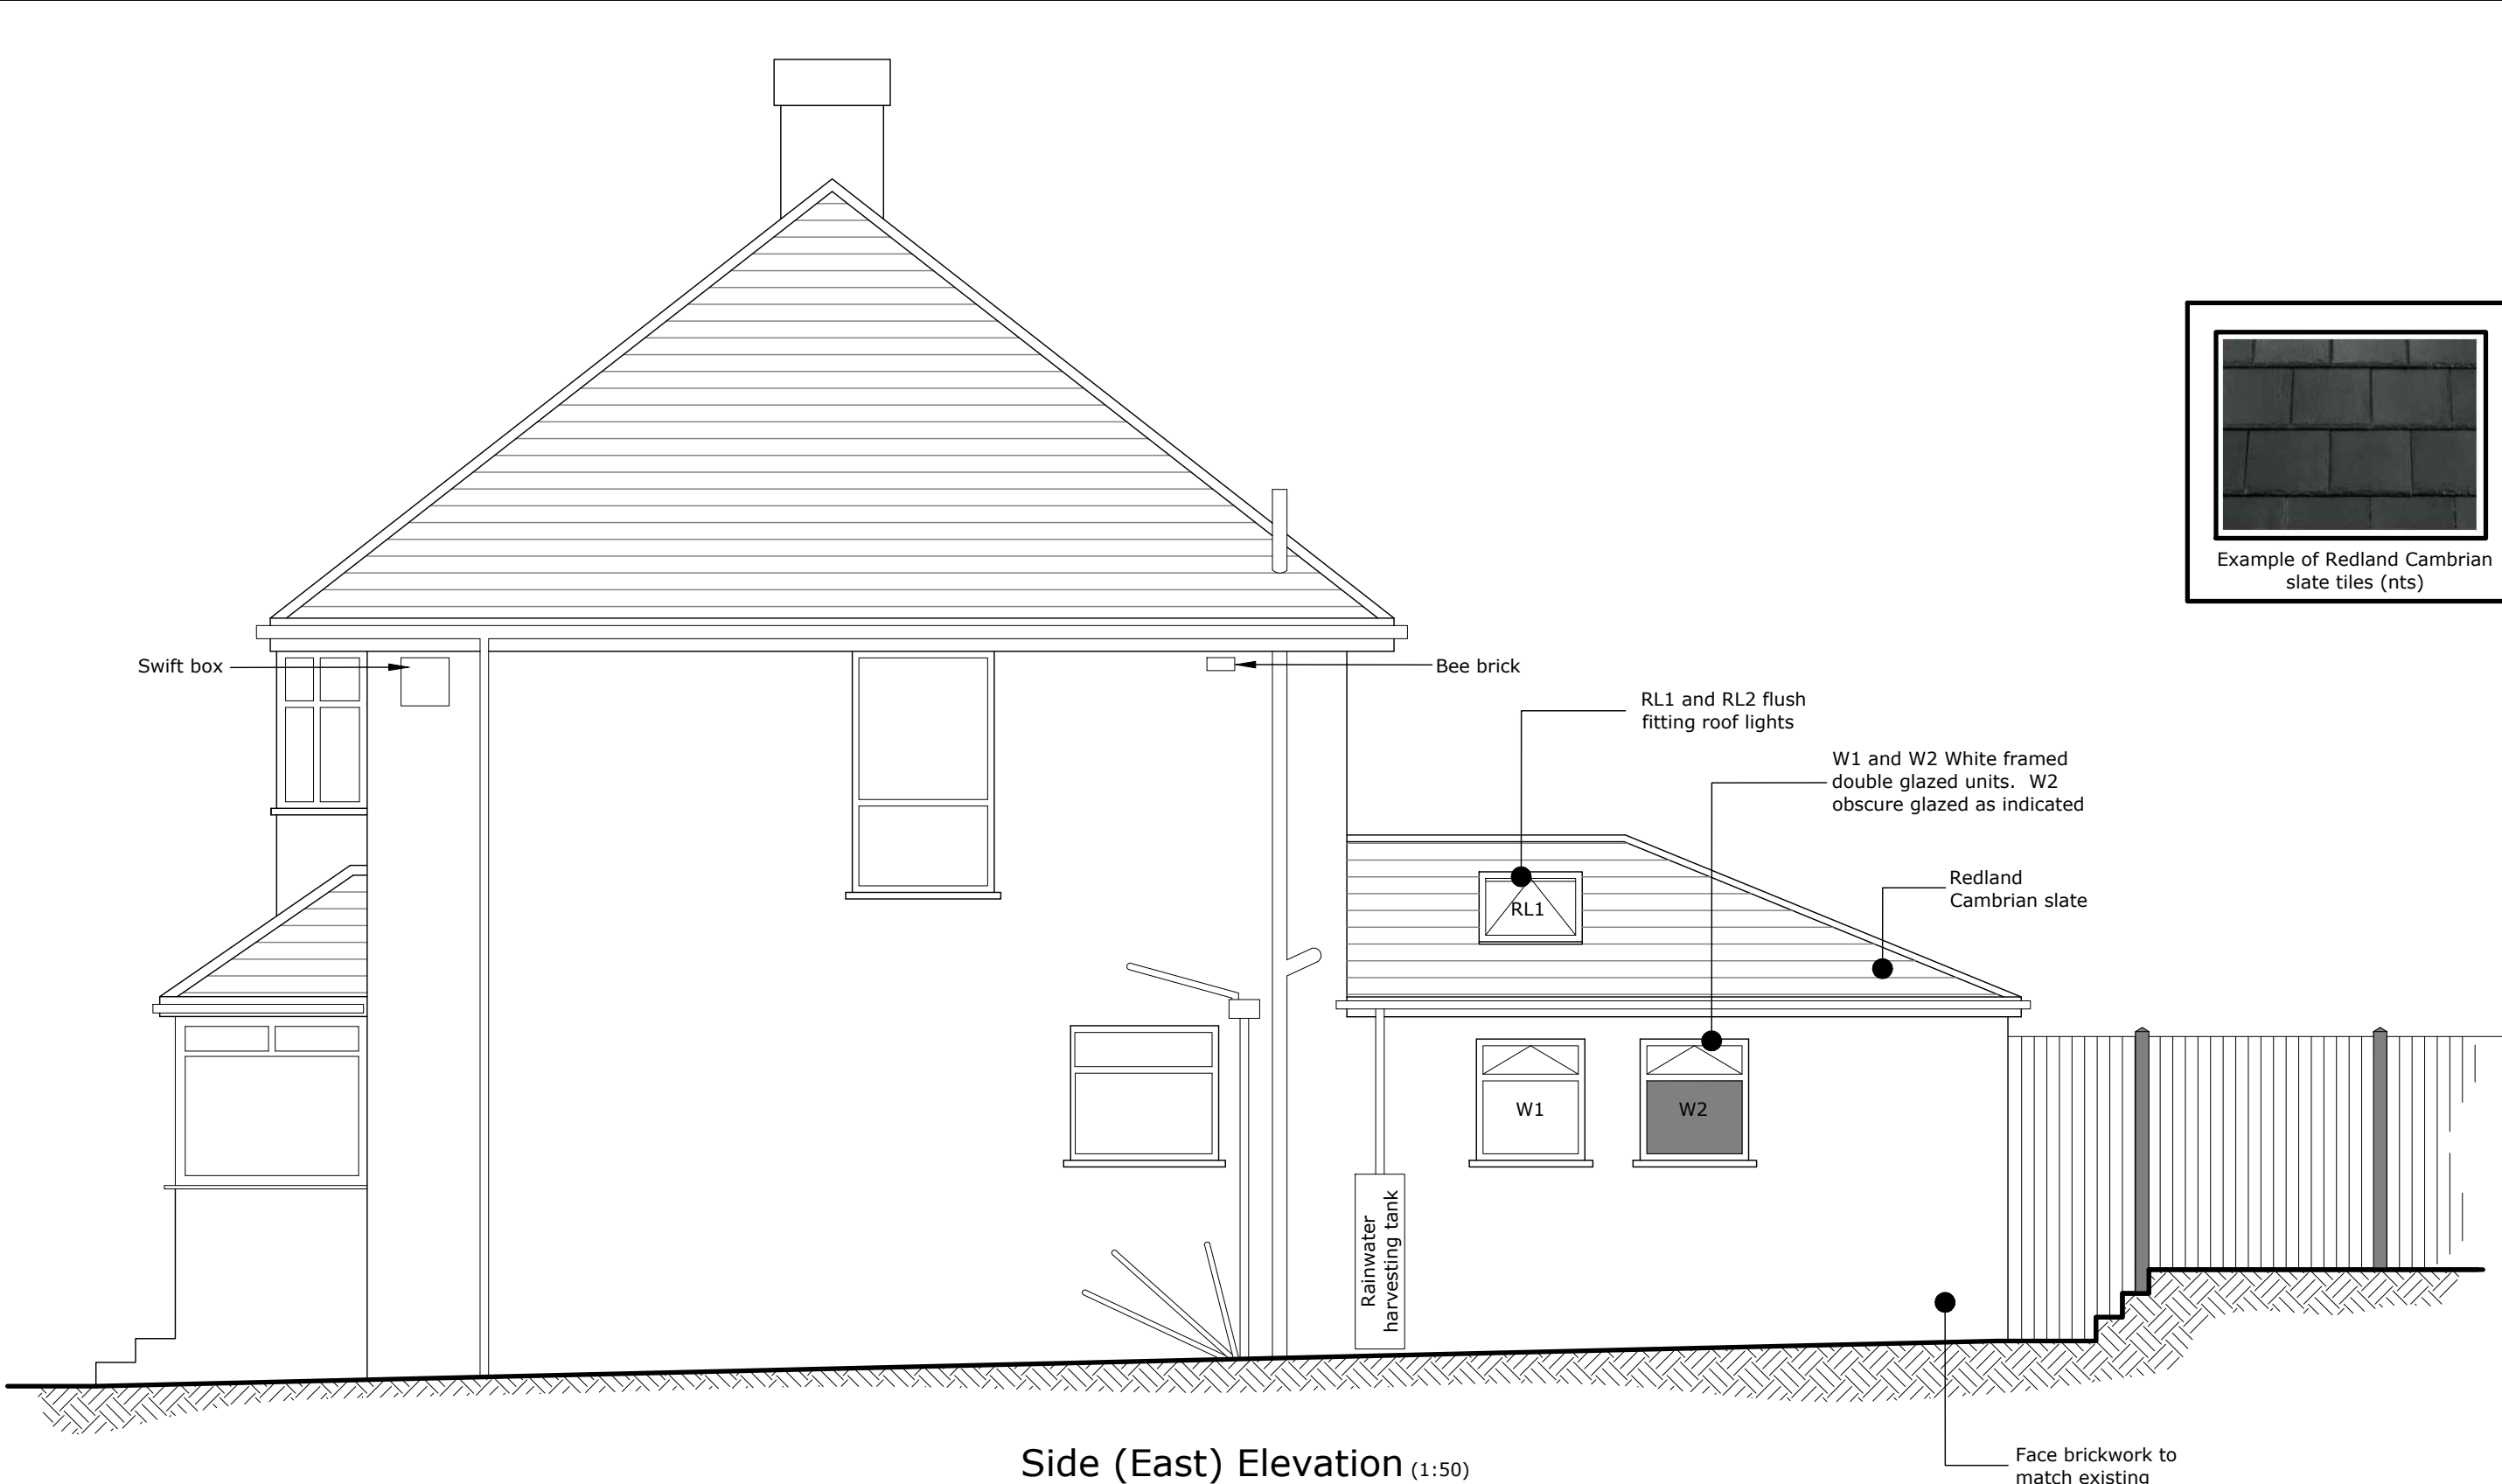


 


Front (South) Elevation (1:50)

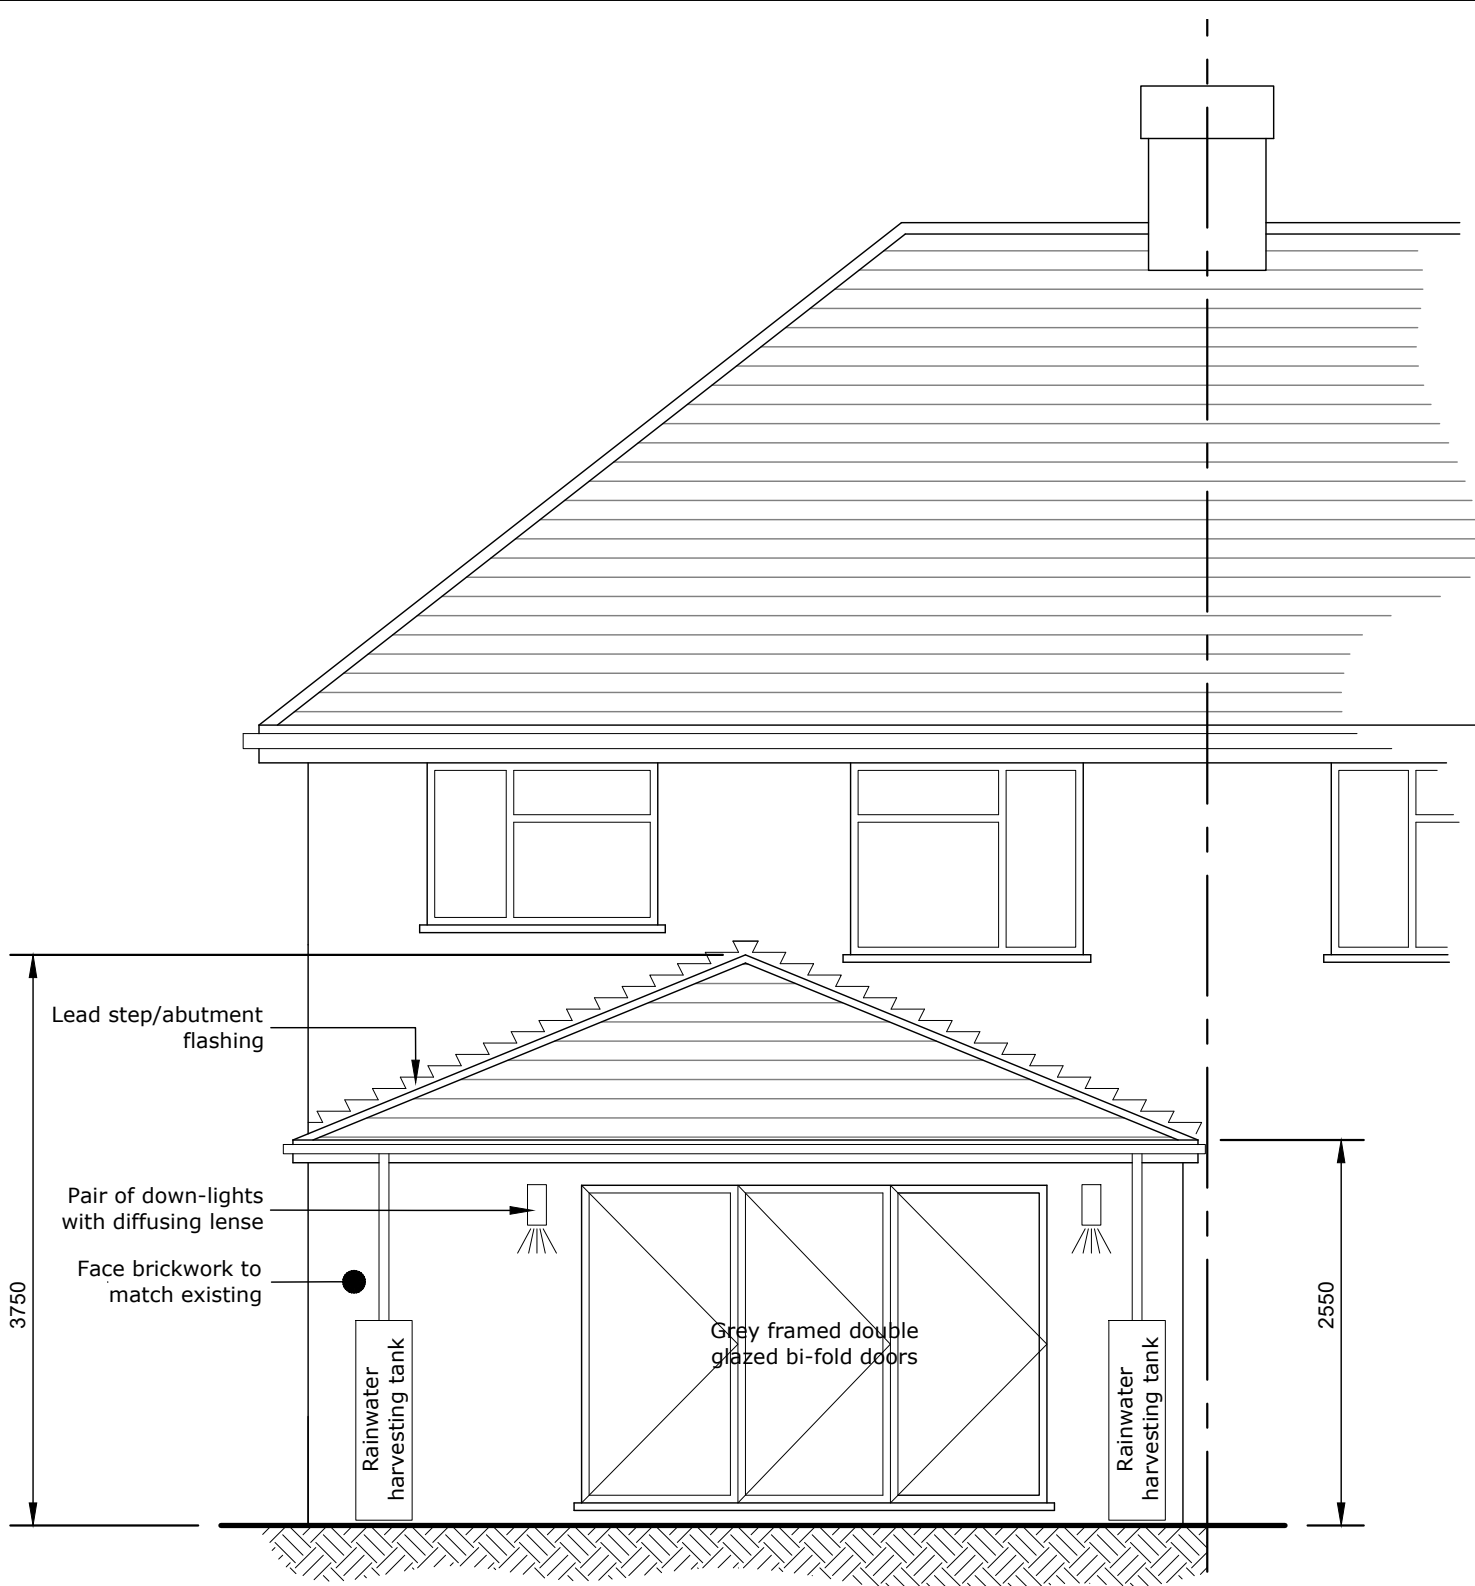


Side (East) Elevation (1:50)

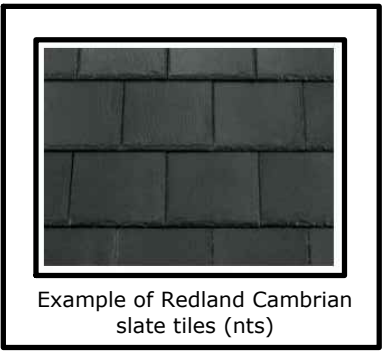


Rear (North) Elevation (1:50)

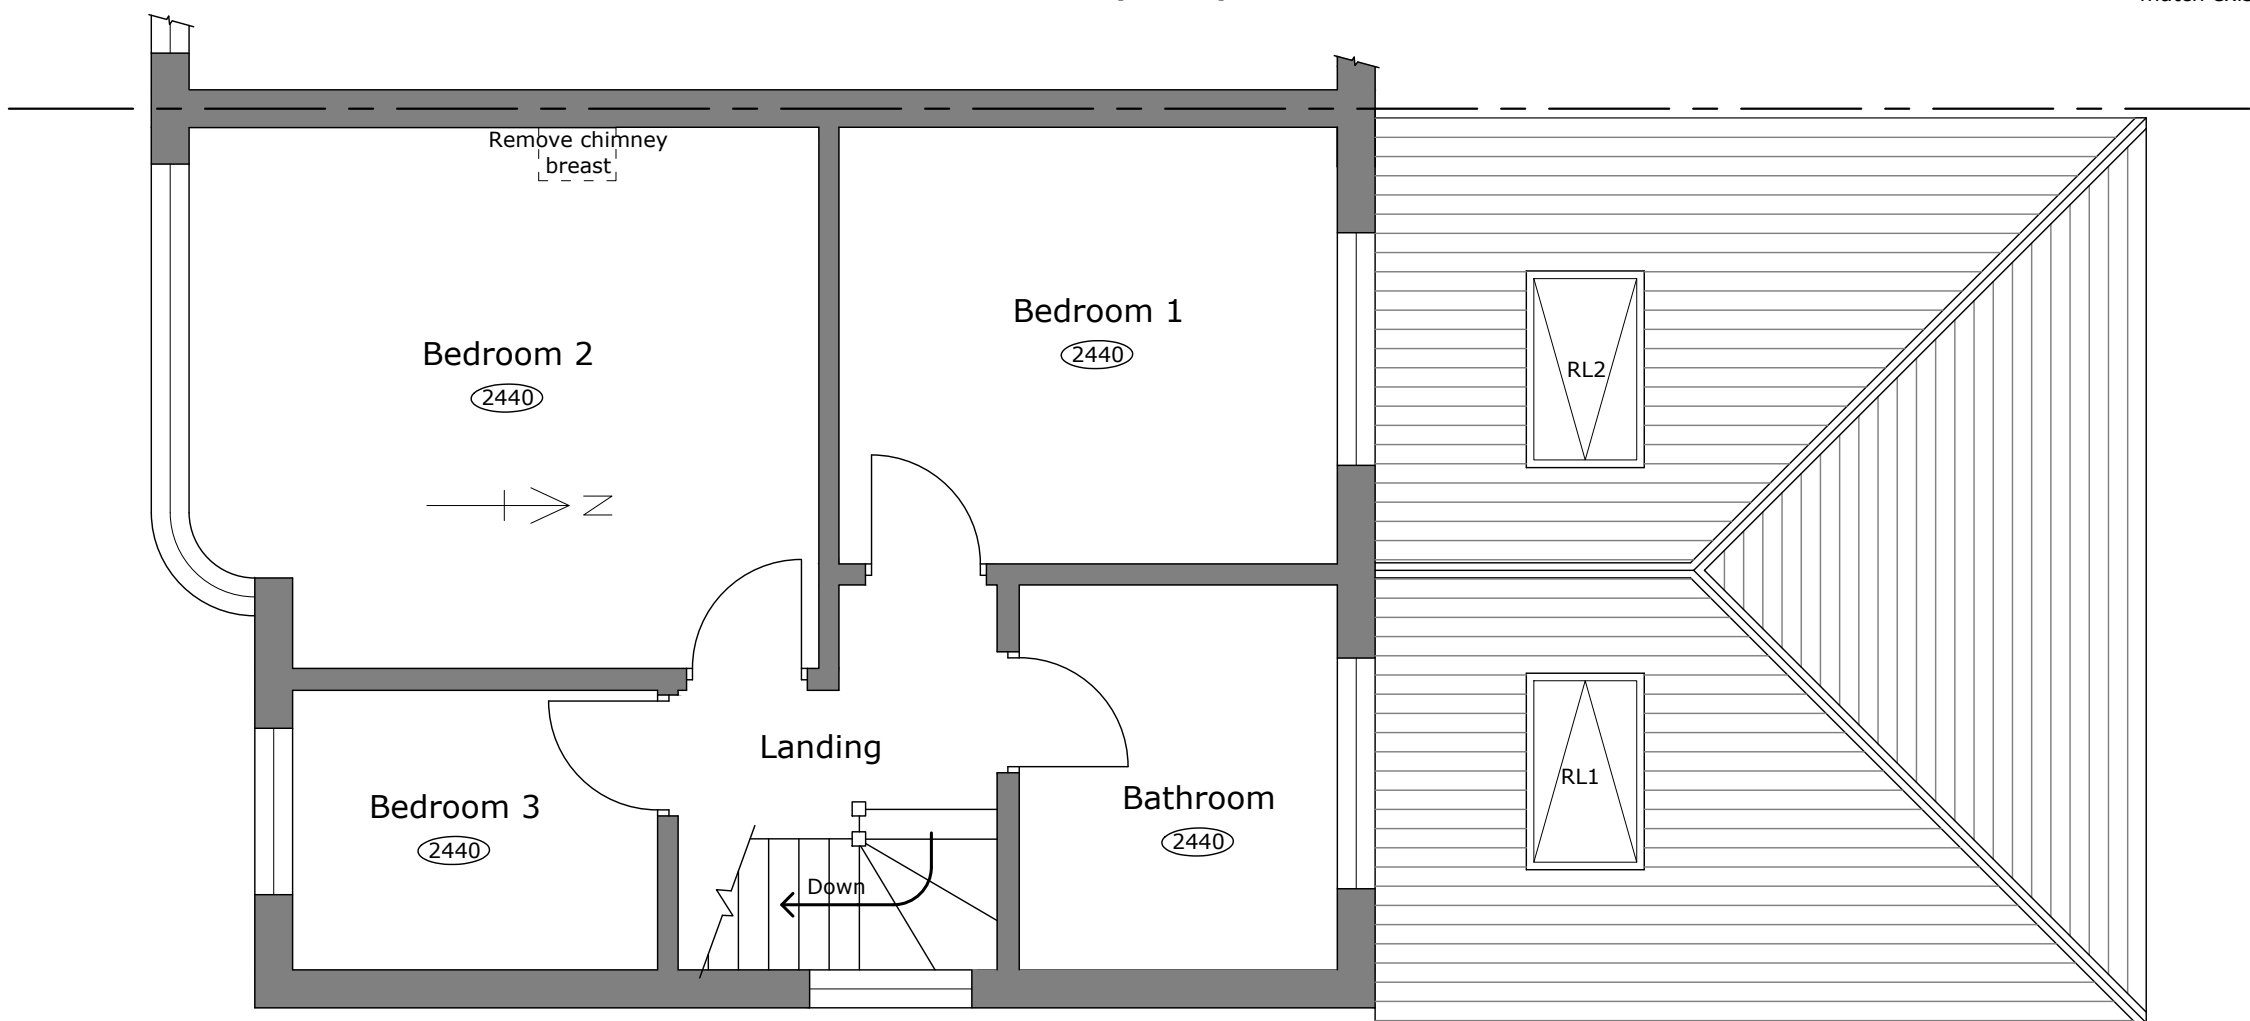

First Floor Plan (1:50)

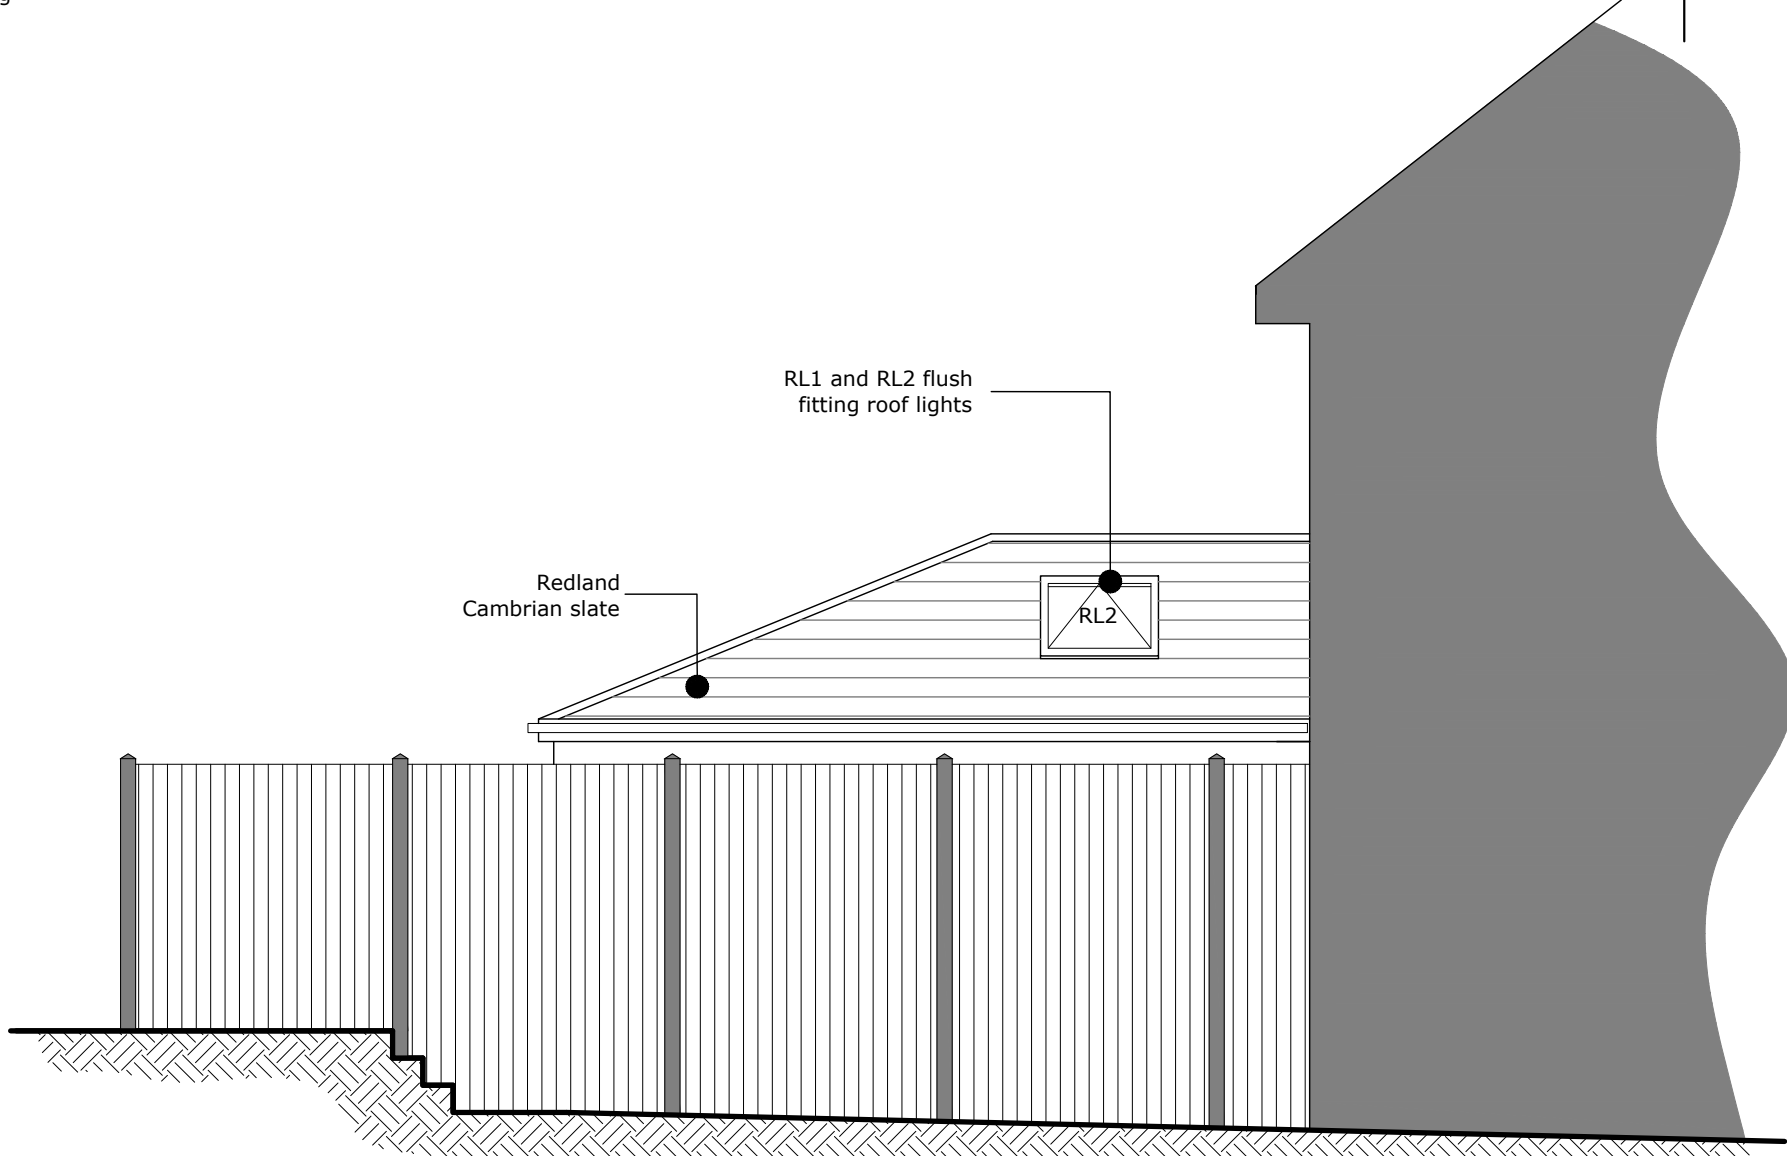

Partial Side (West) Elevation (1:50)

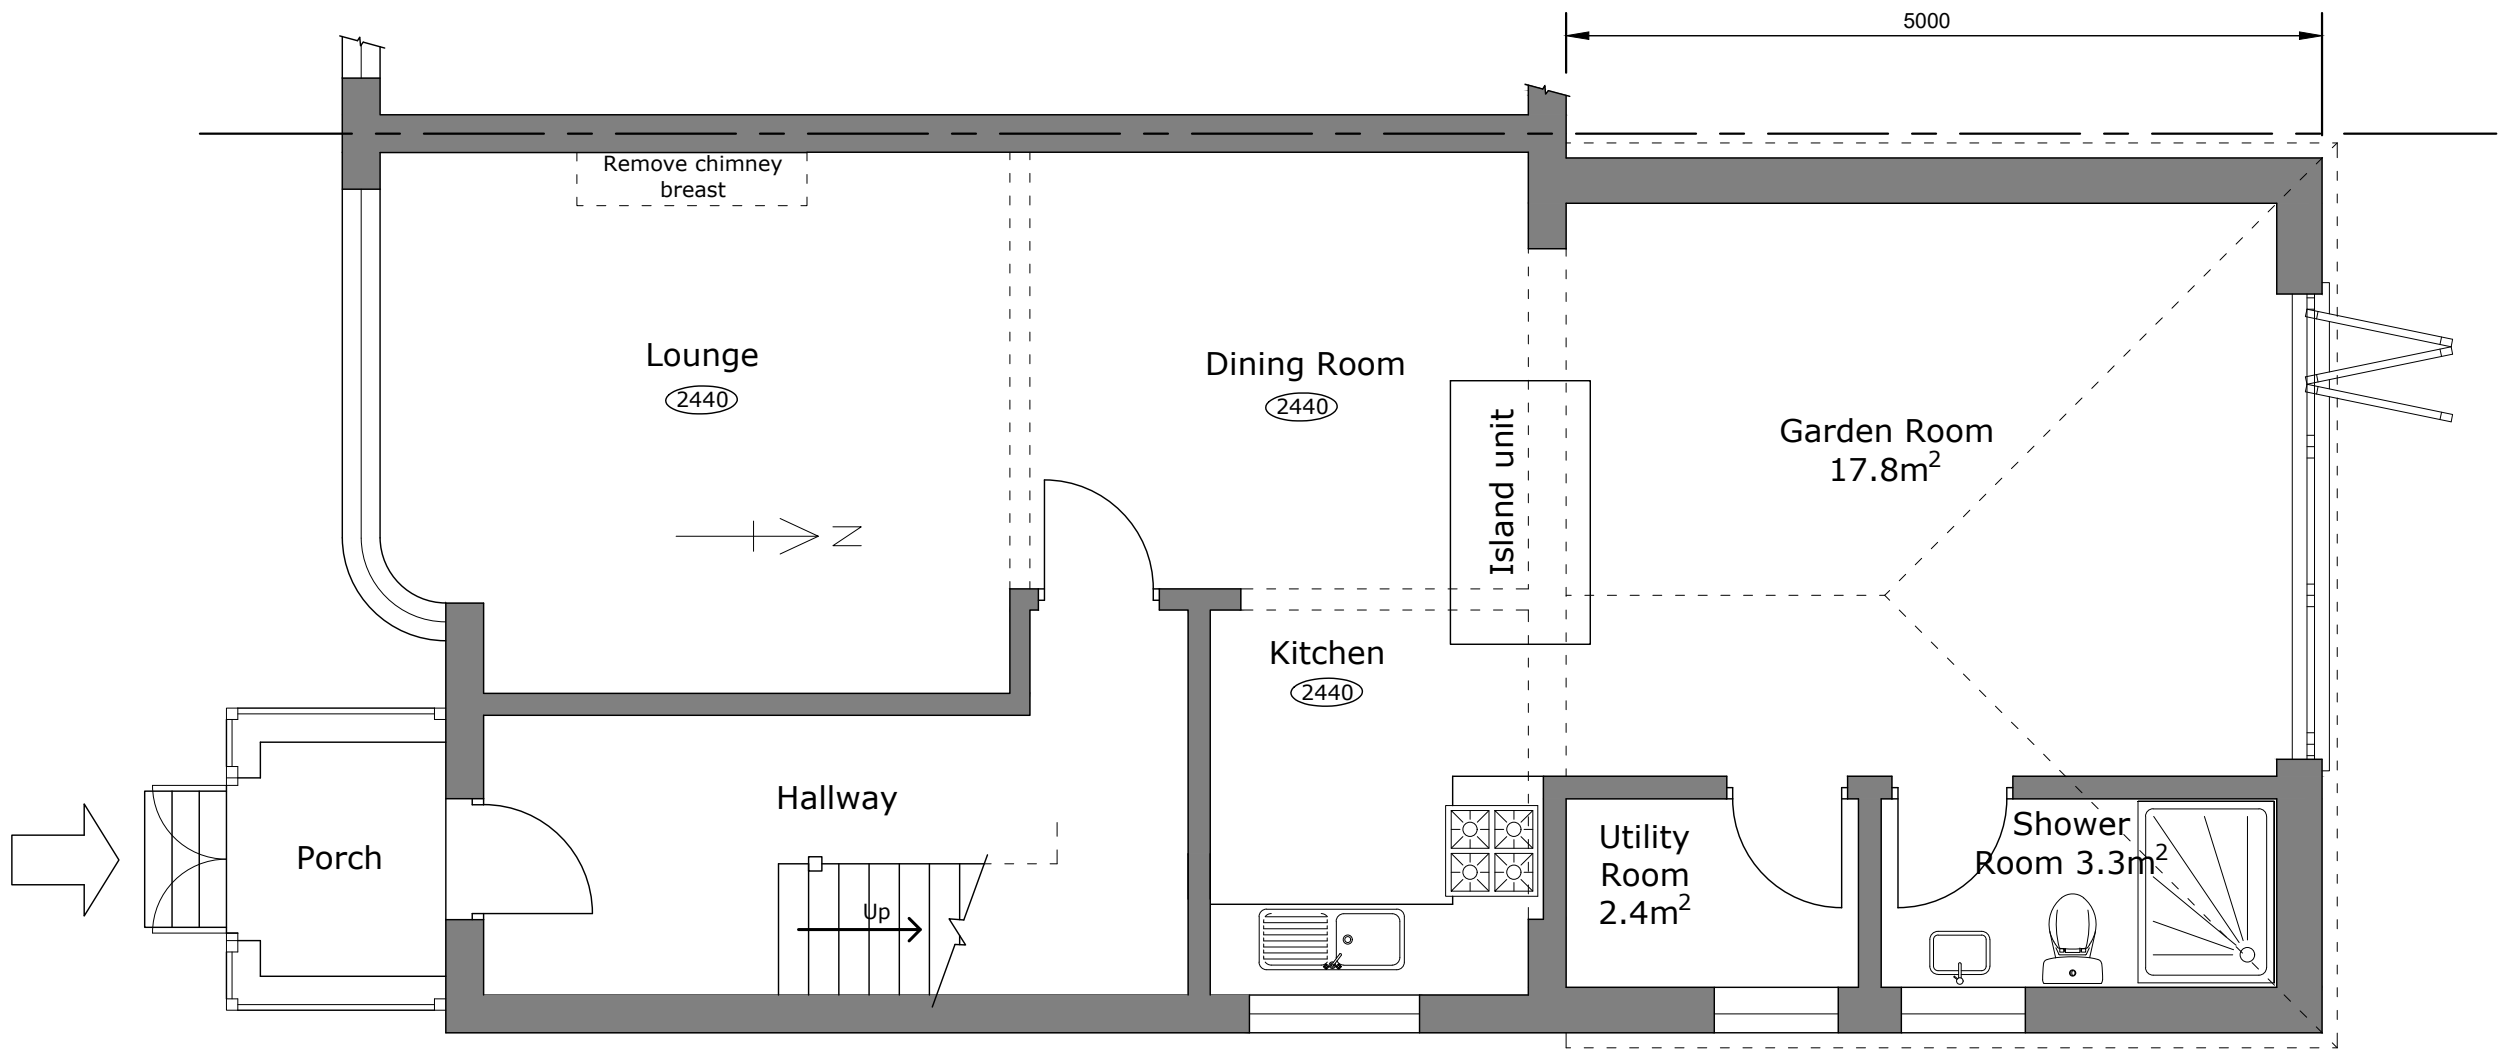

Ground Floor Plan (1:50)

| REV                                                       | DATE           | DESCRIPTION            |
|-----------------------------------------------------------|----------------|------------------------|
| REVISIONS                                                 |                |                        |
| LOCATION                                                  |                |                        |
| 13 Old Shoreham Road<br>BN42 4RD                          |                |                        |
| PROJECT                                                   |                |                        |
| Single Storey Rear<br>Extension & Internal<br>Alterations |                |                        |
| DRG TITLE                                                 |                |                        |
| Proposed Floor Plans, &<br>Elevations                     |                |                        |
| ISSUED FOR:                                               |                |                        |
| Householder Application<br>for Planning Consent           |                |                        |
| DRAWN BY                                                  | DATE Sept 2026 | ORIGINAL PAPER SIZE A1 |
| DRAWING No.                                               | 200            | REVISION P1            |