




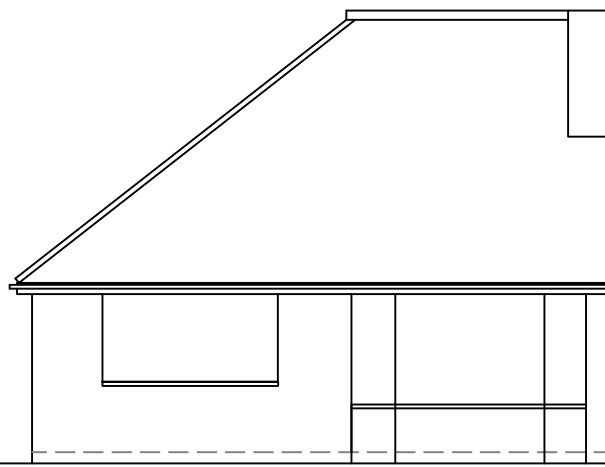


2 South Facing Front Elevation
1m 2m 3m 4m 5m 6m 7m 8m 9m 10m
1:100 Scale Bar

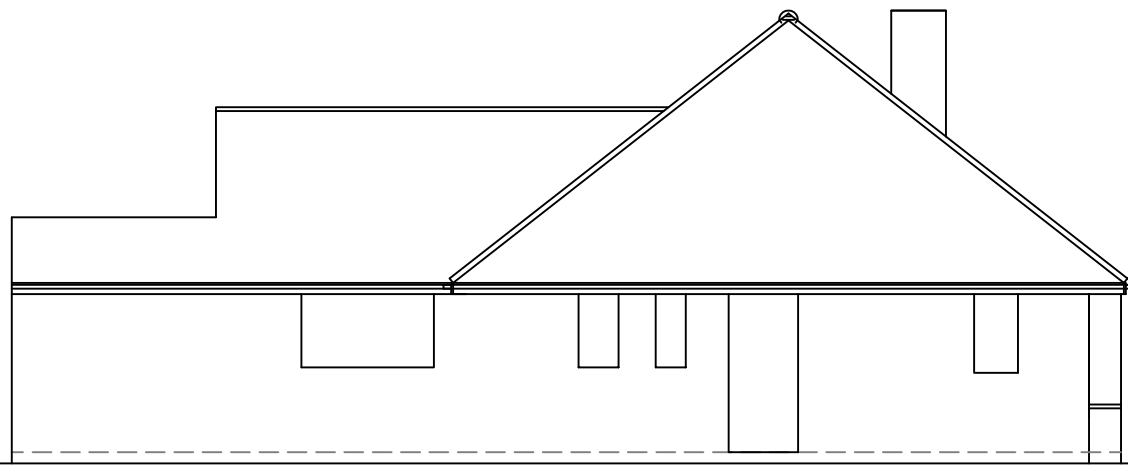

3 West Facing Side Elevation
1m 2m 3m 4m 5m 6m 7m 8m 9m 10m
1:100 Scale Bar

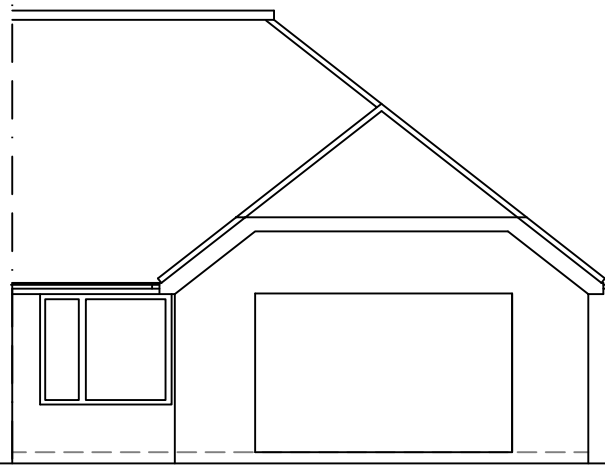


4 North Facing Rear Elevation
1m 2m 3m 4m 5m 6m 7m 8m 9m 10m
1:100 Scale Bar

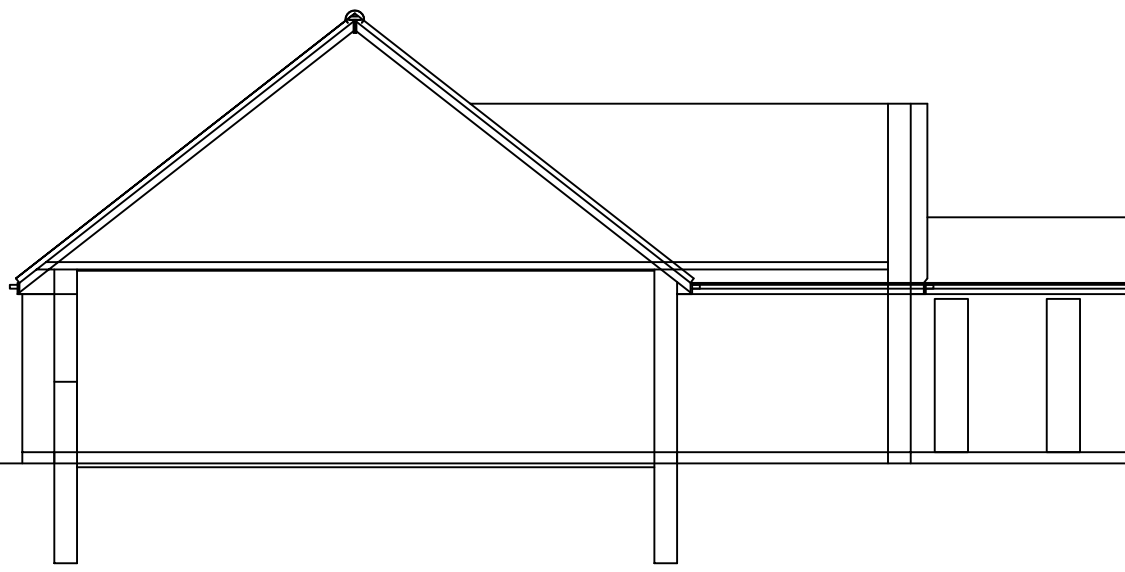

5 East Facing Side Elevation
1m 2m 3m 4m 5m 6m 7m 8m 9m 10m
1:100 Scale Bar

Rear Garden

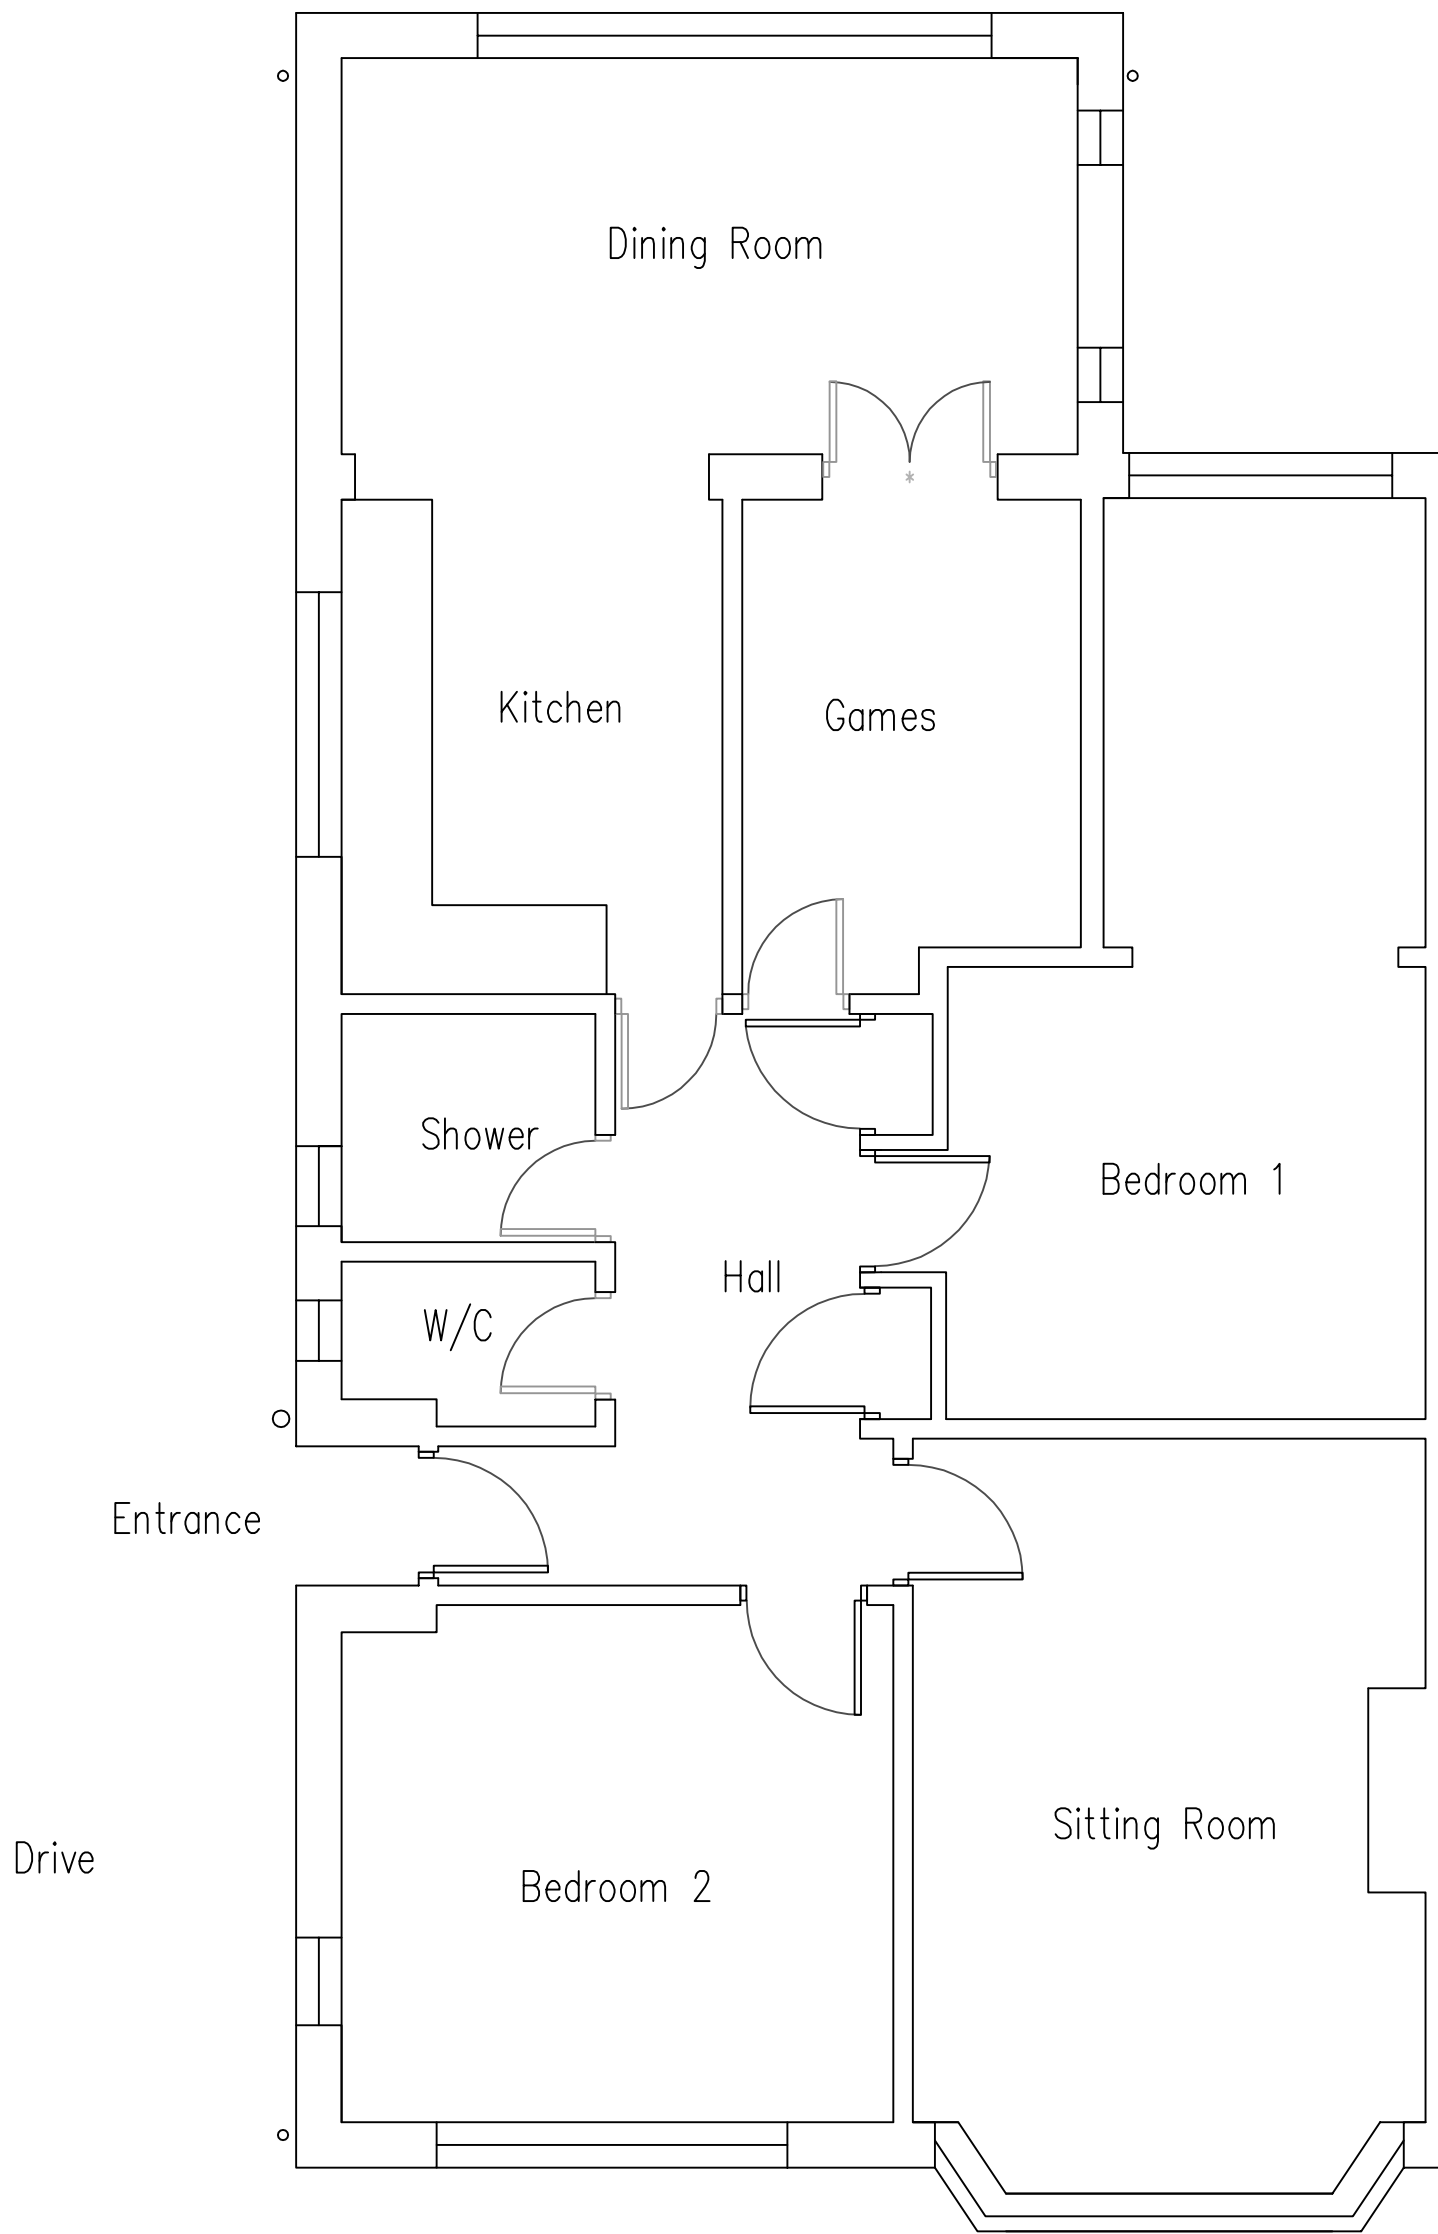

1 Ground Floor Plan
1m 2m 3m 4m 5m 6m 7m 8m 9m 10m
1:50 Scale Bar



DO NOT SCALE FROM THIS DRAWING EXCEPT FOR PLANNING
AS PHOTOCOPIES WILL BE SUBJECT TO DISTORTION
DRAWINGS TO BE READ IN CONJUNCTION WITH ALL OTHER
ARCHITECT'S & STRUCTURAL ENGINEER'S CONTRACT
DRAWINGS & SPECIFICATIONS.
ANY DISCREPANCIES MUST BE BROUGHT TO THE
ATTENTION OF THE ARCHITECT IMMEDIATELY.
THE CONTRACTOR MUST VERIFY ALL DIMENSIONS BY SITE
MEASUREMENT BEFORE ORDERING MATERIALS OR
MANUFACTURING COMPONENTS.
SUBSTITUTE MATERIALS & PRODUCTS TO THOSE
NAMED WILL BE ACCEPTABLE IF PROVEN TO BE OF EQUAL
OR HIGHER PERFORMANCE AND NOT IN CONFLICT
WITH OTHER ELEMENTS.
FOUNDATIONS/FLOOR CONSTRUCTION DESIGNED BY
STRUCTURAL ENGINEER TO SUIT LOCAL
SOIL CONDITIONS PROXIMITY TO TREES ETC
ALL TO BE APPROVED BY BUILDING CONTROL.

Project:

Proposed
roof conversion
and Internal Alterations At:
9 Holmbush Way
Southwick
West Sussex
BN42 4YA

Drawing title:

Plans & Elevations As Existing

Client:

Hannah Crane

© Copyright of:

Architectural & Planning Services
7 Erringham Rd
Shoreham By Sea
West Sussex
BN43 5NQ

BJW

01273 441009
07856899101
e-mail: benw@bjwarchitectural.co.uk
website: bjwarchitectural.co.uk

Scale: 1:50 1:100

Paper size
A1

Date: 24.6.2026

Drawn: BJW

Drg. No. 01

Rev'n

Note: All dimensions to be checked on site.