




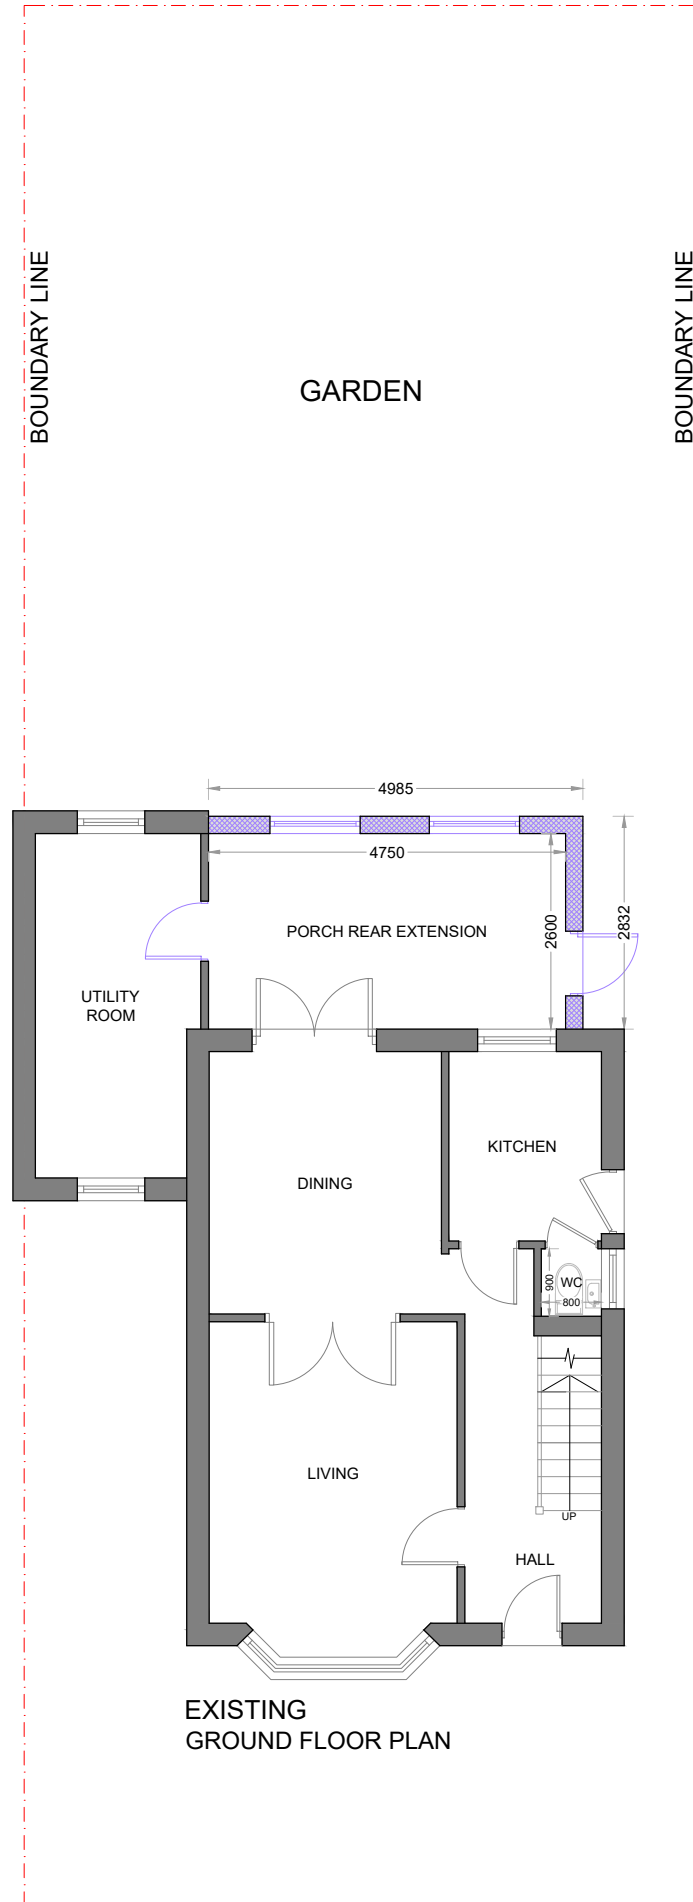

EXISTING
SOUTH ELEVATION

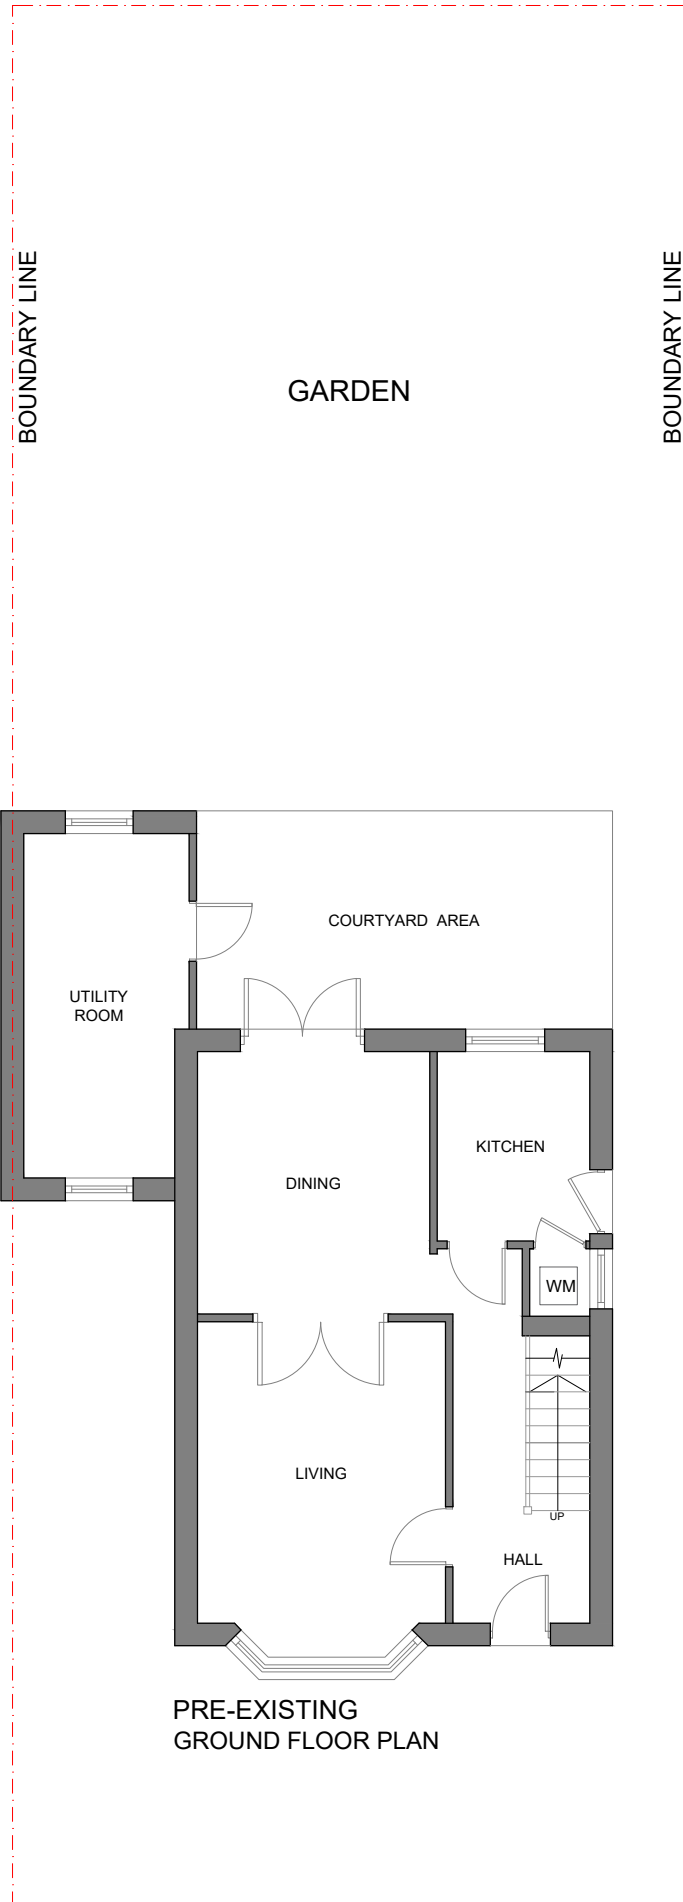

EXISTING
WEST ELEVATION

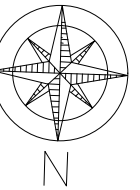

PRE-EXISTING
SOUTH ELEVATION



PRE-EXISTING
WEST ELEVATION

Project Name		133 Pavilion Road WORTHING BN14 7EG	
Sheet Title : Pre-Existing & Existing Floor Plan With Elevations			
Project Title:		Retrospective Application Porch Rear Extension and Ground Floor WC Building Regulations Approved	REV 02
Date:	09/11/25	0 1 2 3 4 5	
Drawn by: MAN		Scale: 1:100@ A3	
Checked by MAN		Client: ETHEL IGNACIO	