


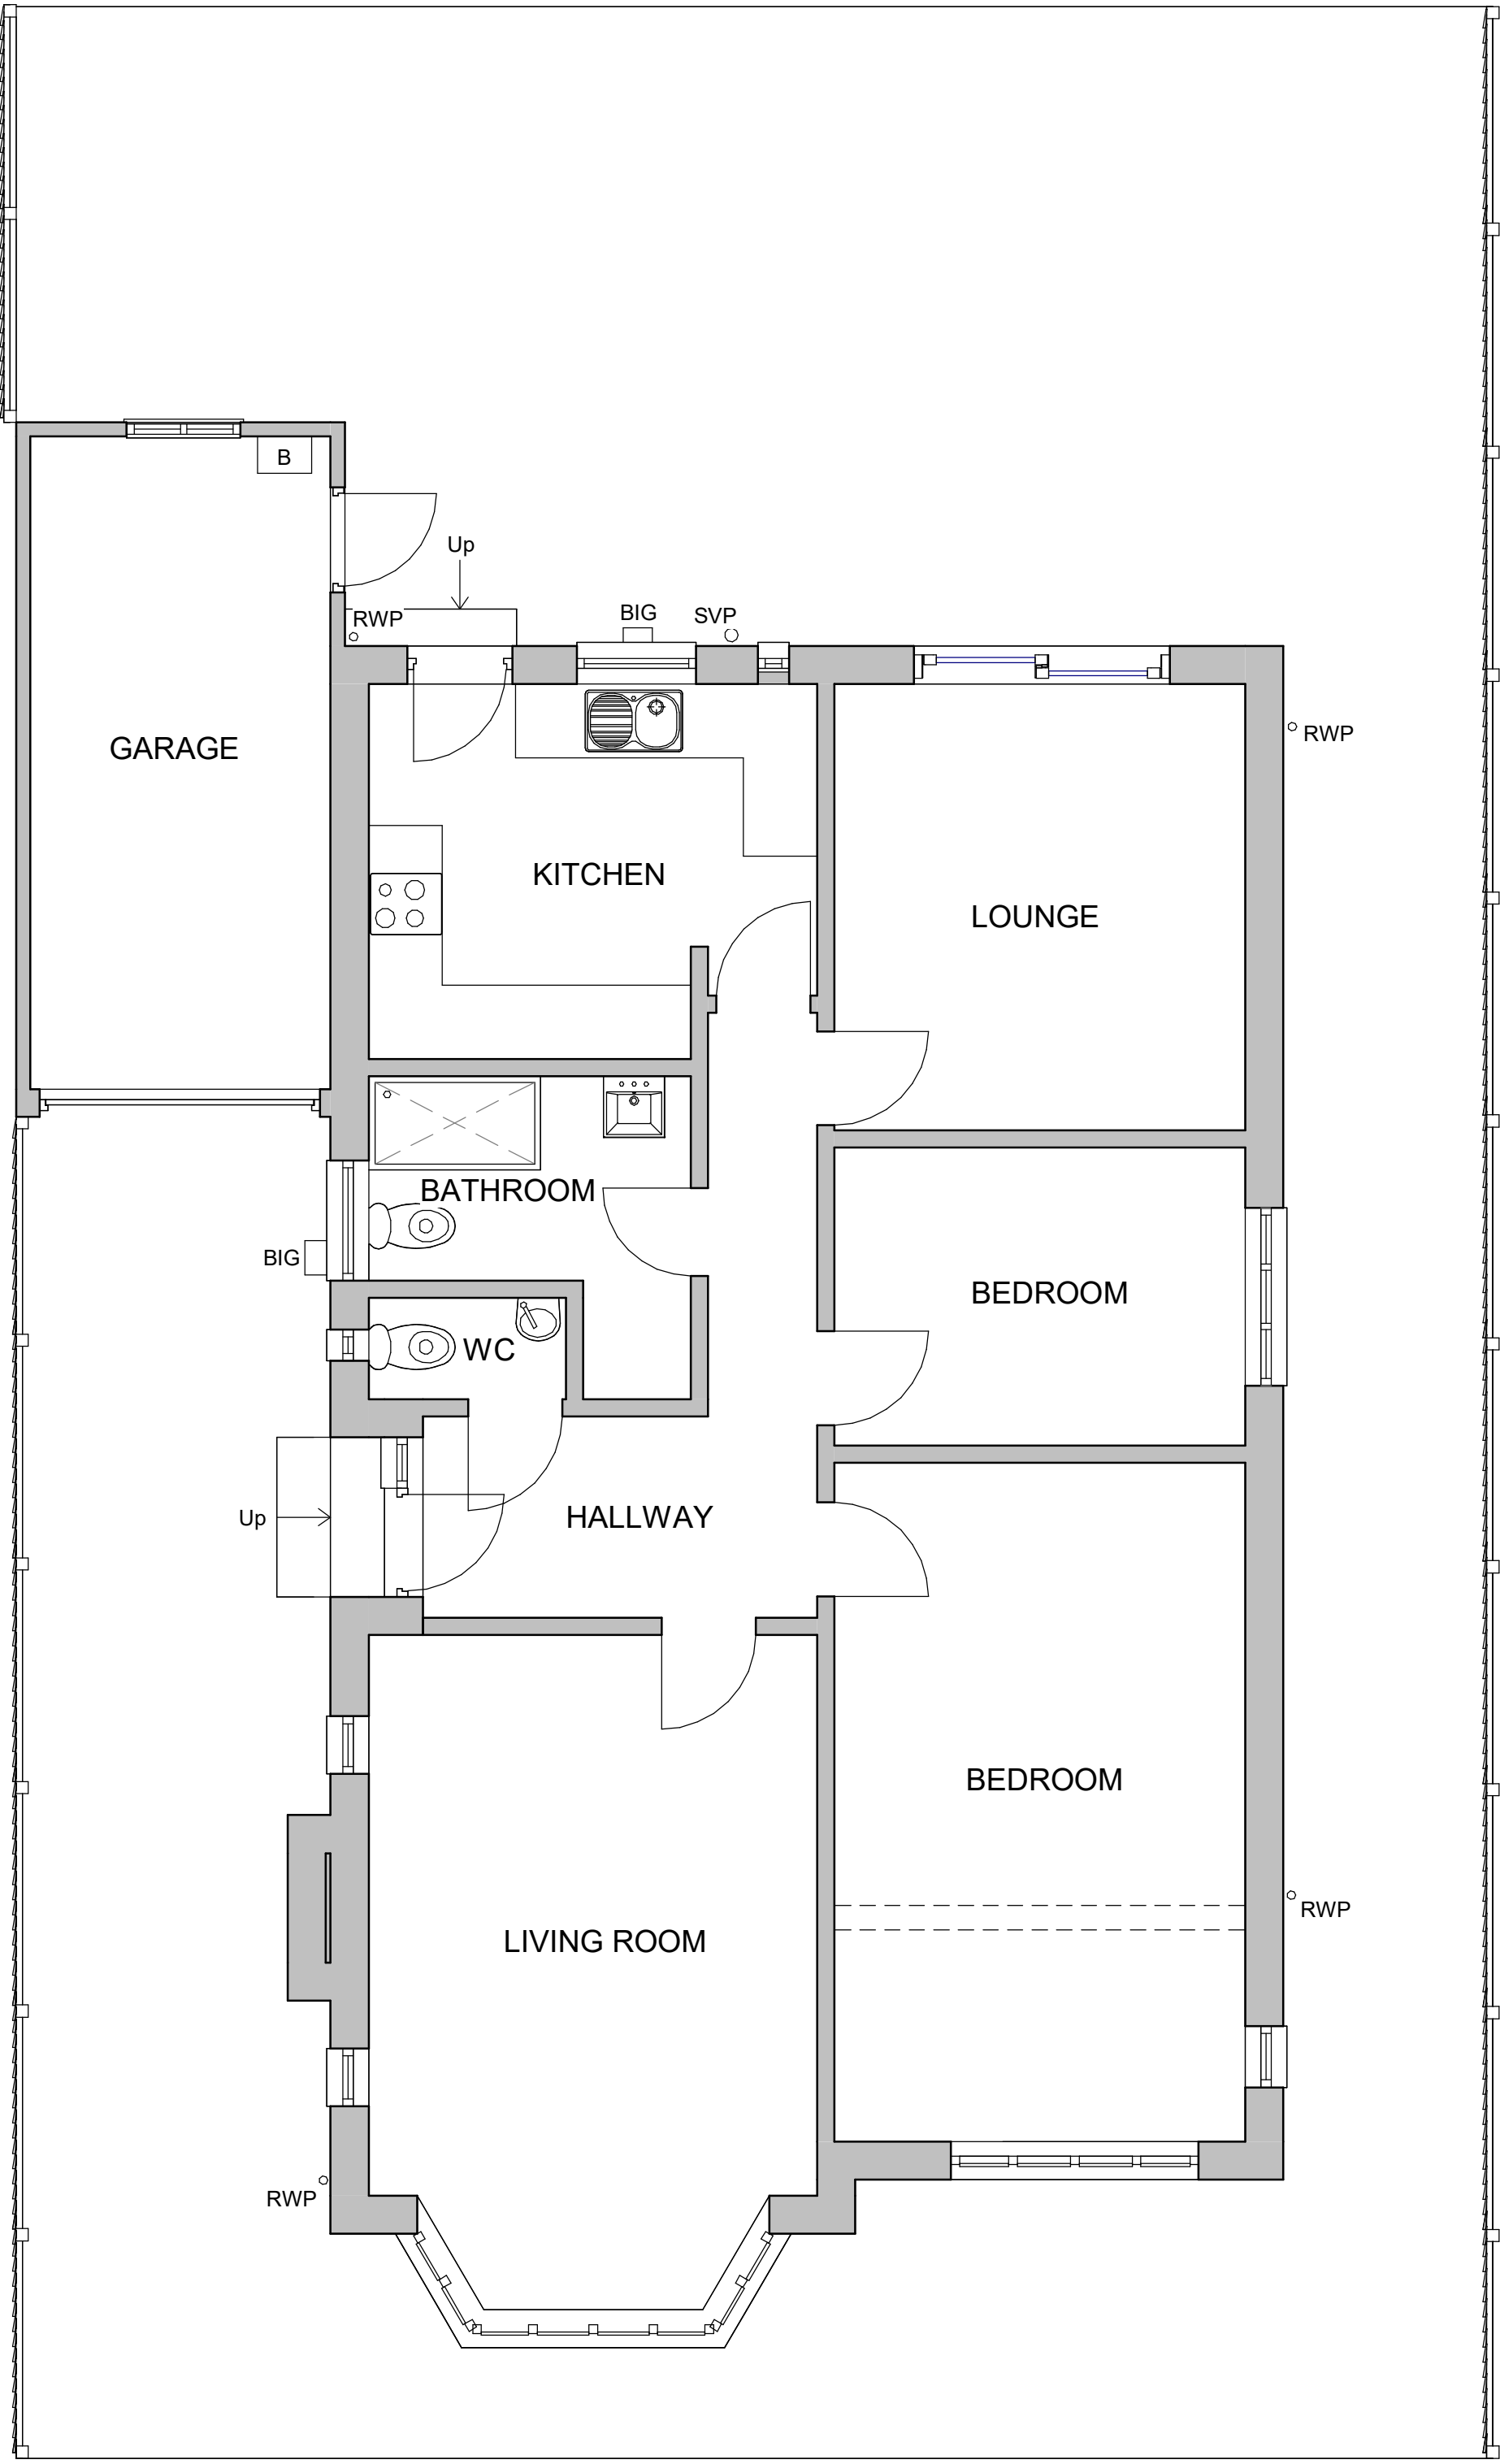


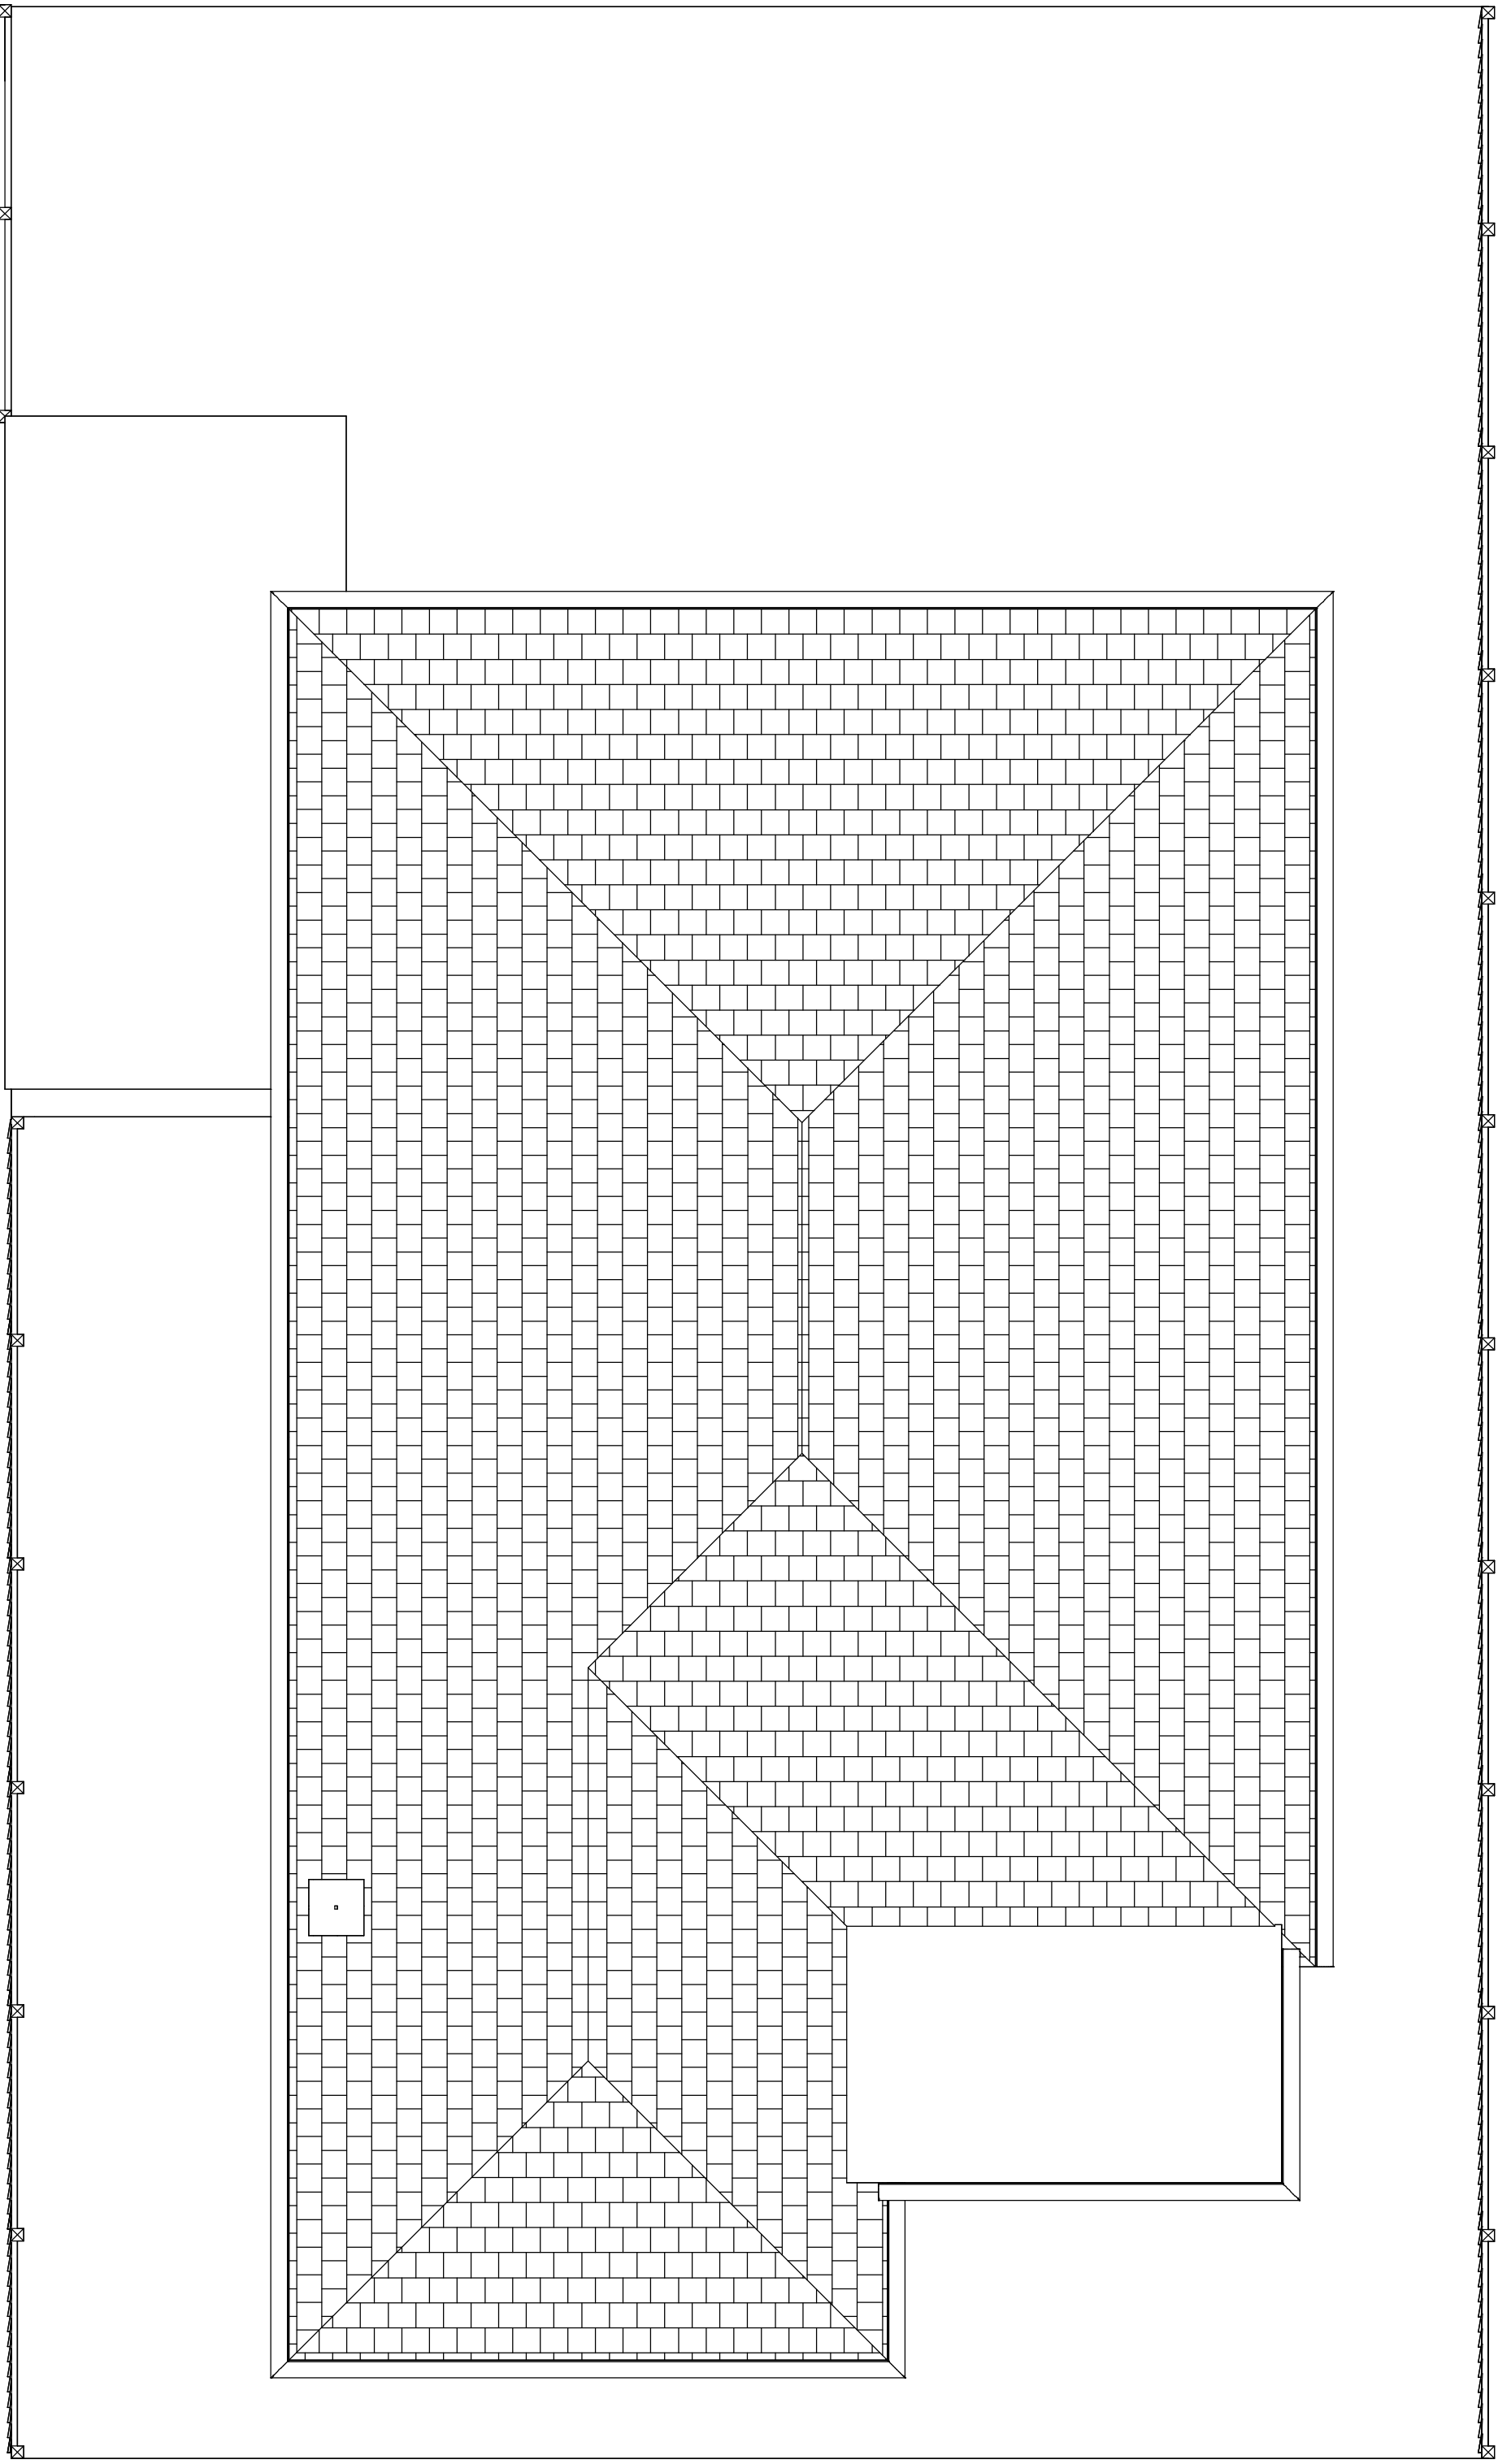

1 Existing Ground Floor Plan
1 : 50

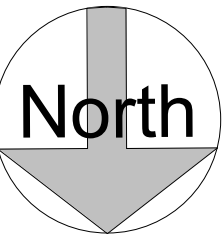

2 Existing Roof Plan
1 : 50

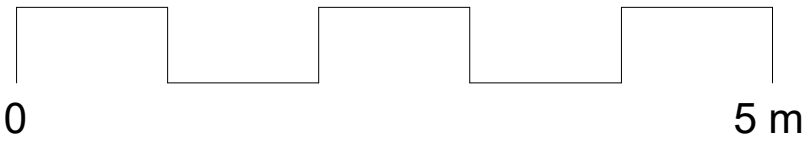

REV	DATE	DESCRIPTION
 Coastline ARCHITECTS Contact: 01903 357 047 info@coastlinearchitects.com www.coastlinearchitects.com		
CLIENT	Mr & Mrs Swann	
SITE ADDRESS	23 Crowborough Drive Worthing BN12 4UQ	
PROJECT TITLE	Proposed single storey rear extension & internal alterations	
DRAWING TITLE	EXISTING FLOOR PLANS	
STATUS	Planning	
DATE	4th Nov 2025	DRAWN BY EL
SCALE	1 : 50 @A1	
DRAWING NO.	A-E-101	