




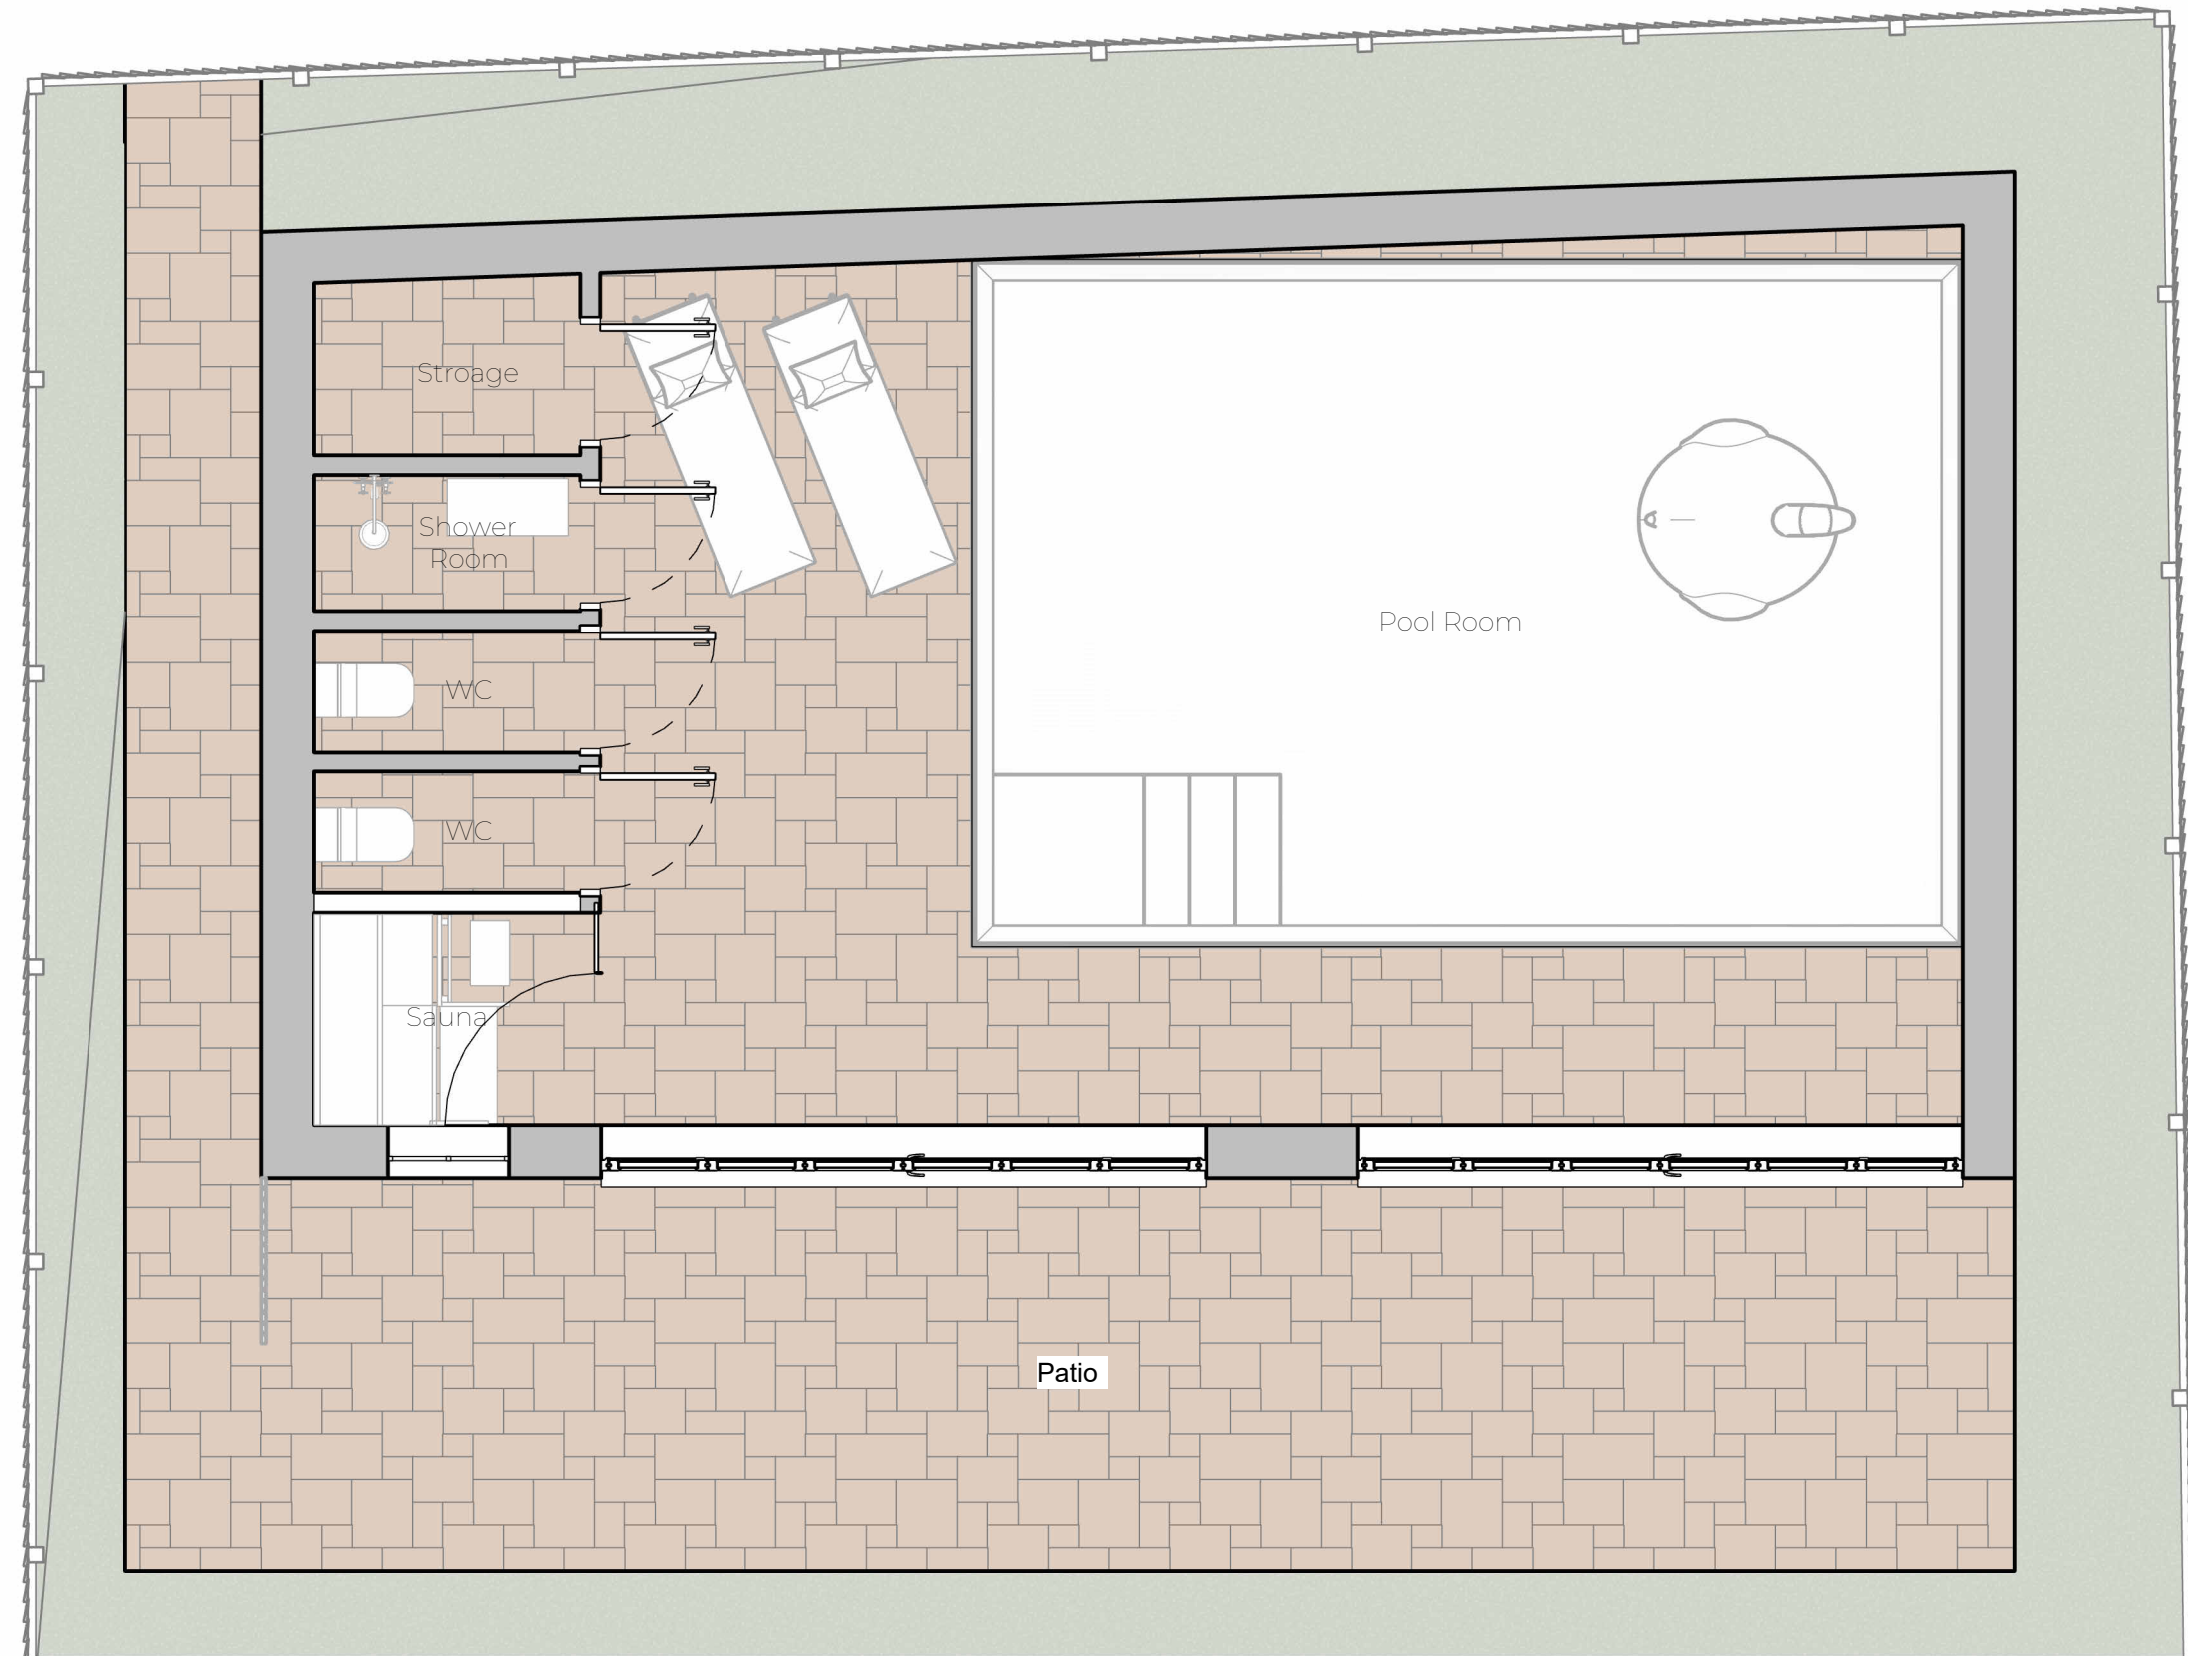


Proposed Pool Room
1 : 50

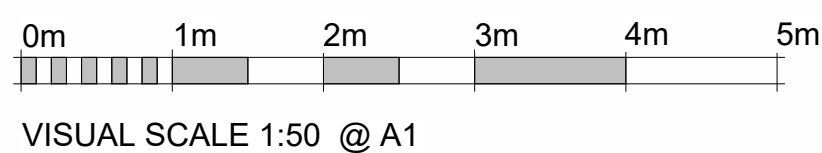


VISUAL SCALE 1:50 @ A1

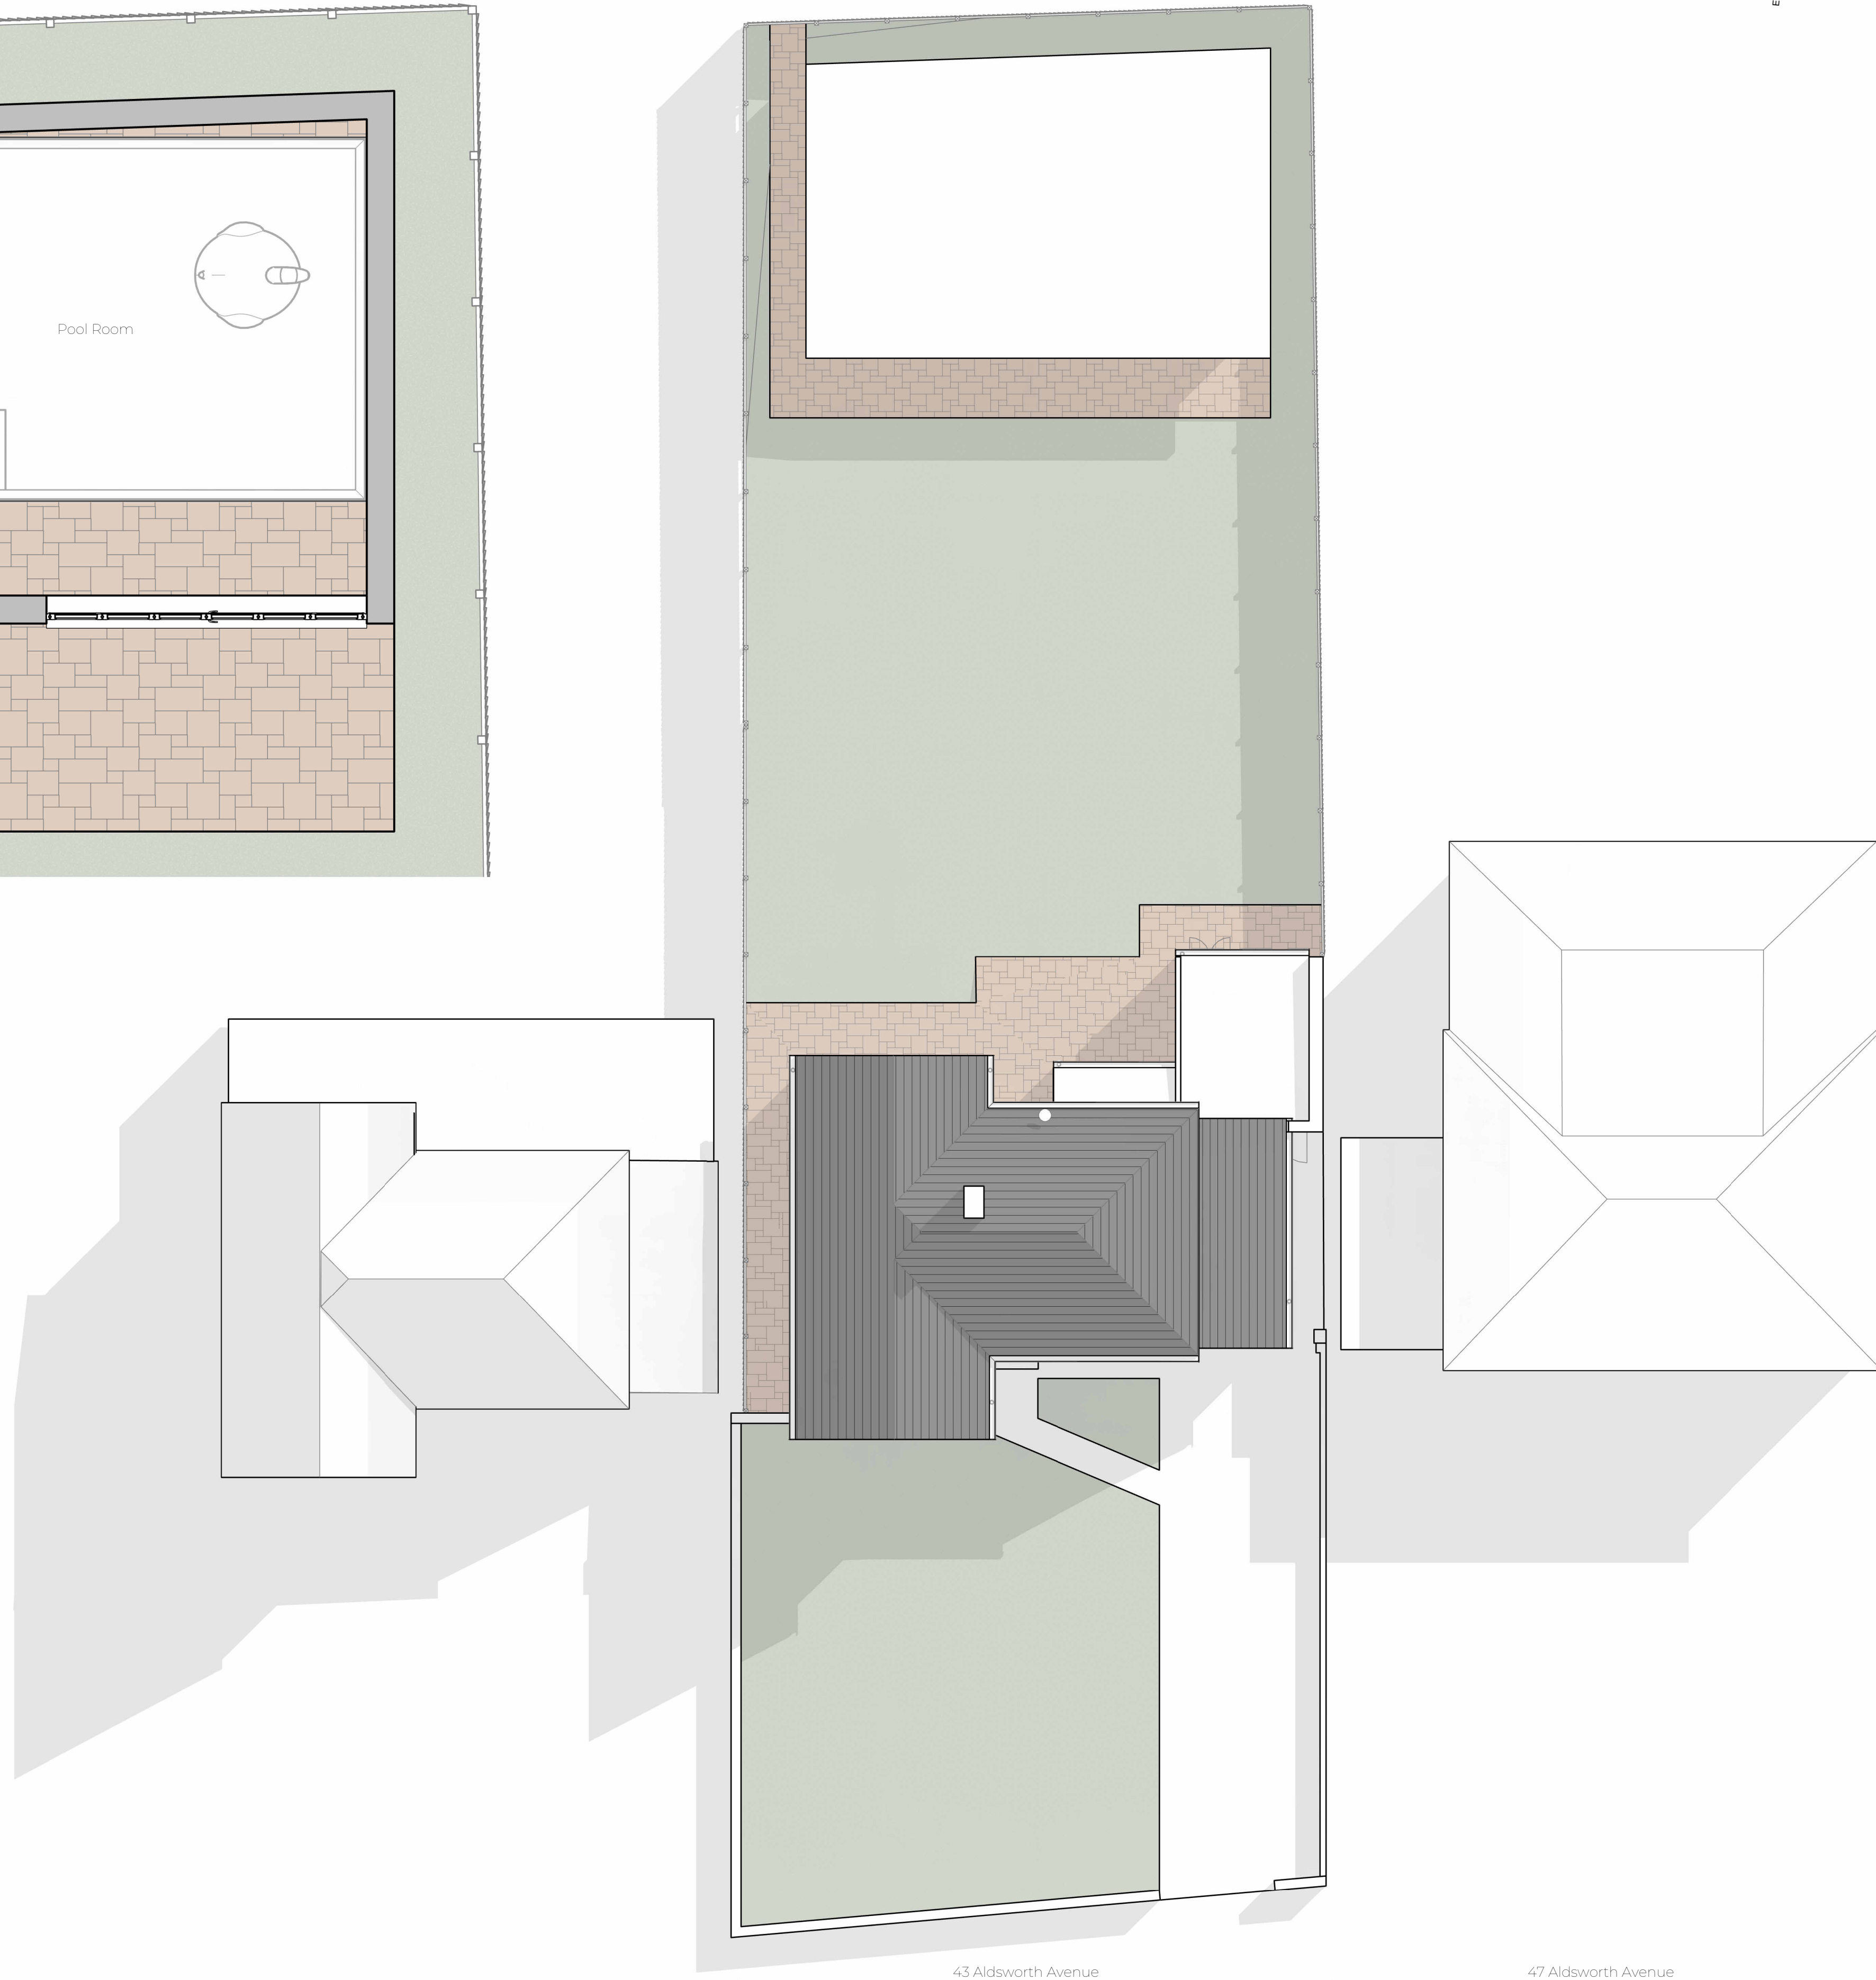

Proposed Site Plan
1 : 100

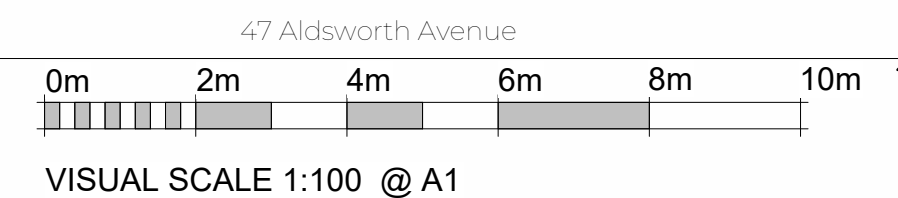

VISUAL SCALE 1:100 @ A1

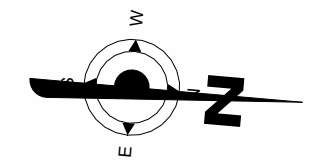

Notes:

1. THE COPYRIGHT OF THIS DRAWING IS VESTED IN ARCHEVOLVE AND IT MAY NOT BE REPRODUCED IN WHOLE OR PART OR USED FOR THE MANUFACTURE OF ANY ARTICLE WITHOUT THE EXPRESS PERMISSION OF THE COPYRIGHT HOLDERS.
2. WORK TO FIGURED DIMENSIONS ONLY.
3. THIS DRAWING IS TO BE READ IN CONJUNCTION WITH ALL RELEVANT ARCHITECT'S, SERVICE ENGINEER'S AND ARCHEVOLVE AND SPECIFICATIONS.

Revision Number	Revision Description	Issued by	Revision Date
-----------------	----------------------	-----------	---------------

DATE:	STATUS:	SHEET SIZE:
02/15/26	PLANNING ISSUE	A1

SCALE:	DRAWN:	CHECKED:
As indicated	AP	

CLIENT:	SITE ADDRESS:
Gian & Maria 43 Aldsworth Avenue Worthing, BN12 4XG	

DRAWING:	TITLE:	PROJECT NO:	DRAWING NO:	REVISION:
Demolish and Rebuilt 5 Bed House	Proposed Pool Plans		ARC/180/26/01	



ARCHEVOLVE

✉ // design @archevolve.co.uk

WEB // [www. archevolve.co.uk](http://www.archevolve.co.uk)

☎ // 01798 879894

