






Notes:


- 1. THE COPYRIGHT OF THIS DRAWING IS VESTED IN ARCHEVOLVE AND IT MAY NOT BE REPRODUCED IN WHOLE OR PART OR USED FOR THE MANUFACTURE OF ANY ARTICLE WITHOUT THE EXPRESS PERMISSION OF THE COPYRIGHT HOLDERS.
- 2. WORK TO FIGURED DIMENSIONS ONLY.
- 3. THIS DRAWING IS TO BE READ IN CONJUNCTION WITH ALL RELEVANT ARCHITECT'S, SERVICE ENGINEER'S AND ARCHEVOLVE AND SPECIFICATIONS.

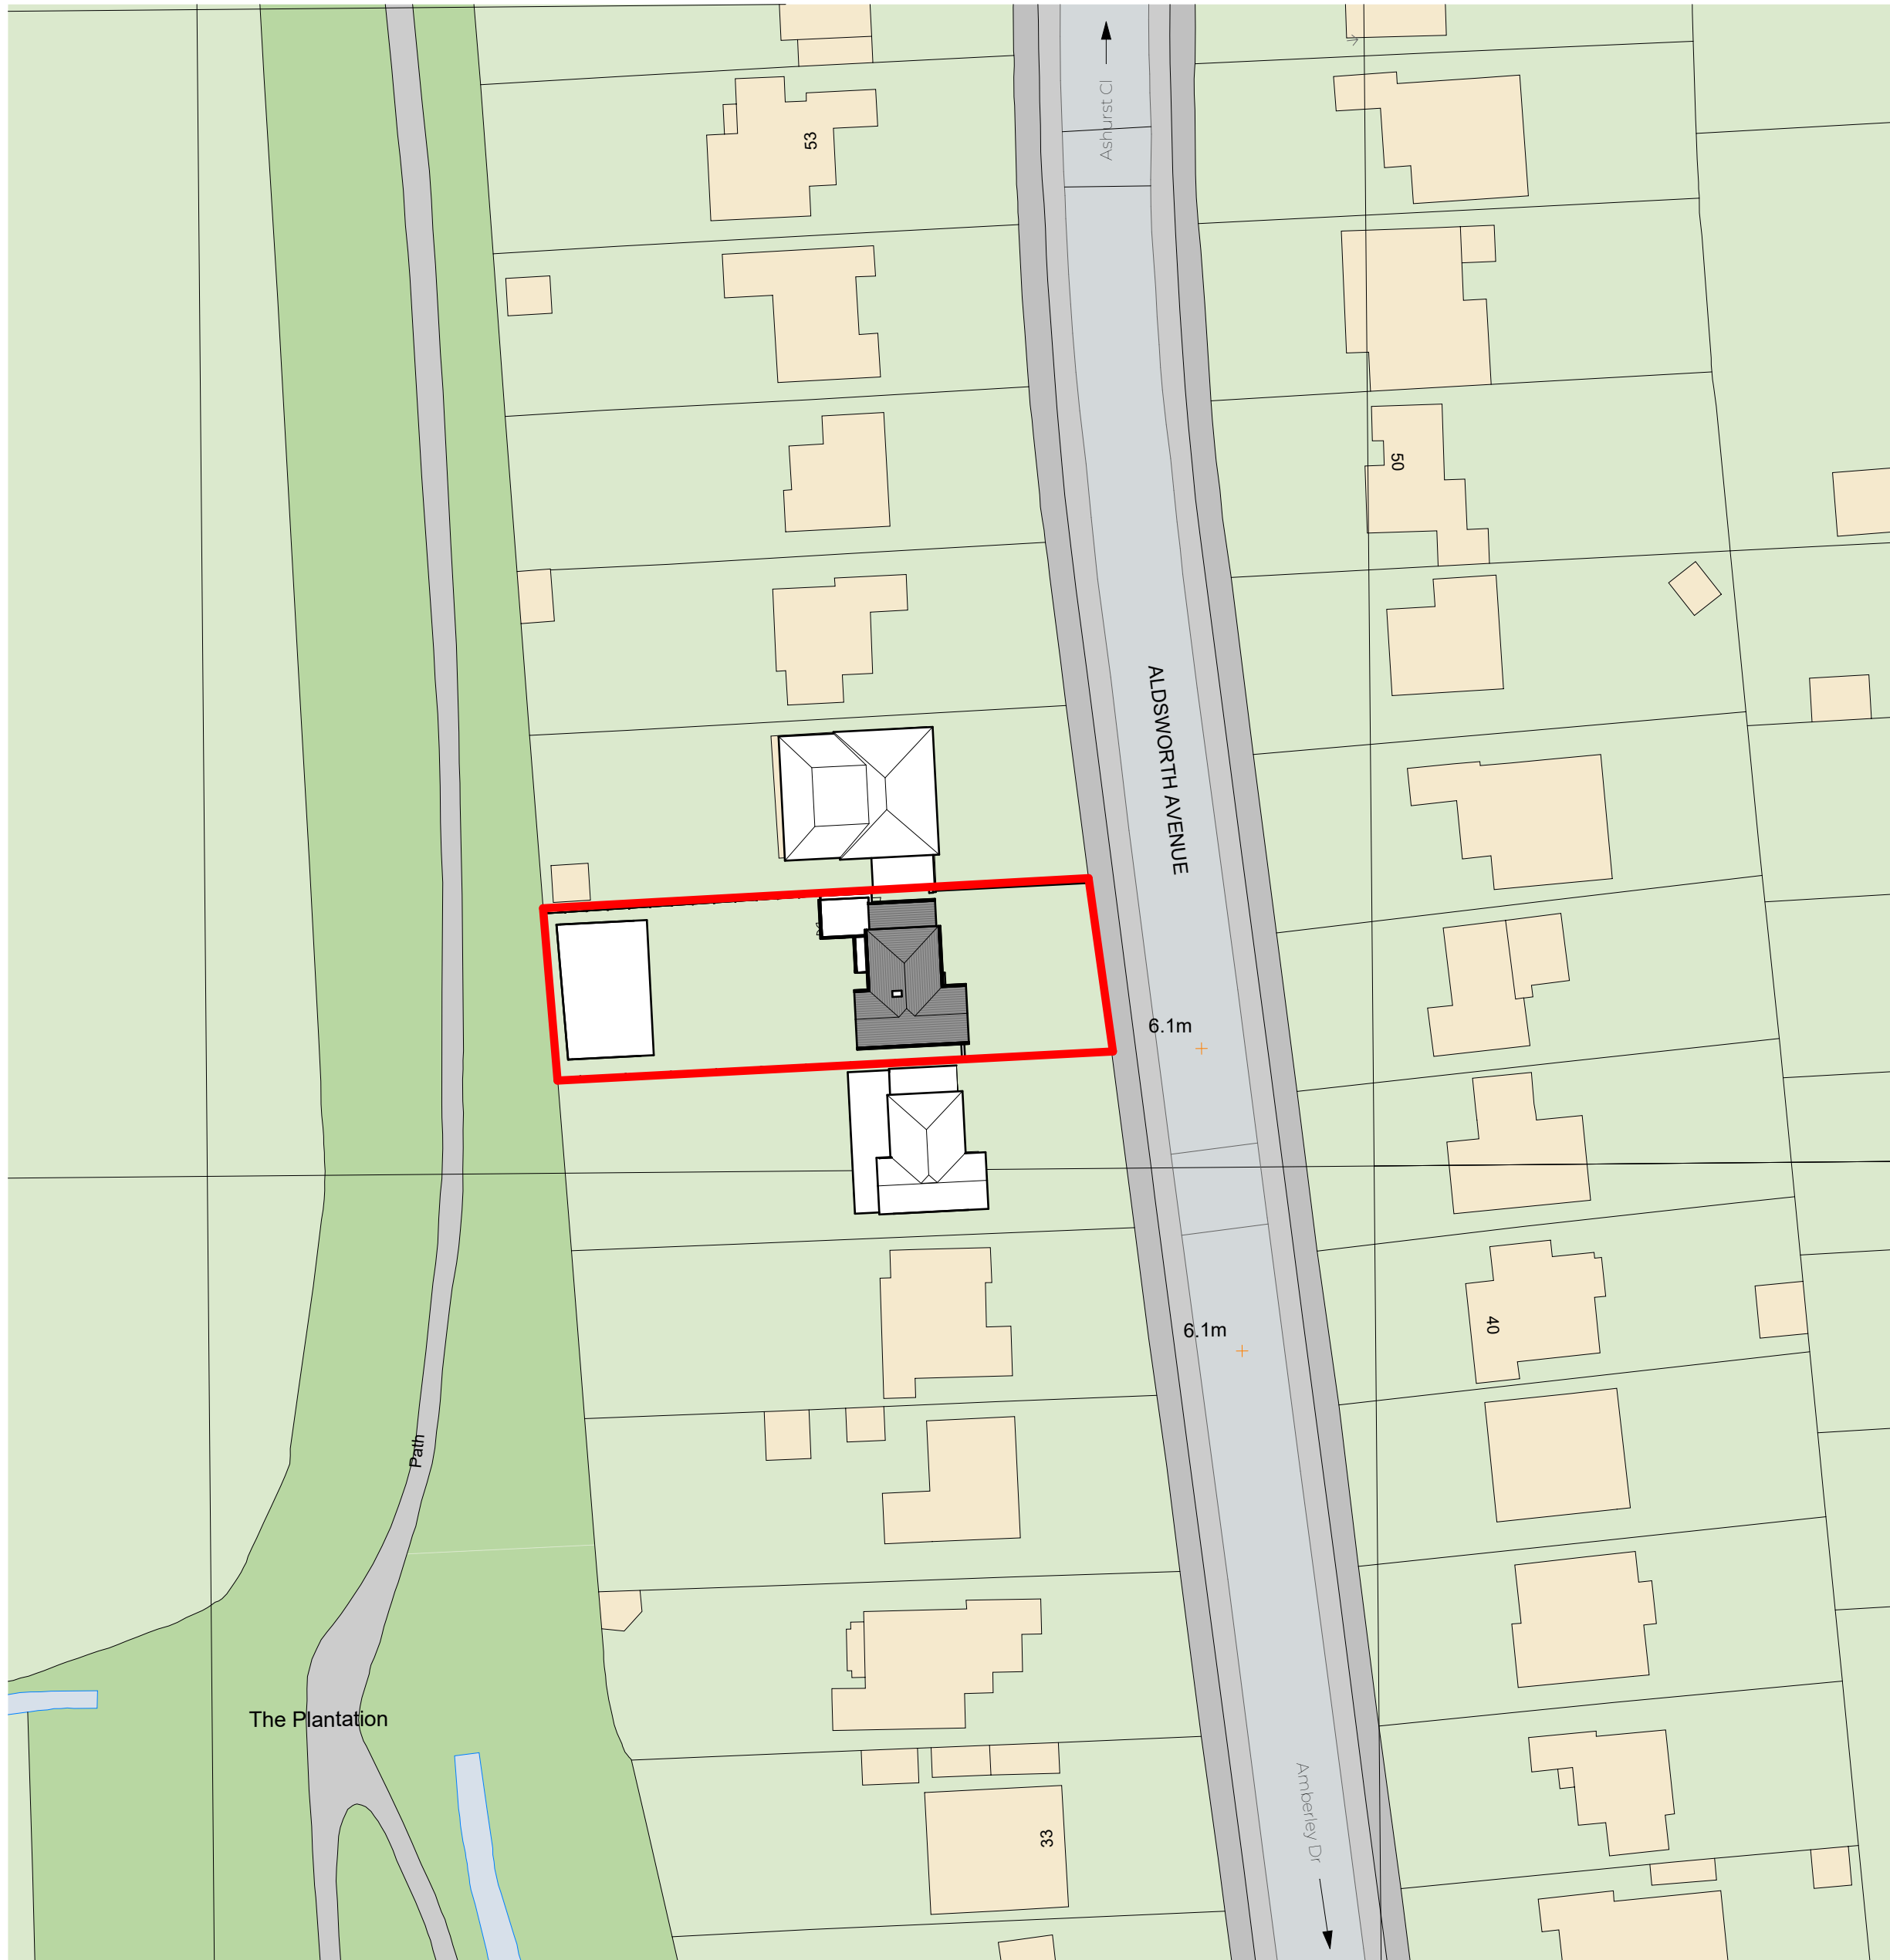

Proposed Site Plan
1 : 500

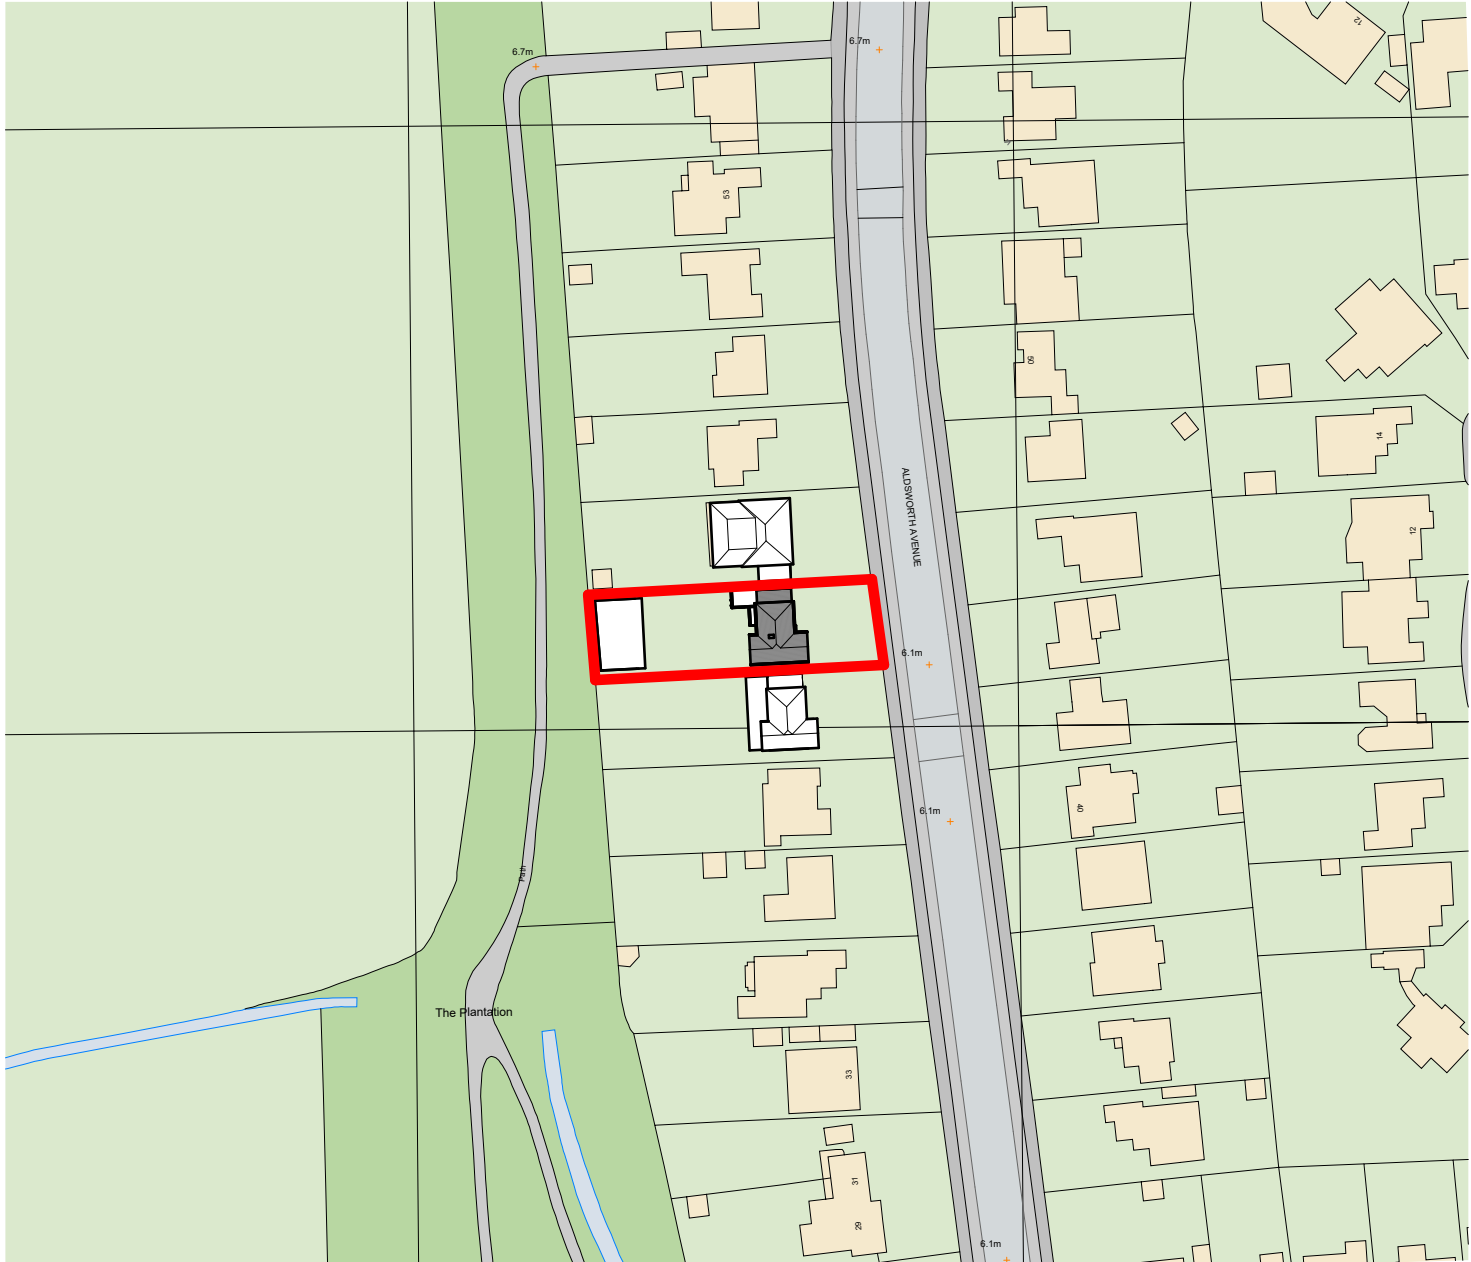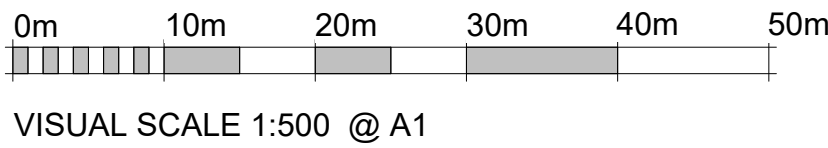

Proposed Location Plan
1 : 1250

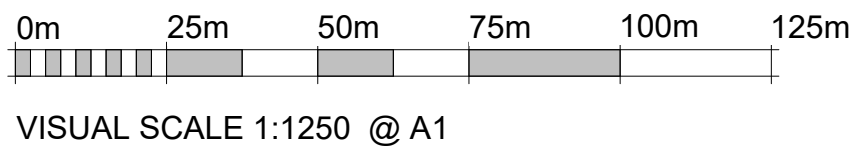

Revision Number	Revision Description	Issued by	Revision Date
-----------------	----------------------	-----------	---------------

DATE: 05/12/25
STATUS: PLANNING ISSUE
SHEET SIZE: A1

SCALE: As indicated
DRAWN: AP
CHECKED:

CLIENT: Gian & Maria
43 Aldsworth Avenue
Worthing,
BN12 4XG

SITE ADDRESS:

DRAWING: Demolish and Rebuilt 5 Bed House
TITLE: Proposed Site and Location Plan

DRAWING NO: APC/180/26/03

PROJECT NO:



ARCHEVOLVE

✉ // design @archevolve.co.uk

WEB // www. archevolve.co.uk

☎ // 01798 879894

