


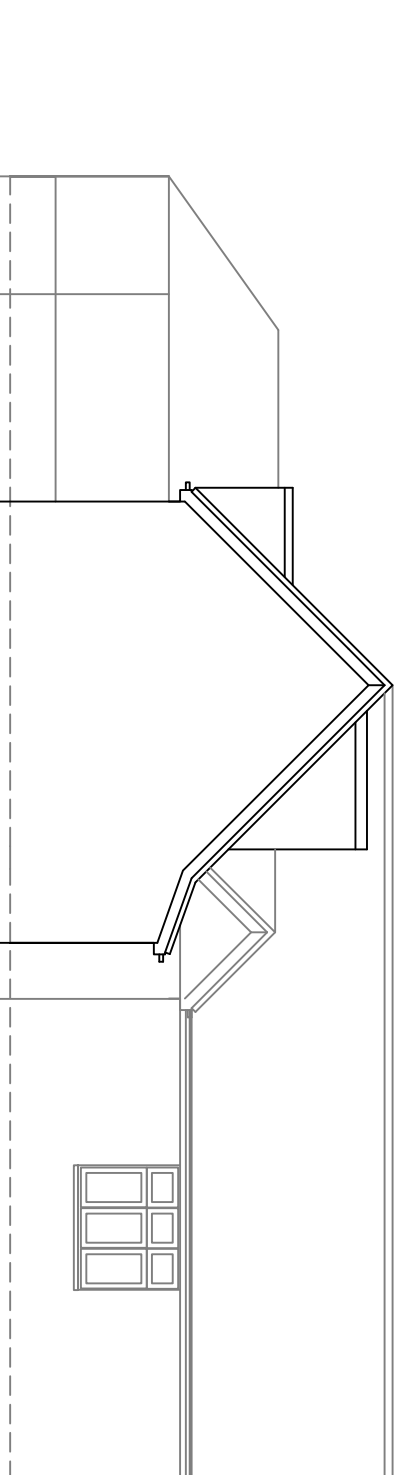


 




3 West facing (side) Elevation

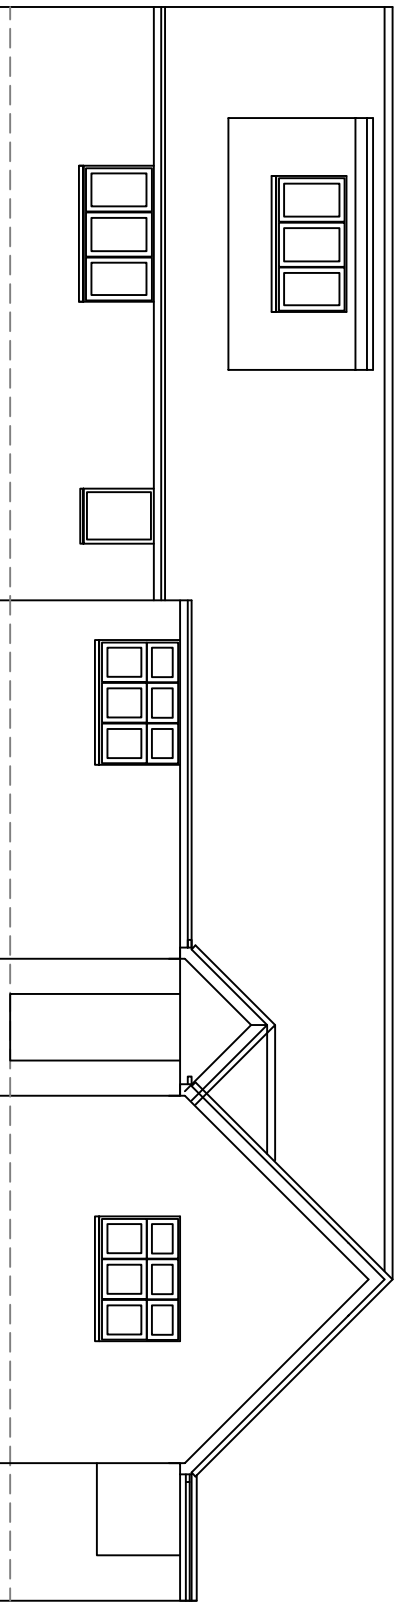



4 South facing front Elevation

 



5 North facing rear Elevation

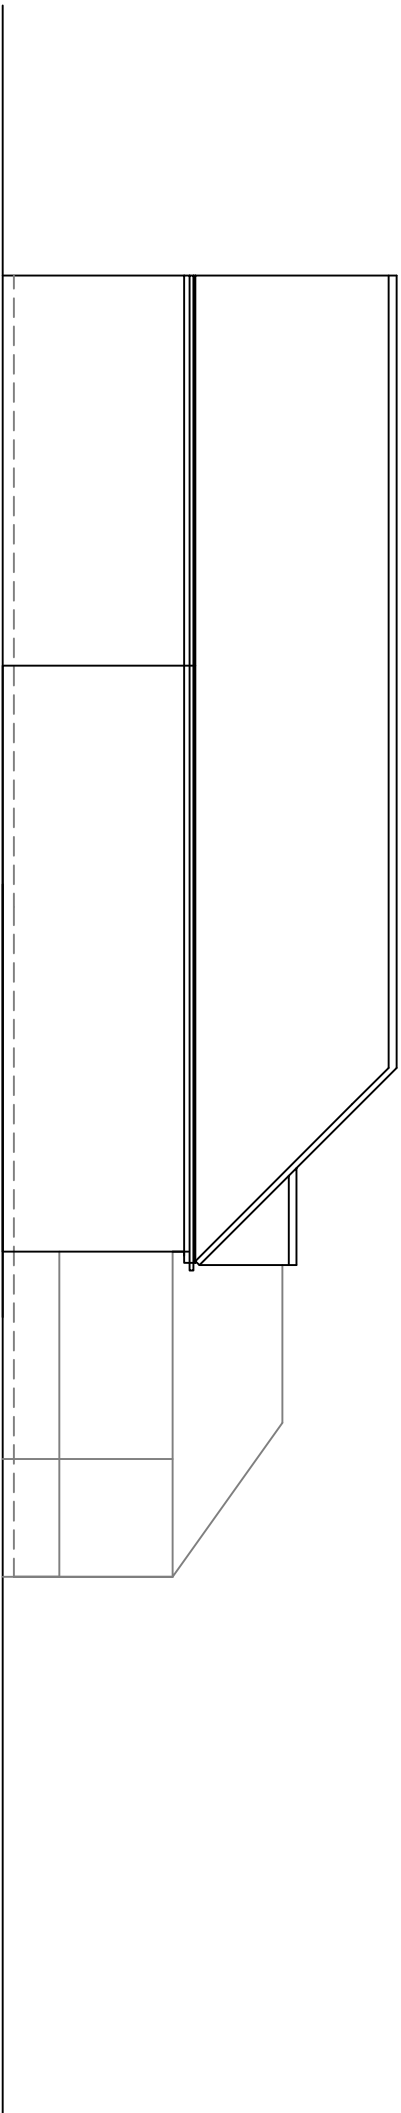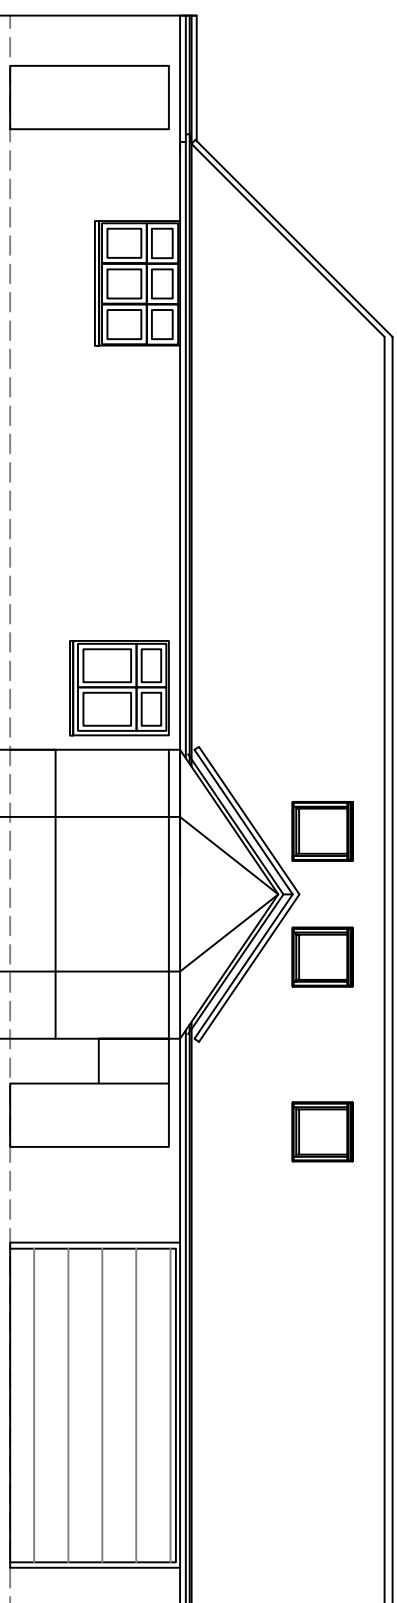 


6 East facing side Elevation

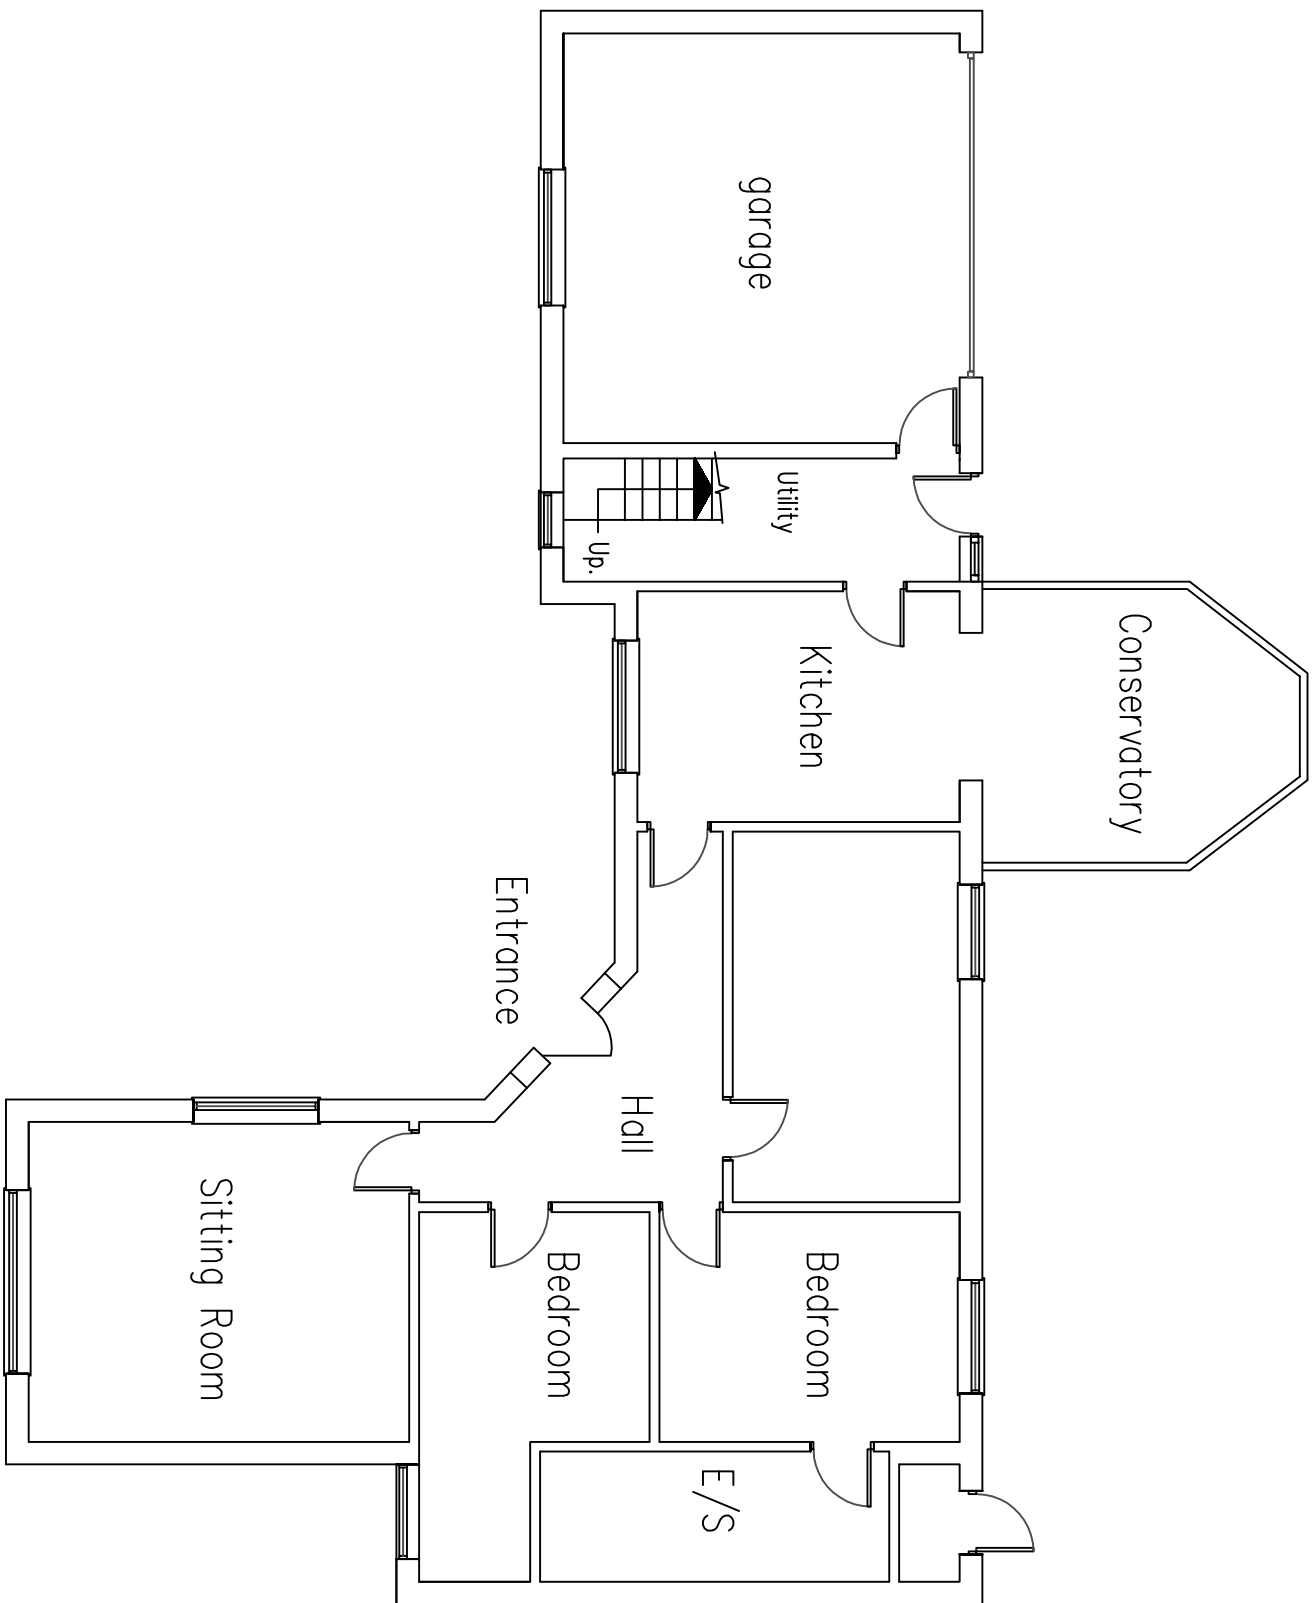 

1 Ground Floor Plan

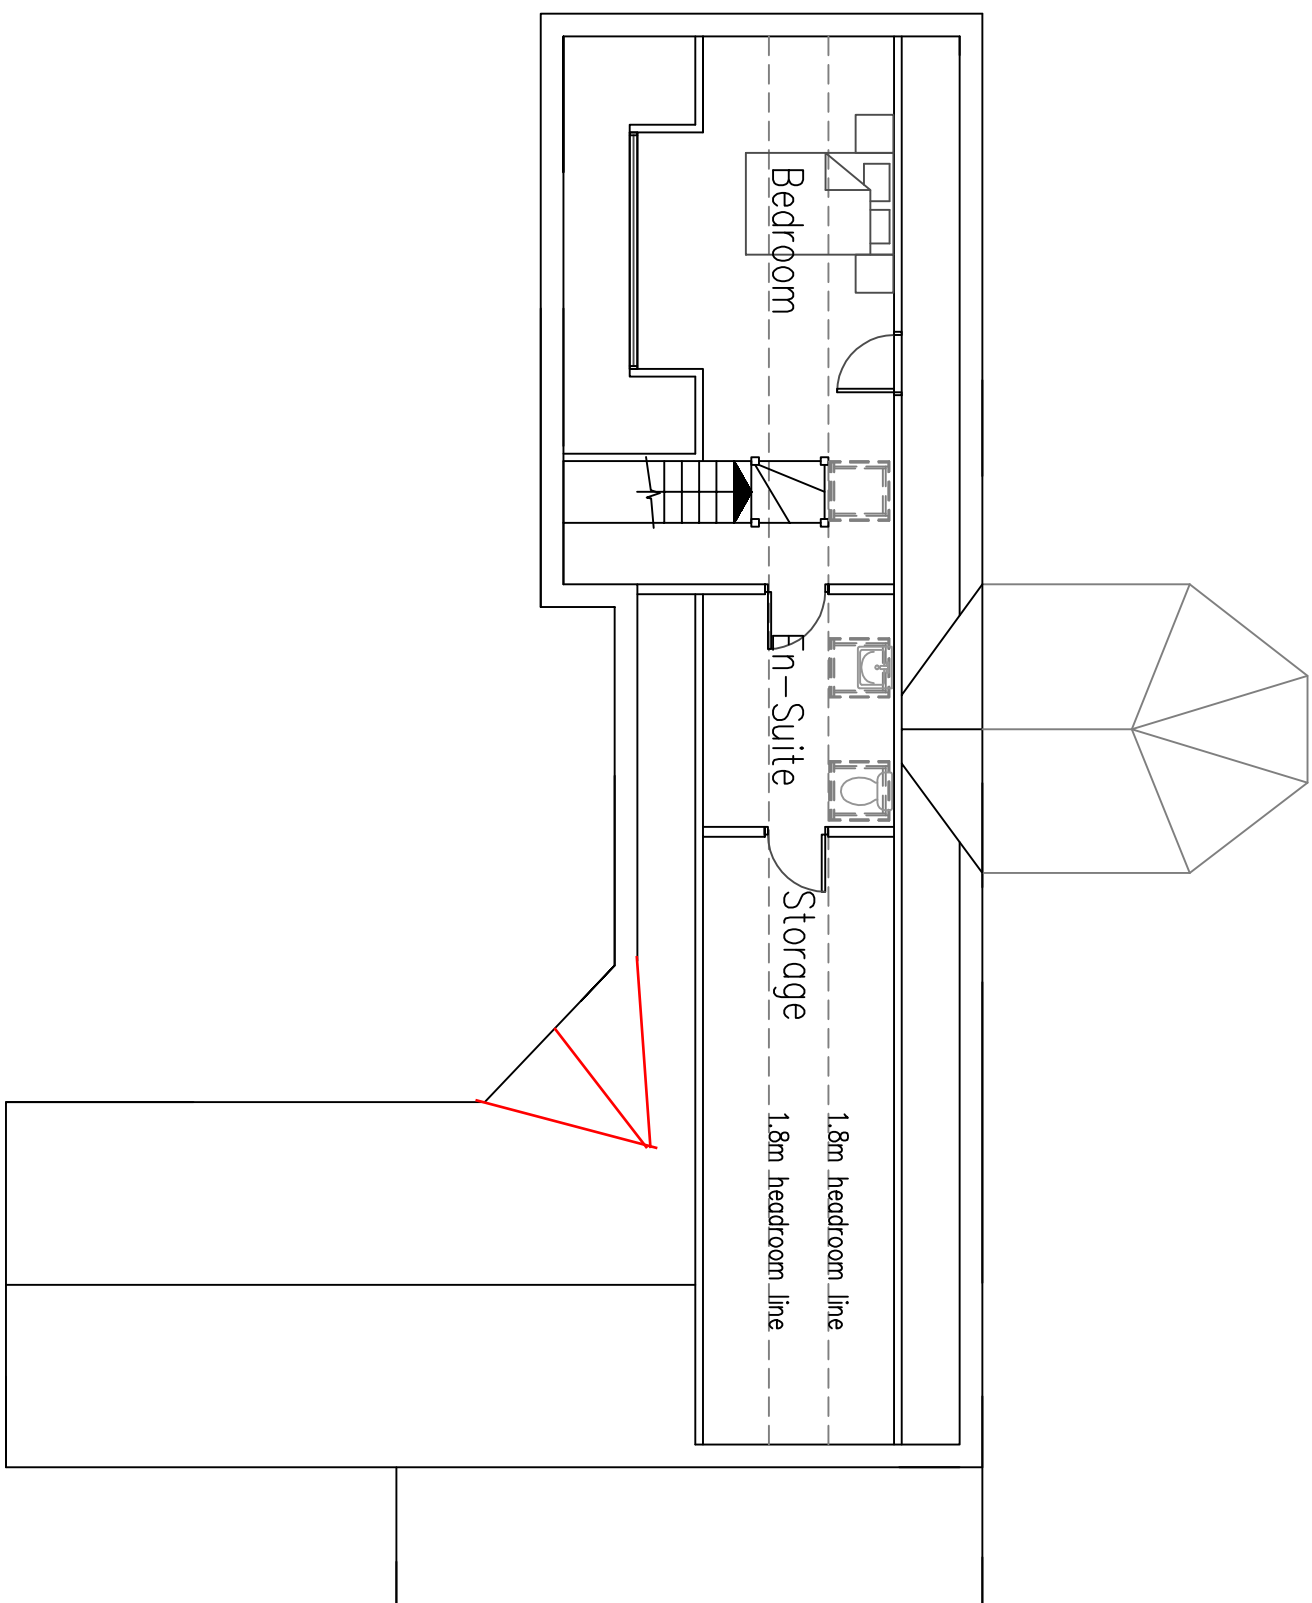 

2 First Floor Plan

 

DO NOT SCALE FROM THIS DRAWING EXCEPT FOR PLANNING
DRAWINGS TO BE USED IN CONJUNCTION WITH ALL OTHER
ARCHITECTS & STRUCTURAL ENGINEER'S CONTRACT
DRAWINGS & SPECIFICATIONS.
ANY DISCREPANCIES MUST BE BROUGHT TO THE
ATTENTION OF THE ARCHITECT IMMEDIATELY.
THE CONTRACTOR MUST VERIFY ALL DIMENSIONS BY SITE
MEASUREMENT BEFORE ORDERING MATERIALS OR
INSTALLING. MATERIALS AND PRODUCTS TO THOSE
NAMED WILL BE ACCEPTABLE IF PROVEN TO BE OF EQUAL
OR HIGHER PERFORMANCE AND NOT IN CONFLICT
WITH OTHER ELEMENTS.

Project:
Proposed
rear and front dormers
& Internal Alterations At:
378 Upper Shoreham Rd
Shoreham By Sea
West Sussex
BN43 5ND

Drawing title:
Plans & Elevations As Existing

Client:
Mr A Burt

© Copyright of:
Architectural & Planning Services
7 Emington Road
Shoreham By Sea
West Sussex
BN43 5ND

BJW
01273 441009
01858699101
bjwarchitectural.co.uk
website: bjwarchitectural.co.uk

Scale: 1:100 Paper size: A1

Date: 21.12.2020 Drawn: BJW

Dwg No. 01 Rev'n

Note: All dimensions to be checked on site.