


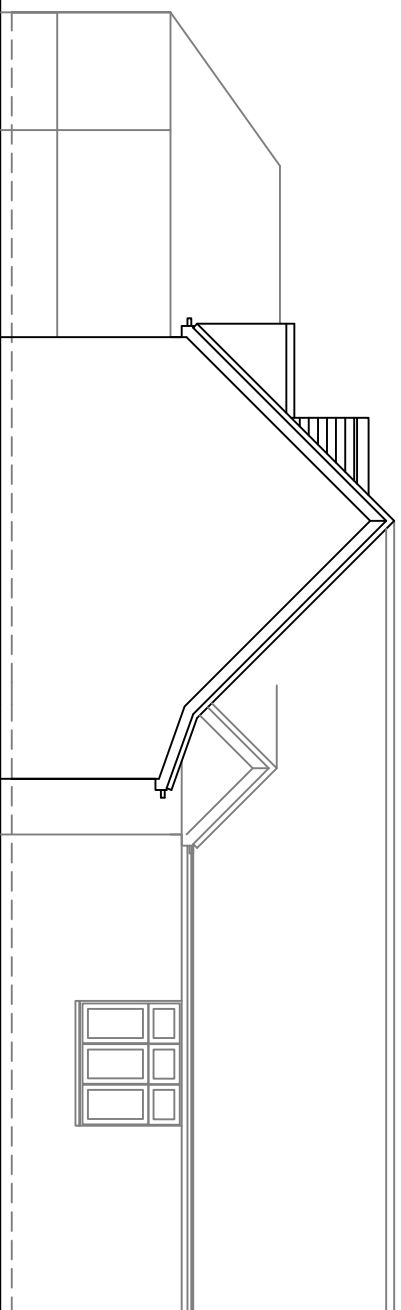
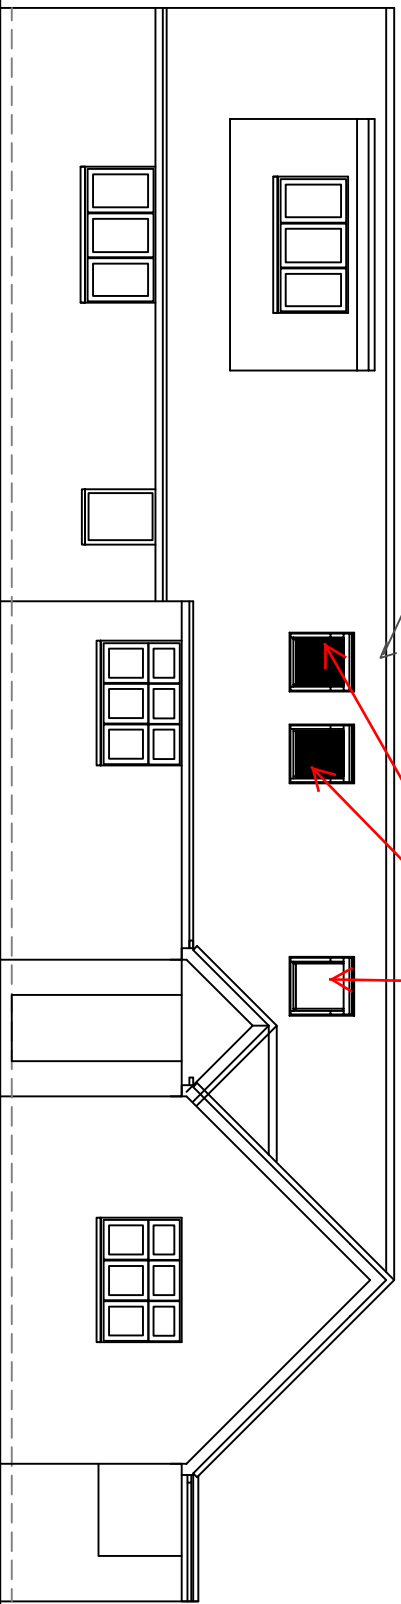


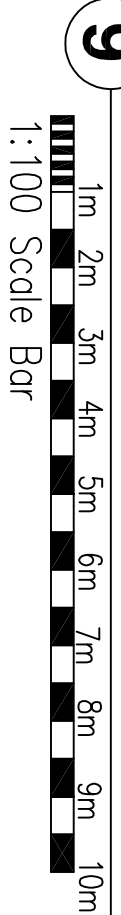



9 West facing (side) Elevation

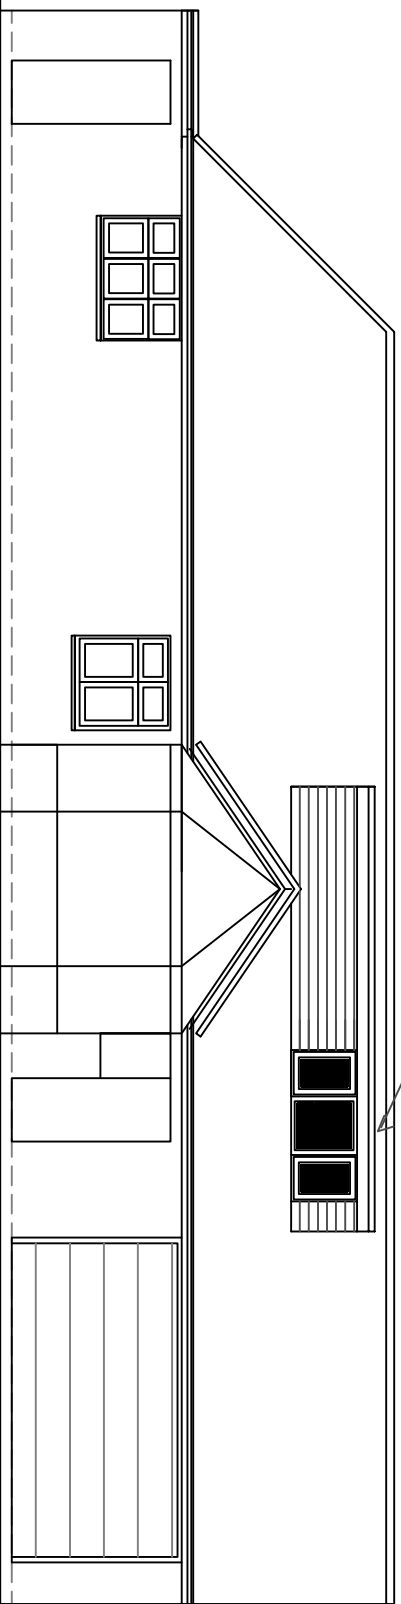



10 South facing front Elevation

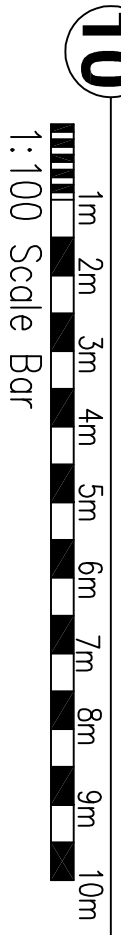



11 North facing rear Elevation

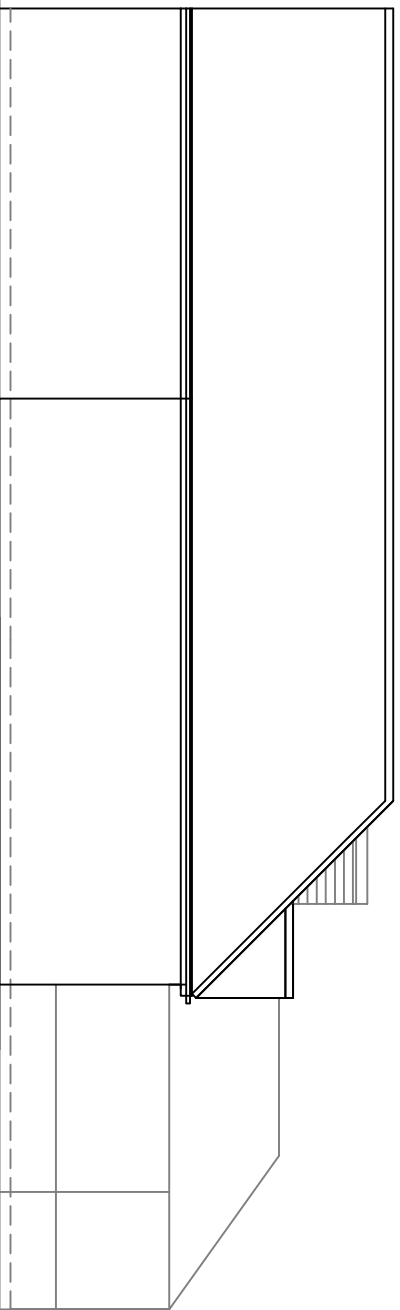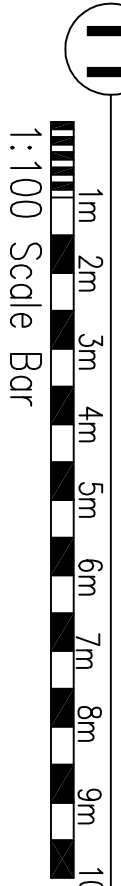


12 East facing side Elevation

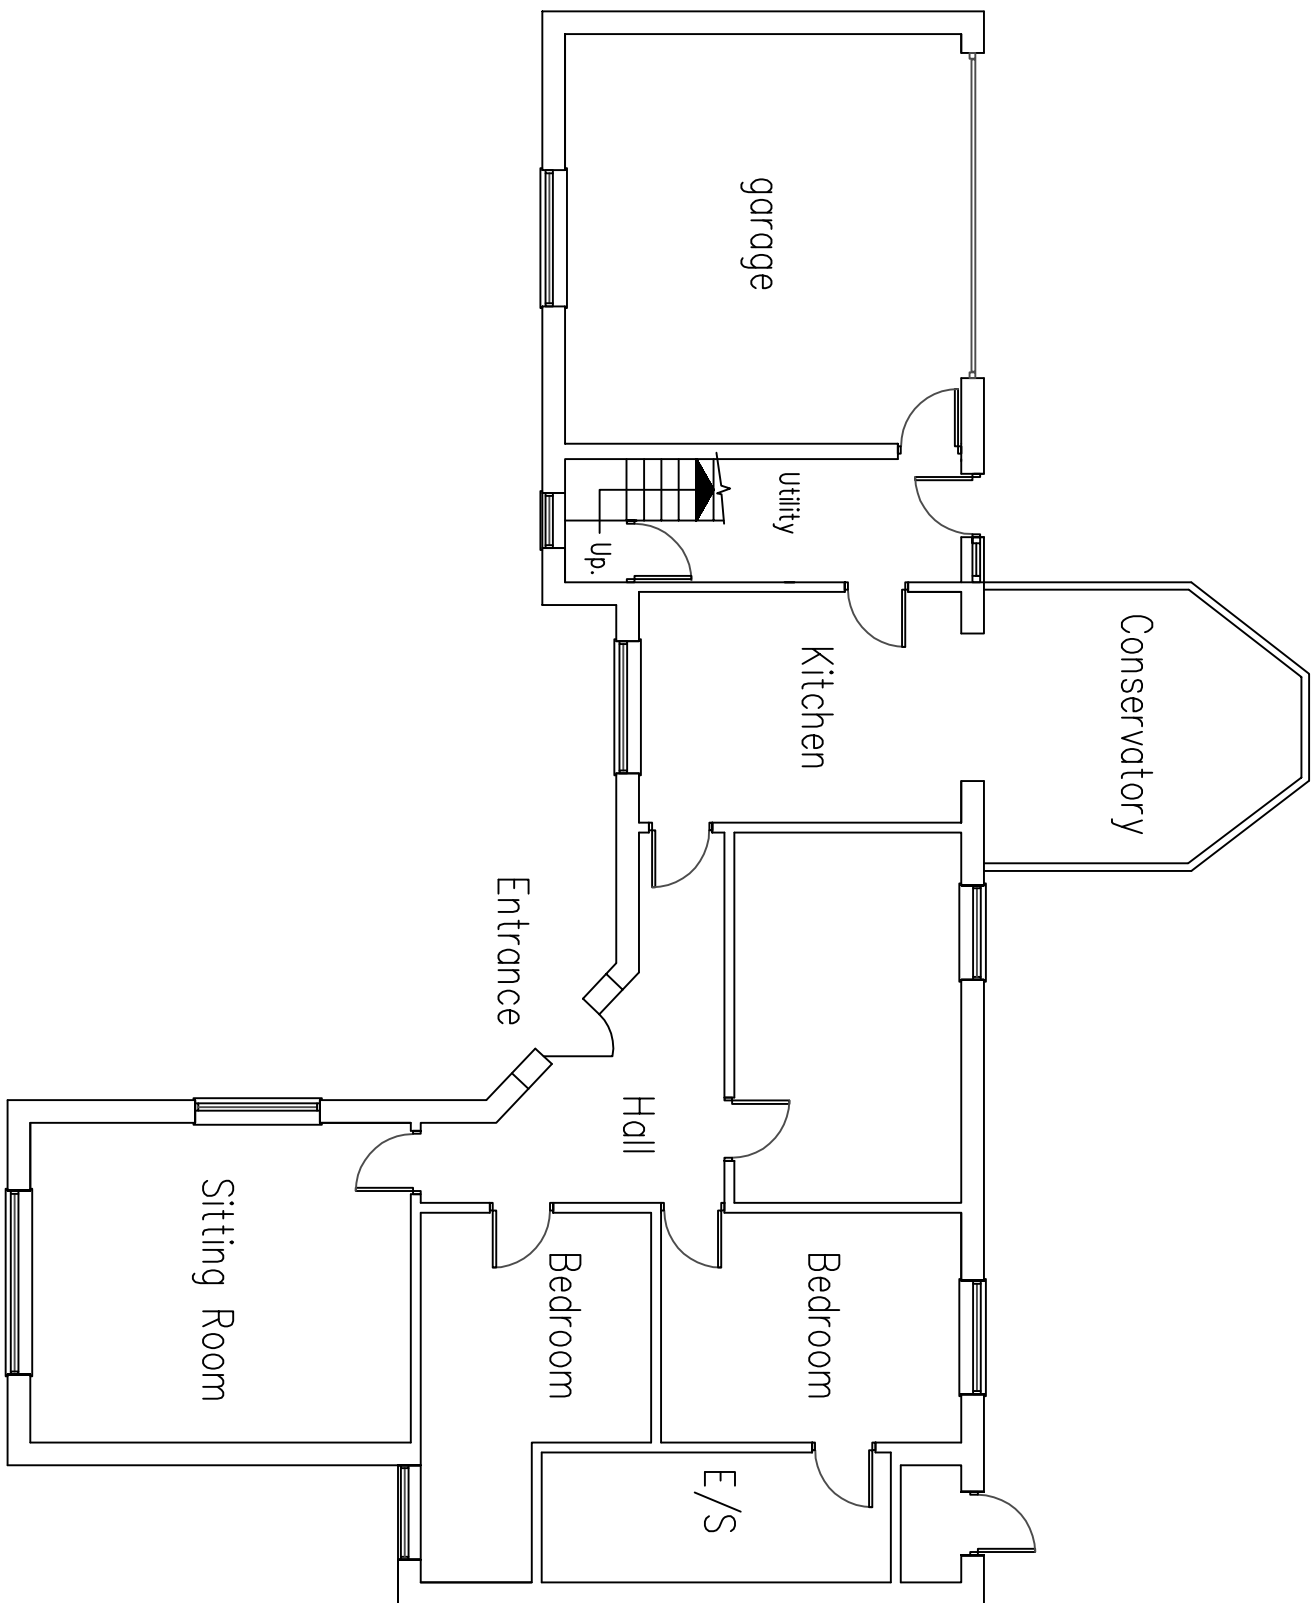 

7 Ground Floor Plan

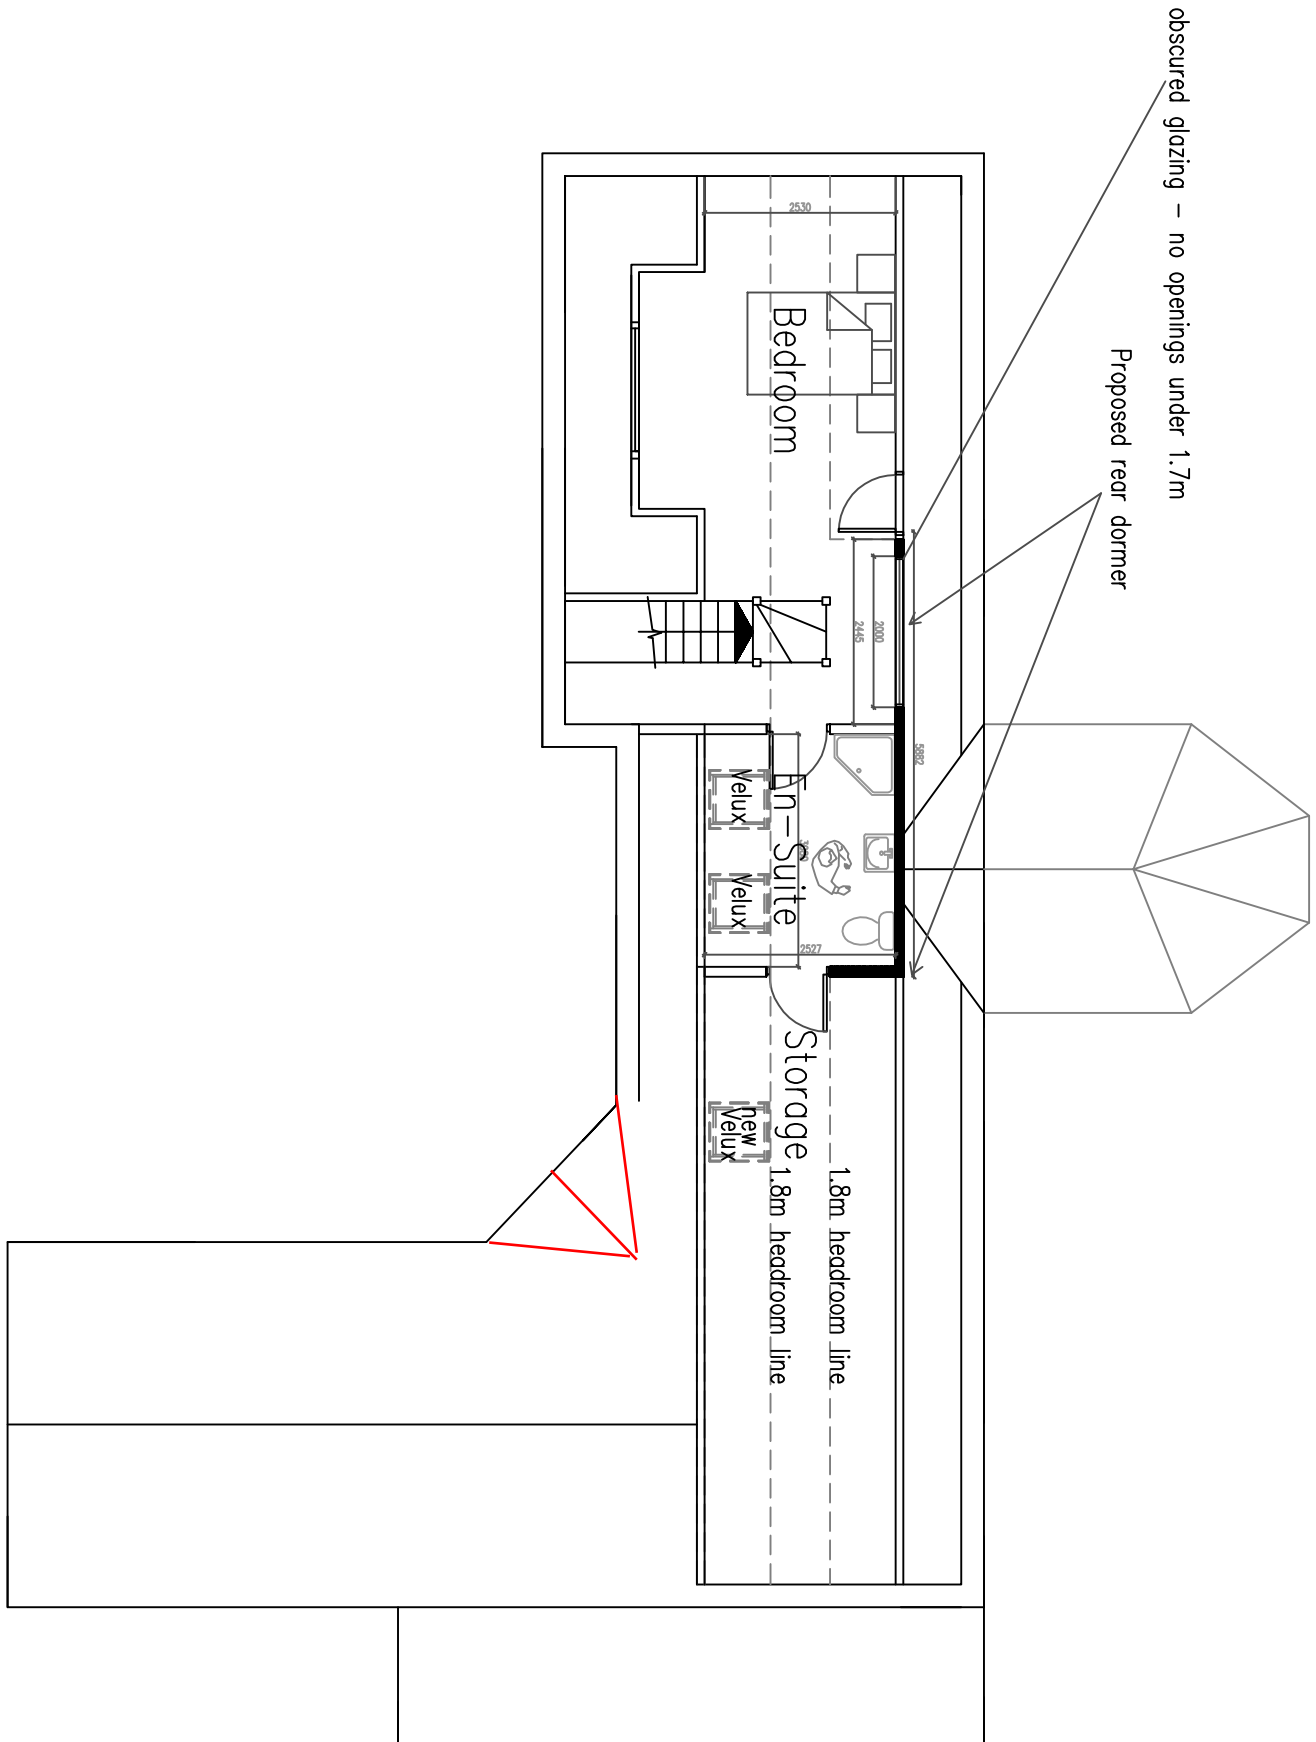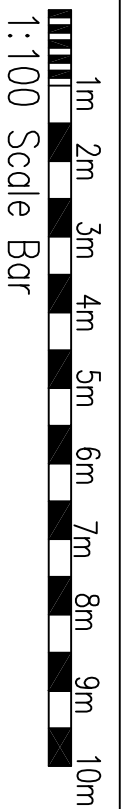

8 First Floor Plan

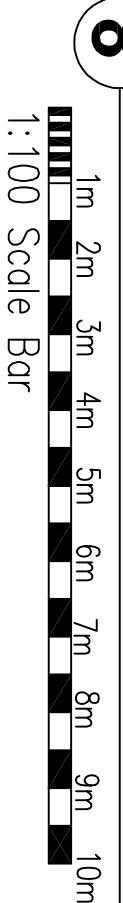


DO NOT SCALE FROM THIS DRAWING EXCEPT FOR PLANNING
DRAWINGS TO BE READ IN CONJUNCTION WITH ALL OTHER
DRAWINGS & SPECIFICATIONS.
ANY DISCREPANCIES MUST BE BROUGHT TO THE
ATTENTION OF THE ARCHITECT IMMEDIATELY.
THE CONTRACTOR MUST VERIFY ALL DIMENSIONS BY SITE
MEASUREMENT BEFORE ORDERING MATERIALS OR
SUBSTITUTE MATERIALS & PRODUCTS TO THOSE
NAMED WILL BE ACCEPTABLE IF PROVEN TO BE OF EQUAL
OR HIGHER PERFORMANCE AND NOT IN CONFLICT
WITH OTHER ELEMENTS.

Project:
Proposed
rear and front dormers
& Internal Alterations At:
378 Upper Shoreham Rd
Shoreham By Sea
West Sussex
BN43 5ND

Drawing Title:
Plans & Elevations As Proposed

Client:
Mr J Hollis

© Copyright of:
Architectural & Planning Services
7 Evingham Road
Shoreham By Sea
West Sussex
BN43 5ND
01273 441009
0782629910
email:bjw@bjwarchitectural.co.uk
website:bjwarchitectural.co.uk

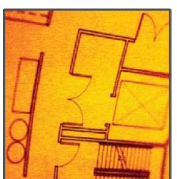

BJW

Scale: 1:100 Paper size A1

Date: 28.8.2026 Drawn: BJW

Dwg. No. 02 Rev'n

Note: All dimensions to be checked on site.