




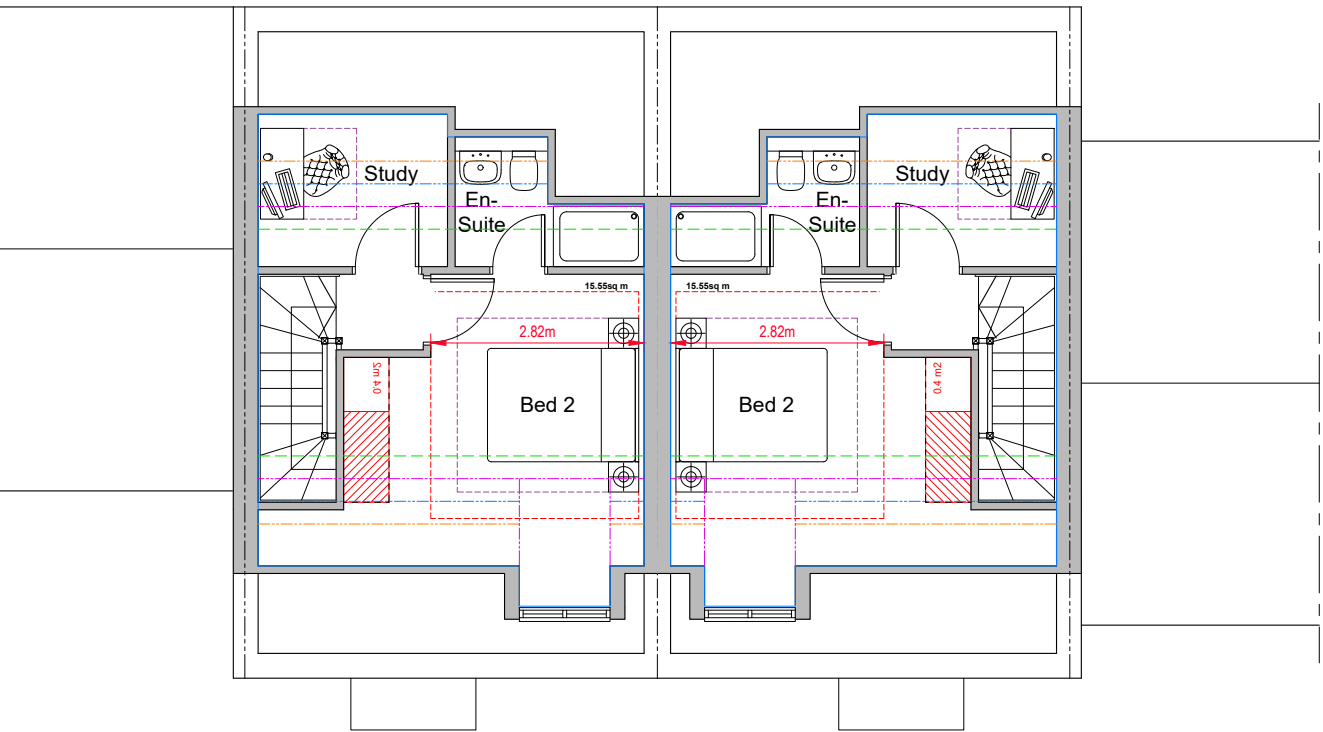

Second Floor Plan

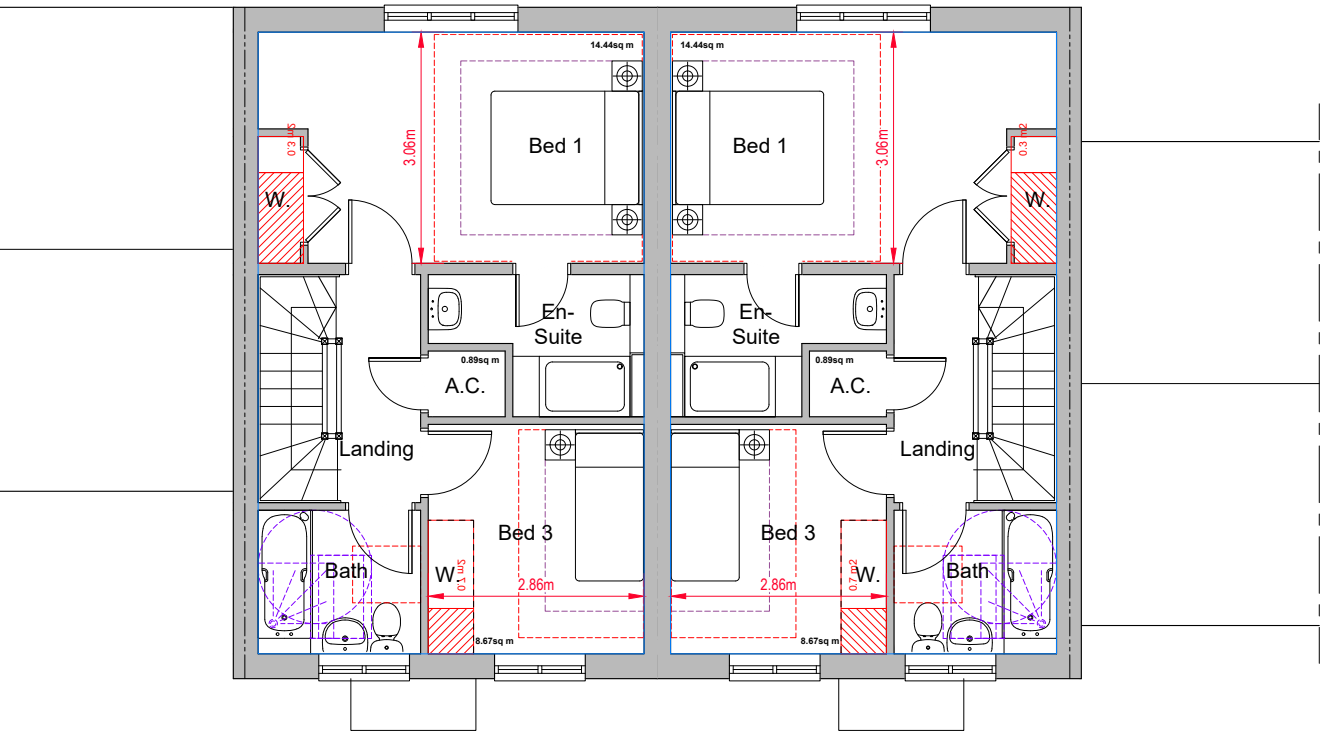


First Floor Plan

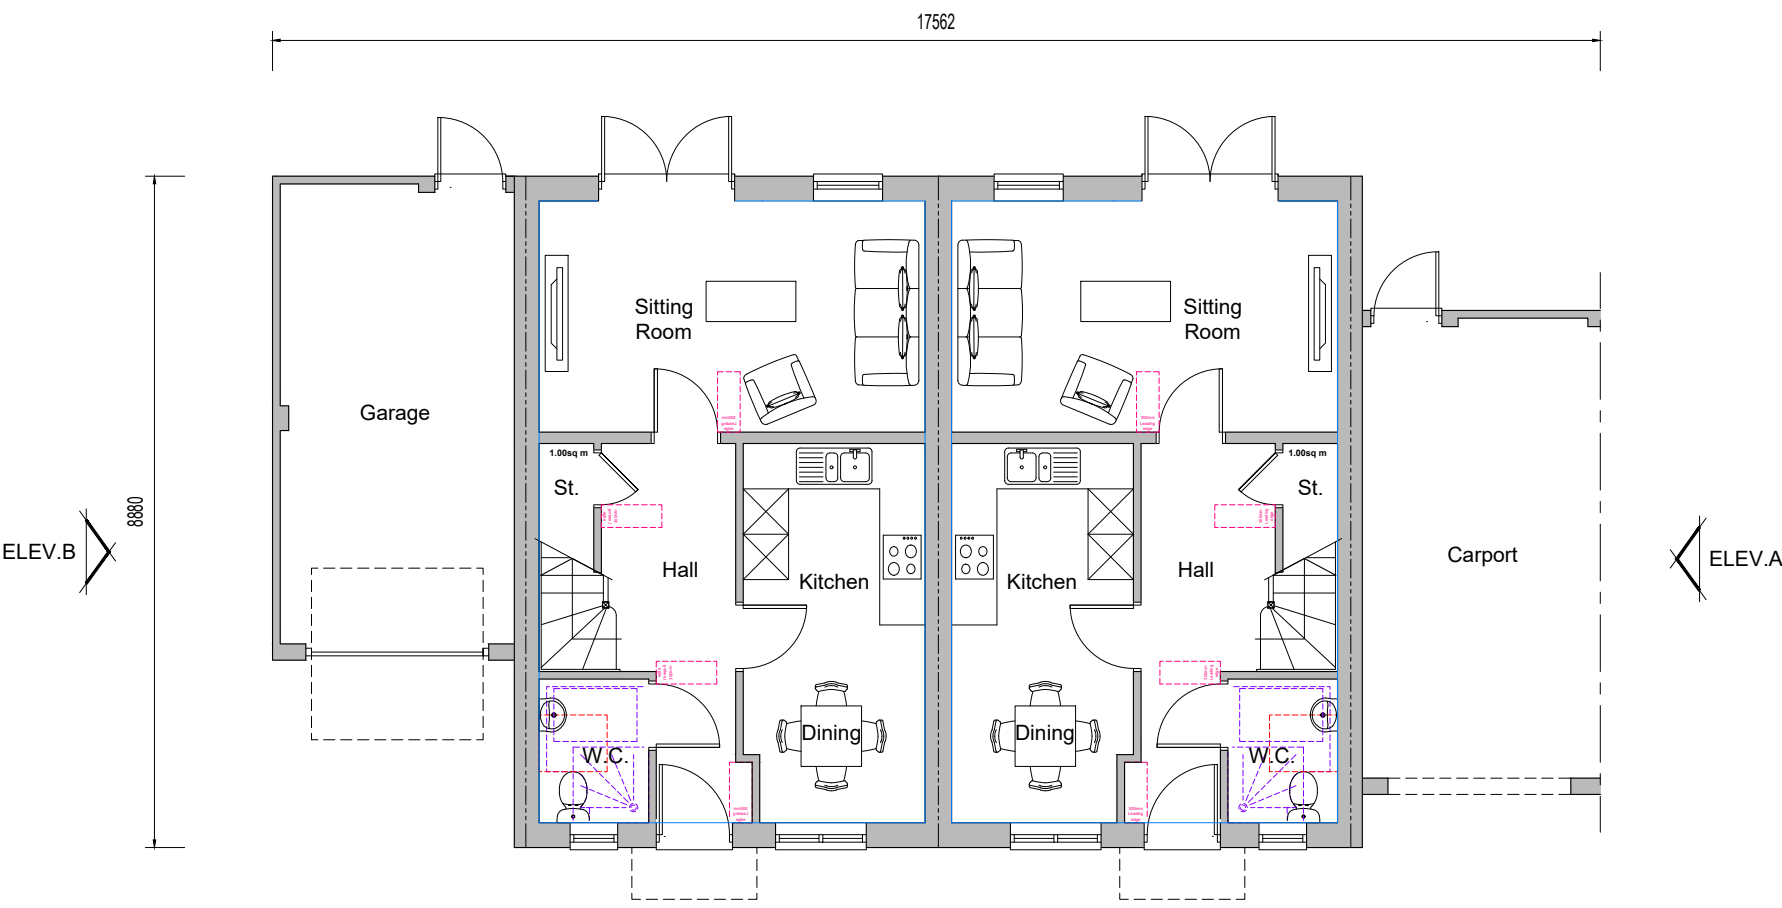

Ground Floor Plan
Plots 479-480




Front Elevation

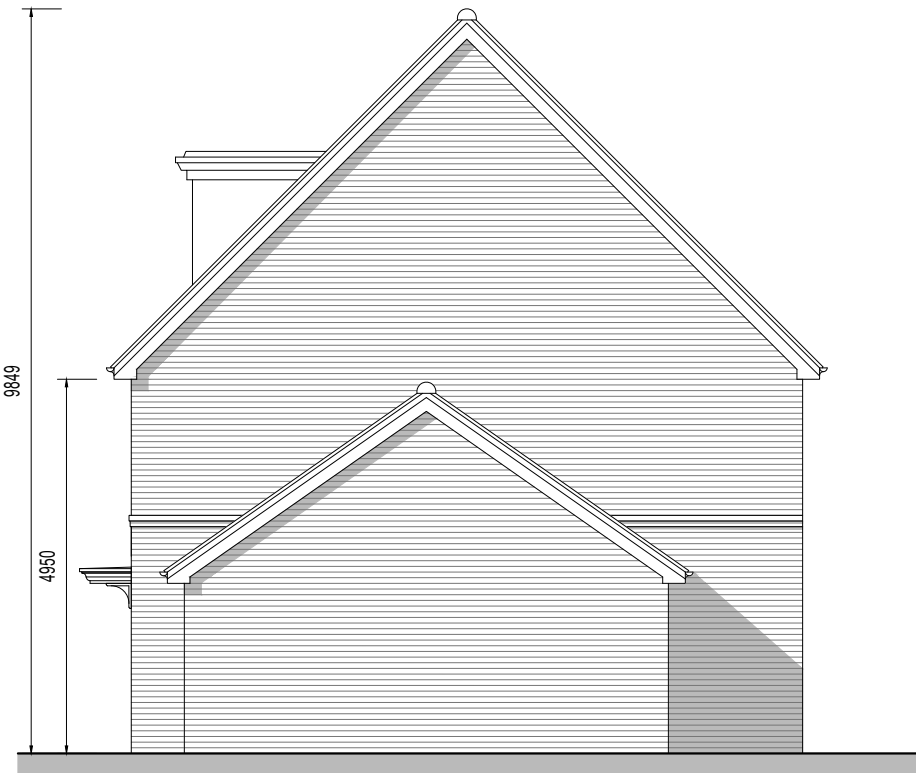


Side Elevation A



Rear Elevation

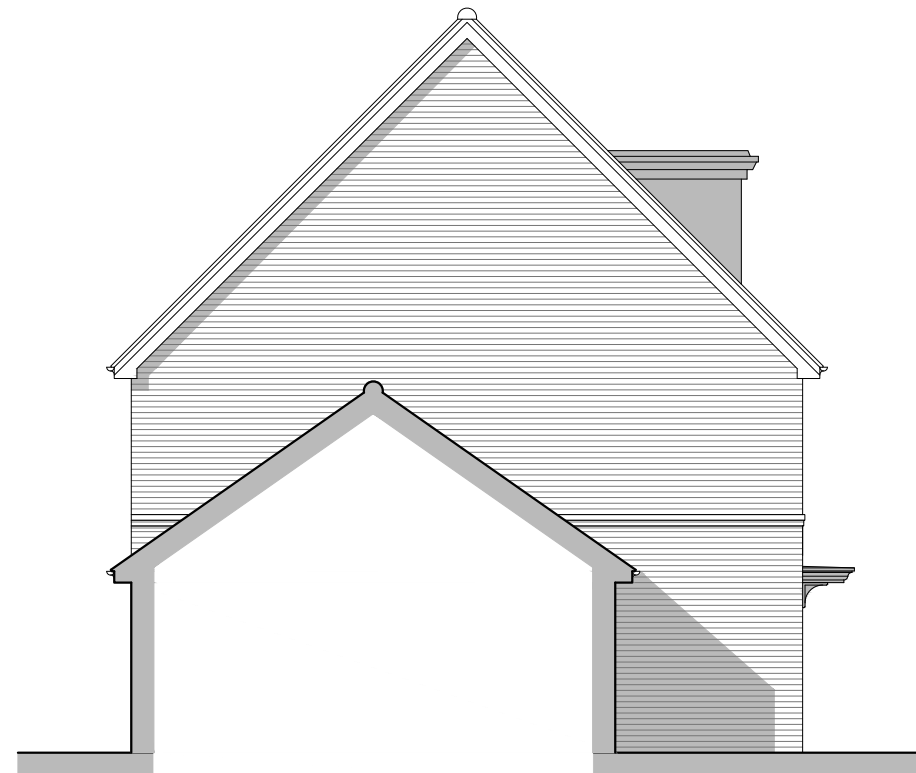

Side Elevation B

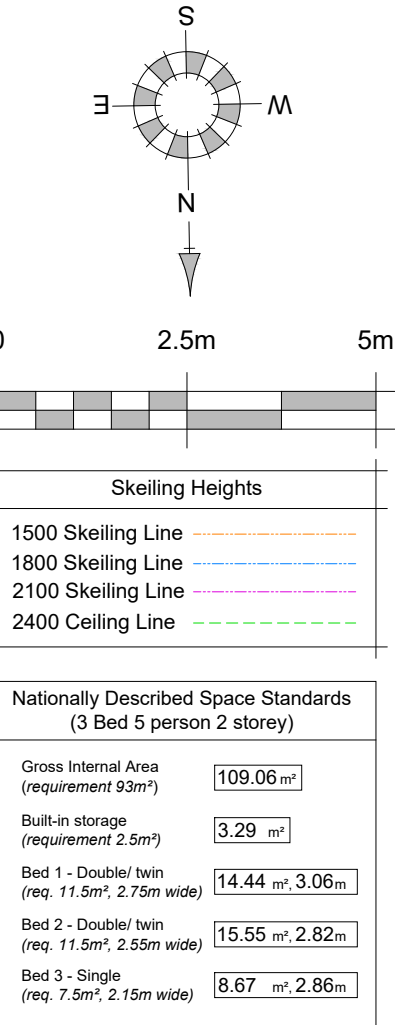

Planning

REV.	DATE	REVISIONS:	BY	REV.	DATE	REVISIONS:	BY	REV.	DATE	REVISIONS:	BY	STATUS:
A	10/04/26	Garden rooms omitted.	NL									

CLIENT:	Cala Homes	PROJECT:	Phase 2 New Monks Farm, Lancing
SCALE:	1:100 (A1 ORIGINAL)	DRAWING:	Plots 479-480 Proposed Plans & Elevation
DRAWN:	CT	21164	P169
DATE:	30.11.21		A

