



Nationally Described Space Standards (3 Bed 4 person 2 storey)	
Gross Internal Area (requirement 40m²)	100.16 m²
Built-in storage (requirement 2.5m³)	3.14 m³
Bed 1 - Double/ twin (req. 11.5m², 2.75m wide)	14.76 m² 3.11m
Bed 2 - Double/ twin (req. 11.5m², 2.55m wide)	10.37 m² 3.13m
Bed 3 - Single (req. 7.5m², 2.15m wide)	7.50 m² 2.40m

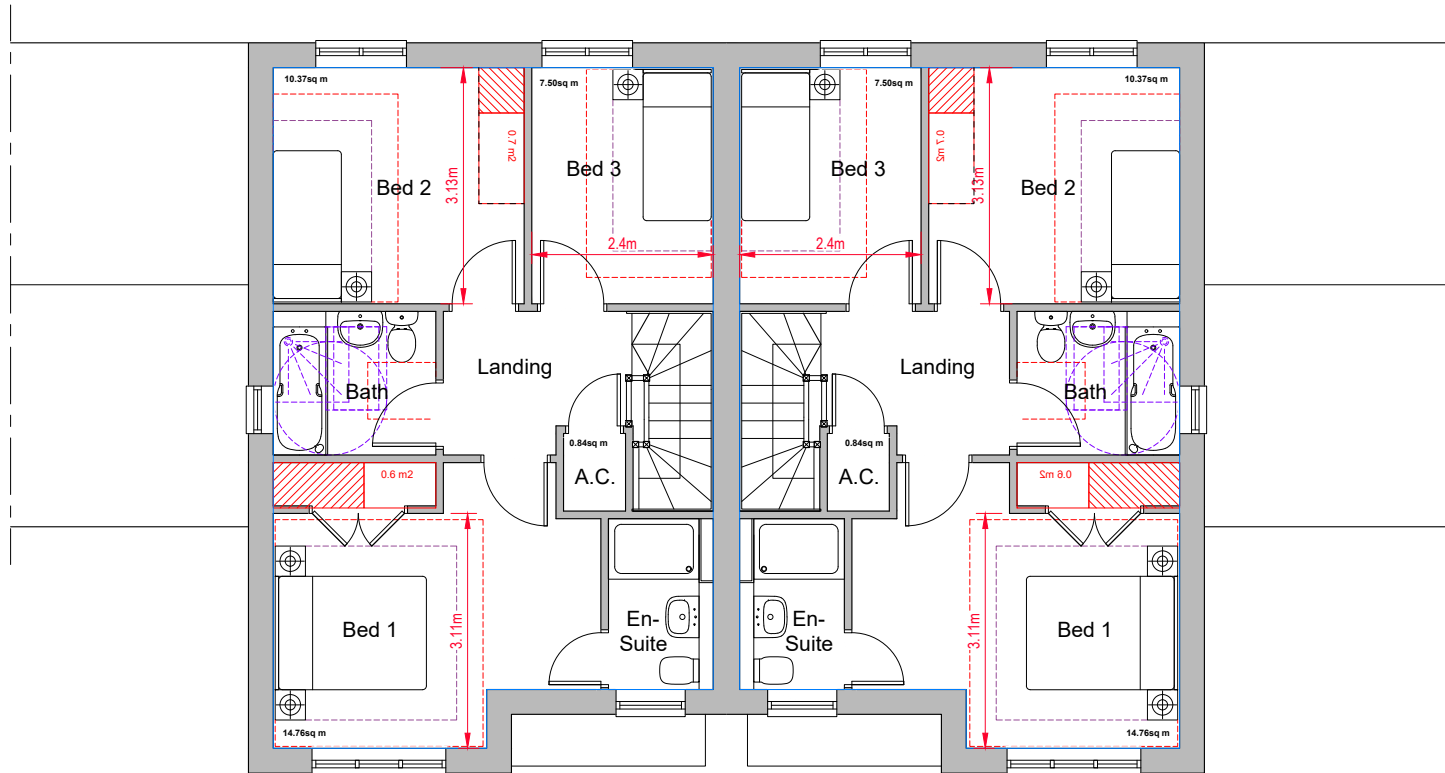


First Floor Plan



Front Elevation

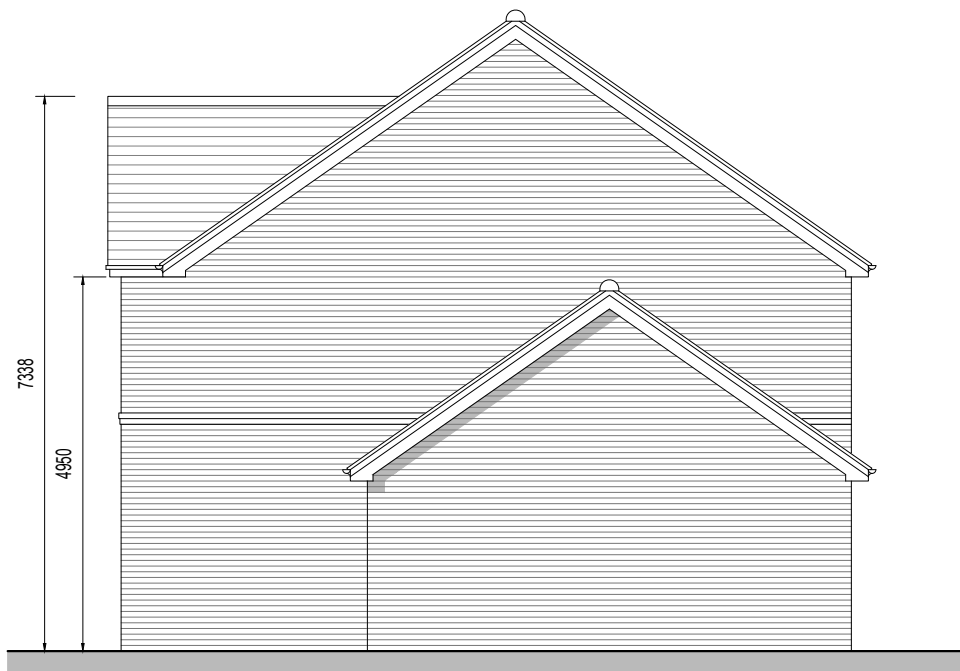


Side Elevation A

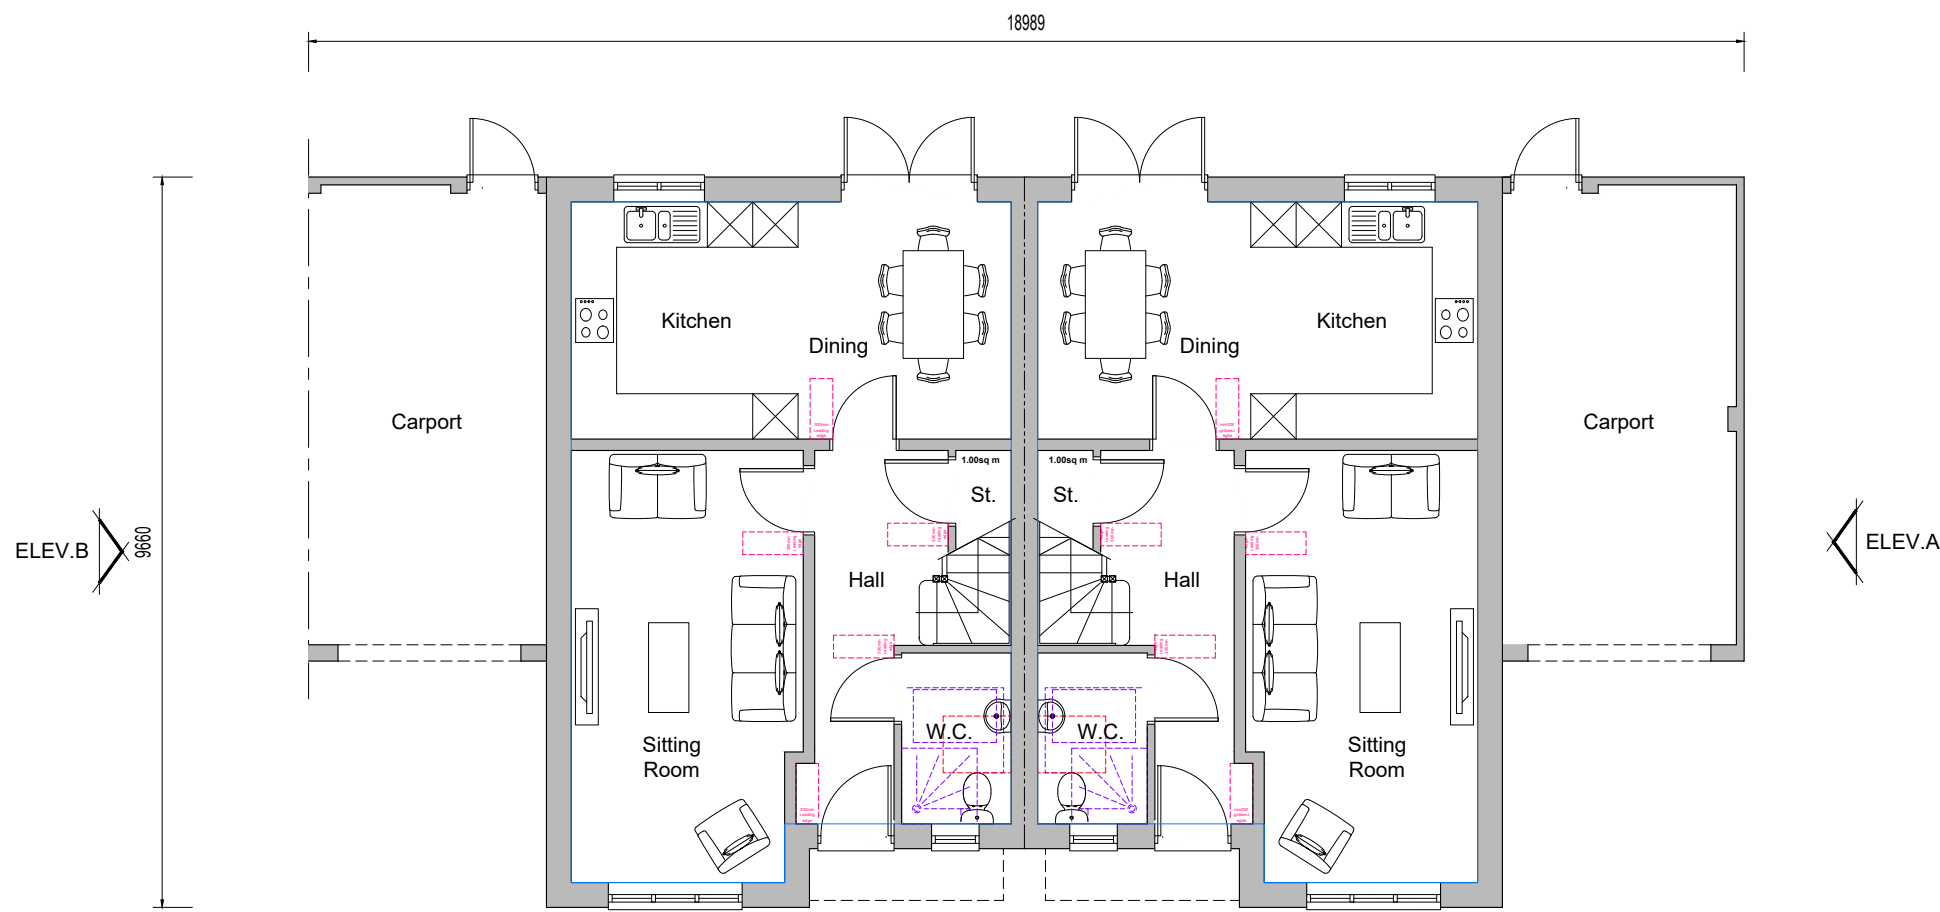

Ground Floor Plan



Rear Elevation

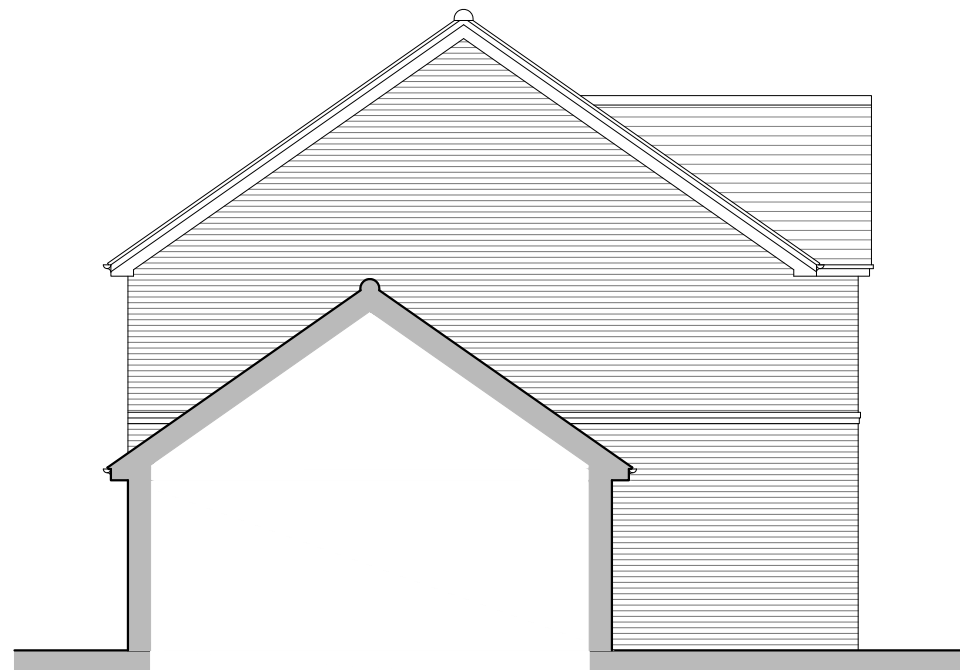

Side Elevation B

REV.	DATE	REVISIONS:	BY	REV.	DATE	REVISIONS:	BY	REV.	DATE	REVISIONS:	BY	STATUS:

Planning

CLIENT:	Cala Homes	PROJECT:	Phase 2 New Monks Farm, Lancing
SCALE:	1:100 (A1 ORIGINAL)	DRAWING:	Plots 519-520 Proposed Plans & Elevation
DRAWN:	CT	21164	P211
DATE:	30.11.21		—



architecture planning masterplanning

Broadmeade House, Farnham Business Park,
Weydon Lane, Farnham, Surrey GU9 8QT.
info@osparchitecture.com www.osparchitecture.com
Tel: 01252 287878