




First Floor Plan

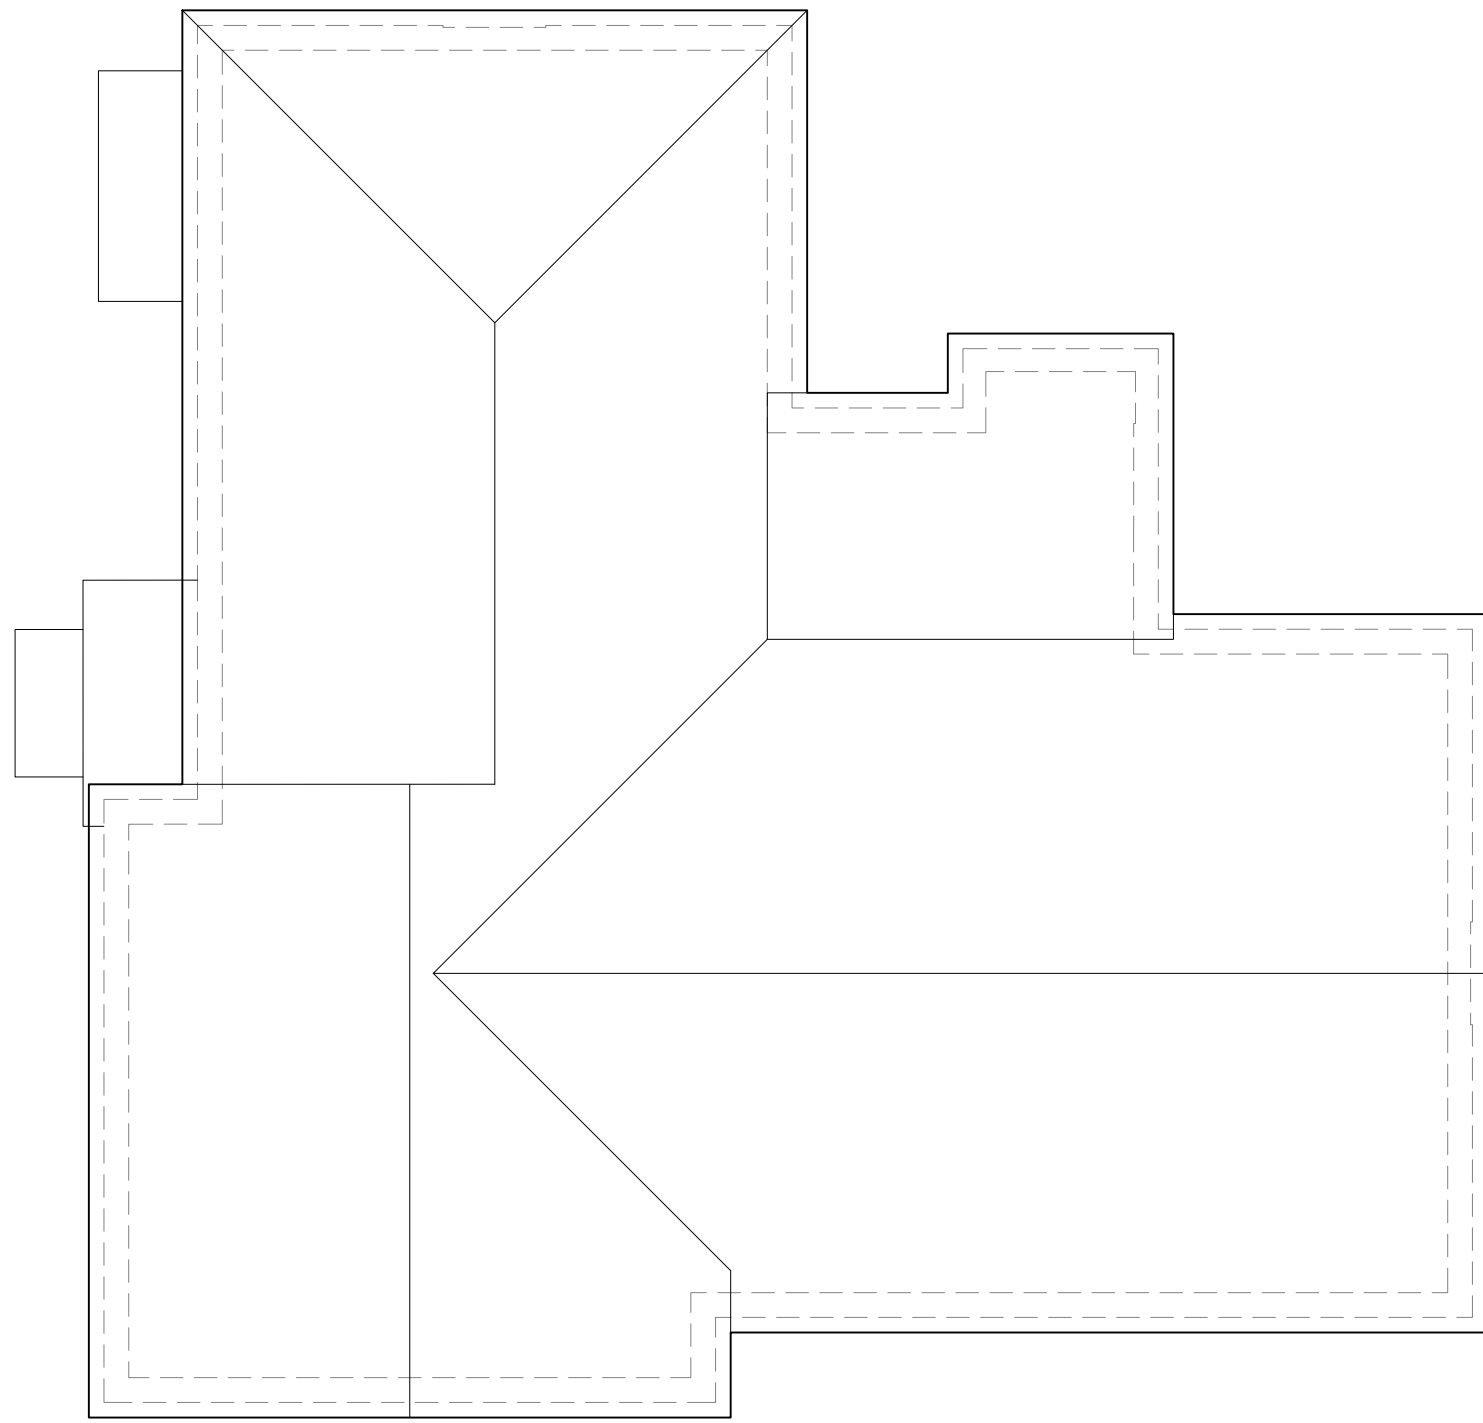


Roof Plan



Ground Floor Plan



Second Floor Plan

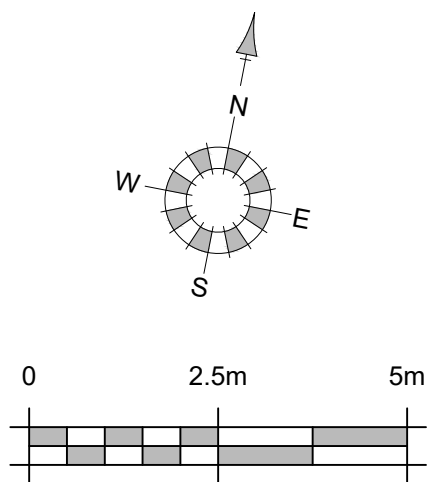

REV.	DATE	REVISIONS:	BY	REV.	DATE	REVISIONS:	BY	REV.	DATE	REVISIONS:	BY	STATUS:
A	31/08/22	Lift location and risers amended. East wing extended to accommodate 2 bed flats & bike and bike store added to ground floor. Roof plan added.	BH									
B	15/04/26	Floor plans adjusted to match working drawings.	BH									

Planning

CLIENT:	Cala Homes	PROJECT:	Phase 2 New Monks Farm, Lancing
SCALE:	1:100 (A1 ORIGINAL)	DRAWING:	Apartments - Block A Proposed Plans
DRAWN:	GRB	21164	P220
DATE:	30.11.21		B

