




Side Elevation (facing South)
Plots 258-283



Front Elevation (facing East)



Rear Elevation (facing West)

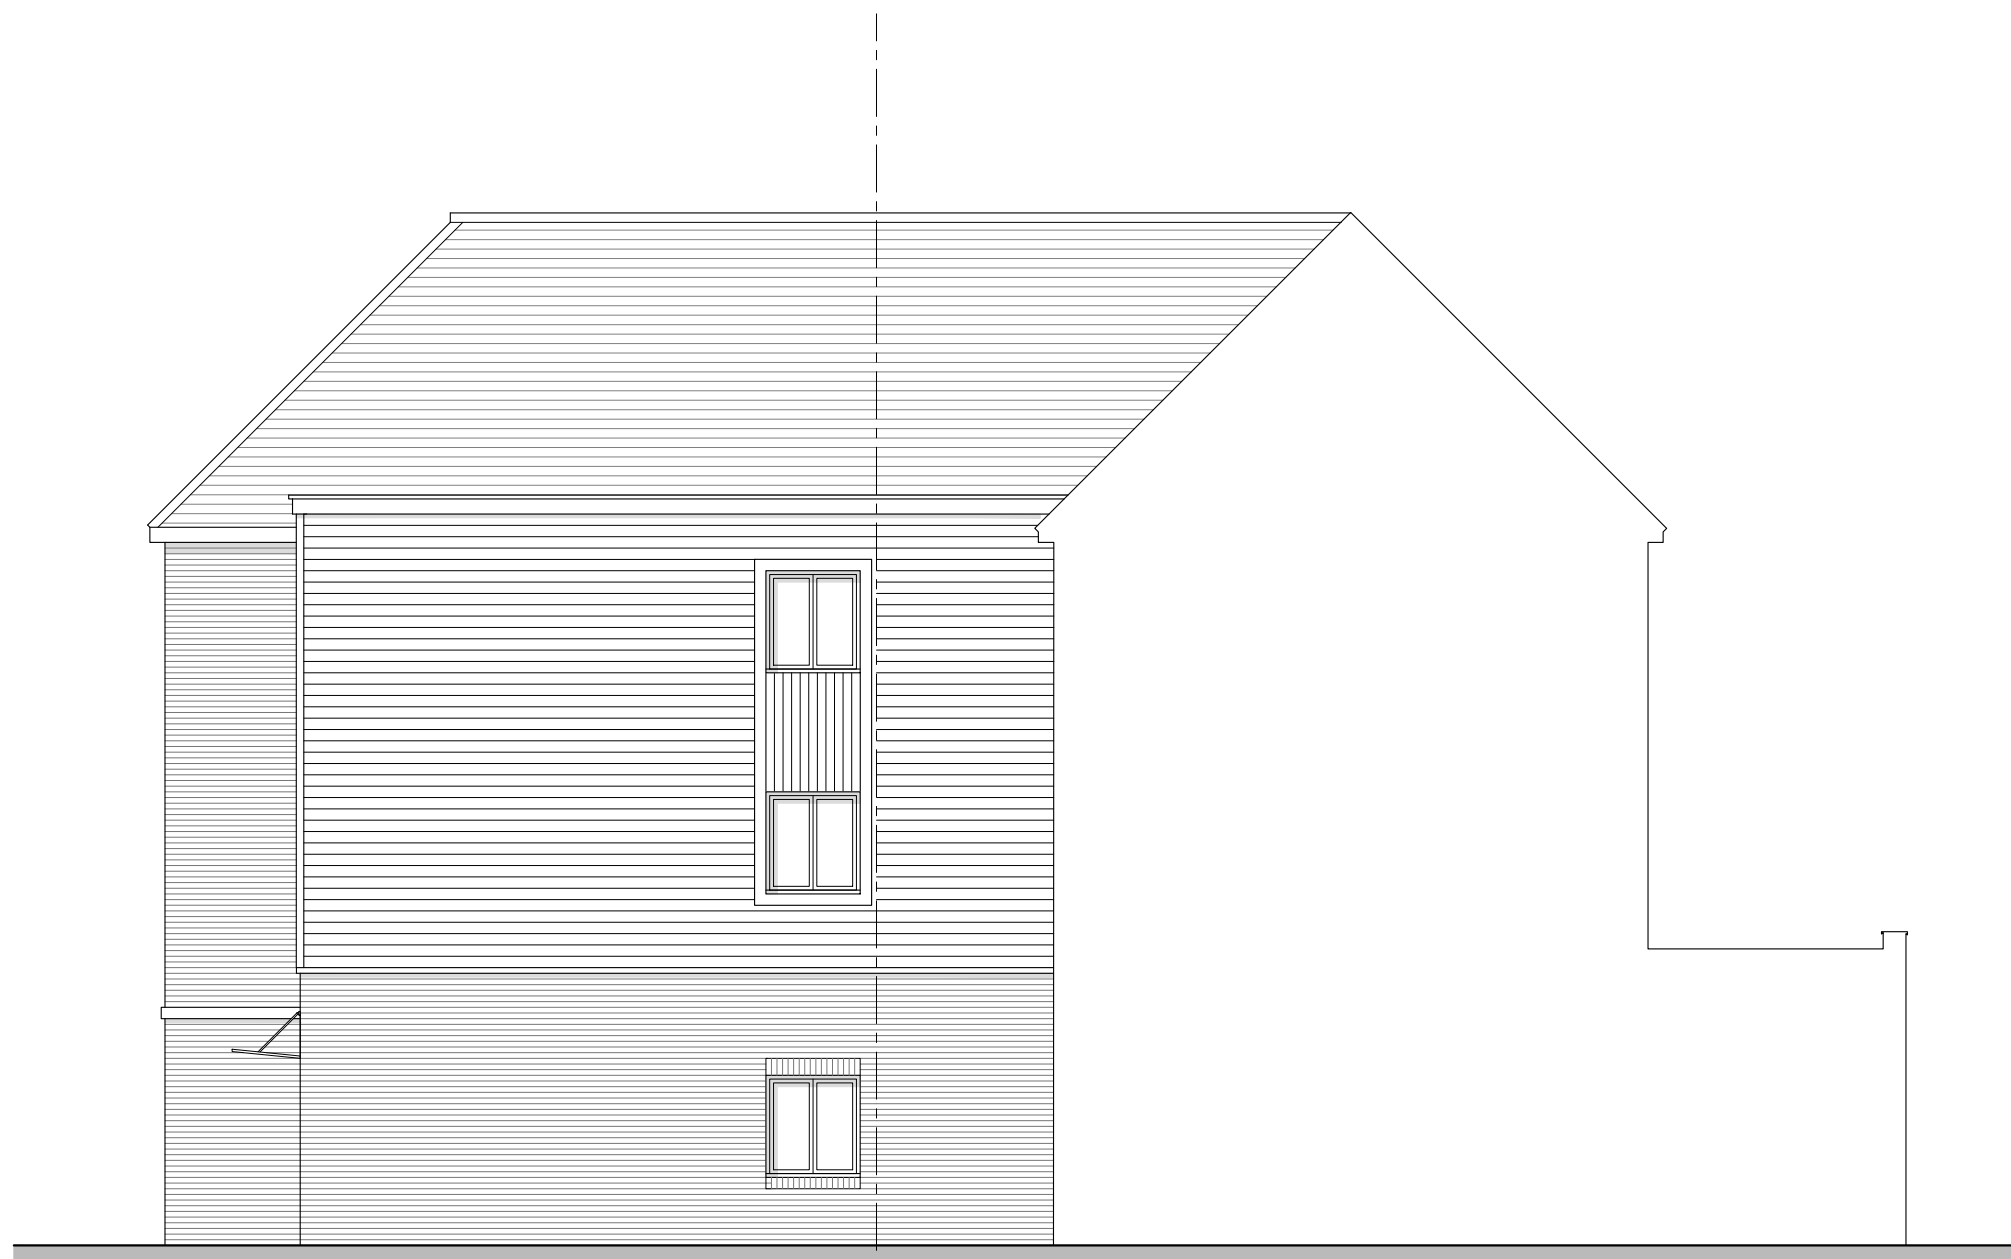

Rear Elevation (facing South)

REV.	DATE	REVISIONS:	BY	REV.	DATE	REVISIONS:	BY	REV.	DATE	REVISIONS:	BY	STATUS:
A	02/09/22	Flat block configuration amended in response to planners comments	A.Gh.									
B	15/04/26	Plots 258-283 redrawn to match working drawings	NCL									

Planning

© COPYRIGHT EXISTS ON THE DESIGNS AND INFORMATION SHOWN ON THIS DRAWING. This drawing may be scaled or cross referenced to the scale bar for planning application purposes only. Do not scale for any other purpose, use figured dimensions only. Subject to site survey and all necessary consents. All dimensions to be checked by user and any discrepancies, errors or omissions to be reported to the Architect before work commences. This drawing is to be read in conjunction with all other relevant materials. OS Licence No. 100007327

CLIENT:	Cala Homes	PROJECT:	Phase 2 New Monks Farm, Lancing
SCALE:	1:100 (A1 ORIGINAL)	DRAWING:	Apartments - Block B Proposed Elevations (Sheet 1 of 2)
DRAWN:	GRB	21164	P225
DATE:	30.11.21		B


architecture planning masterplanning

Broadmede House, Farnham Business Park,
Weydon Lane, Farnham, Surrey GU9 8QT.
info@osparchitecture.com www.osparchitecture.com
Tel: 01252 267878

©2009 OSP Ltd. All Rights Reserved. OSP is a registered trademark of OSP Ltd.