


Skelling Heights	
1500 Skelling Line	-----
1800 Skelling Line	-----
2100 Skelling Line	-----
2400 Ceiling Line	-----

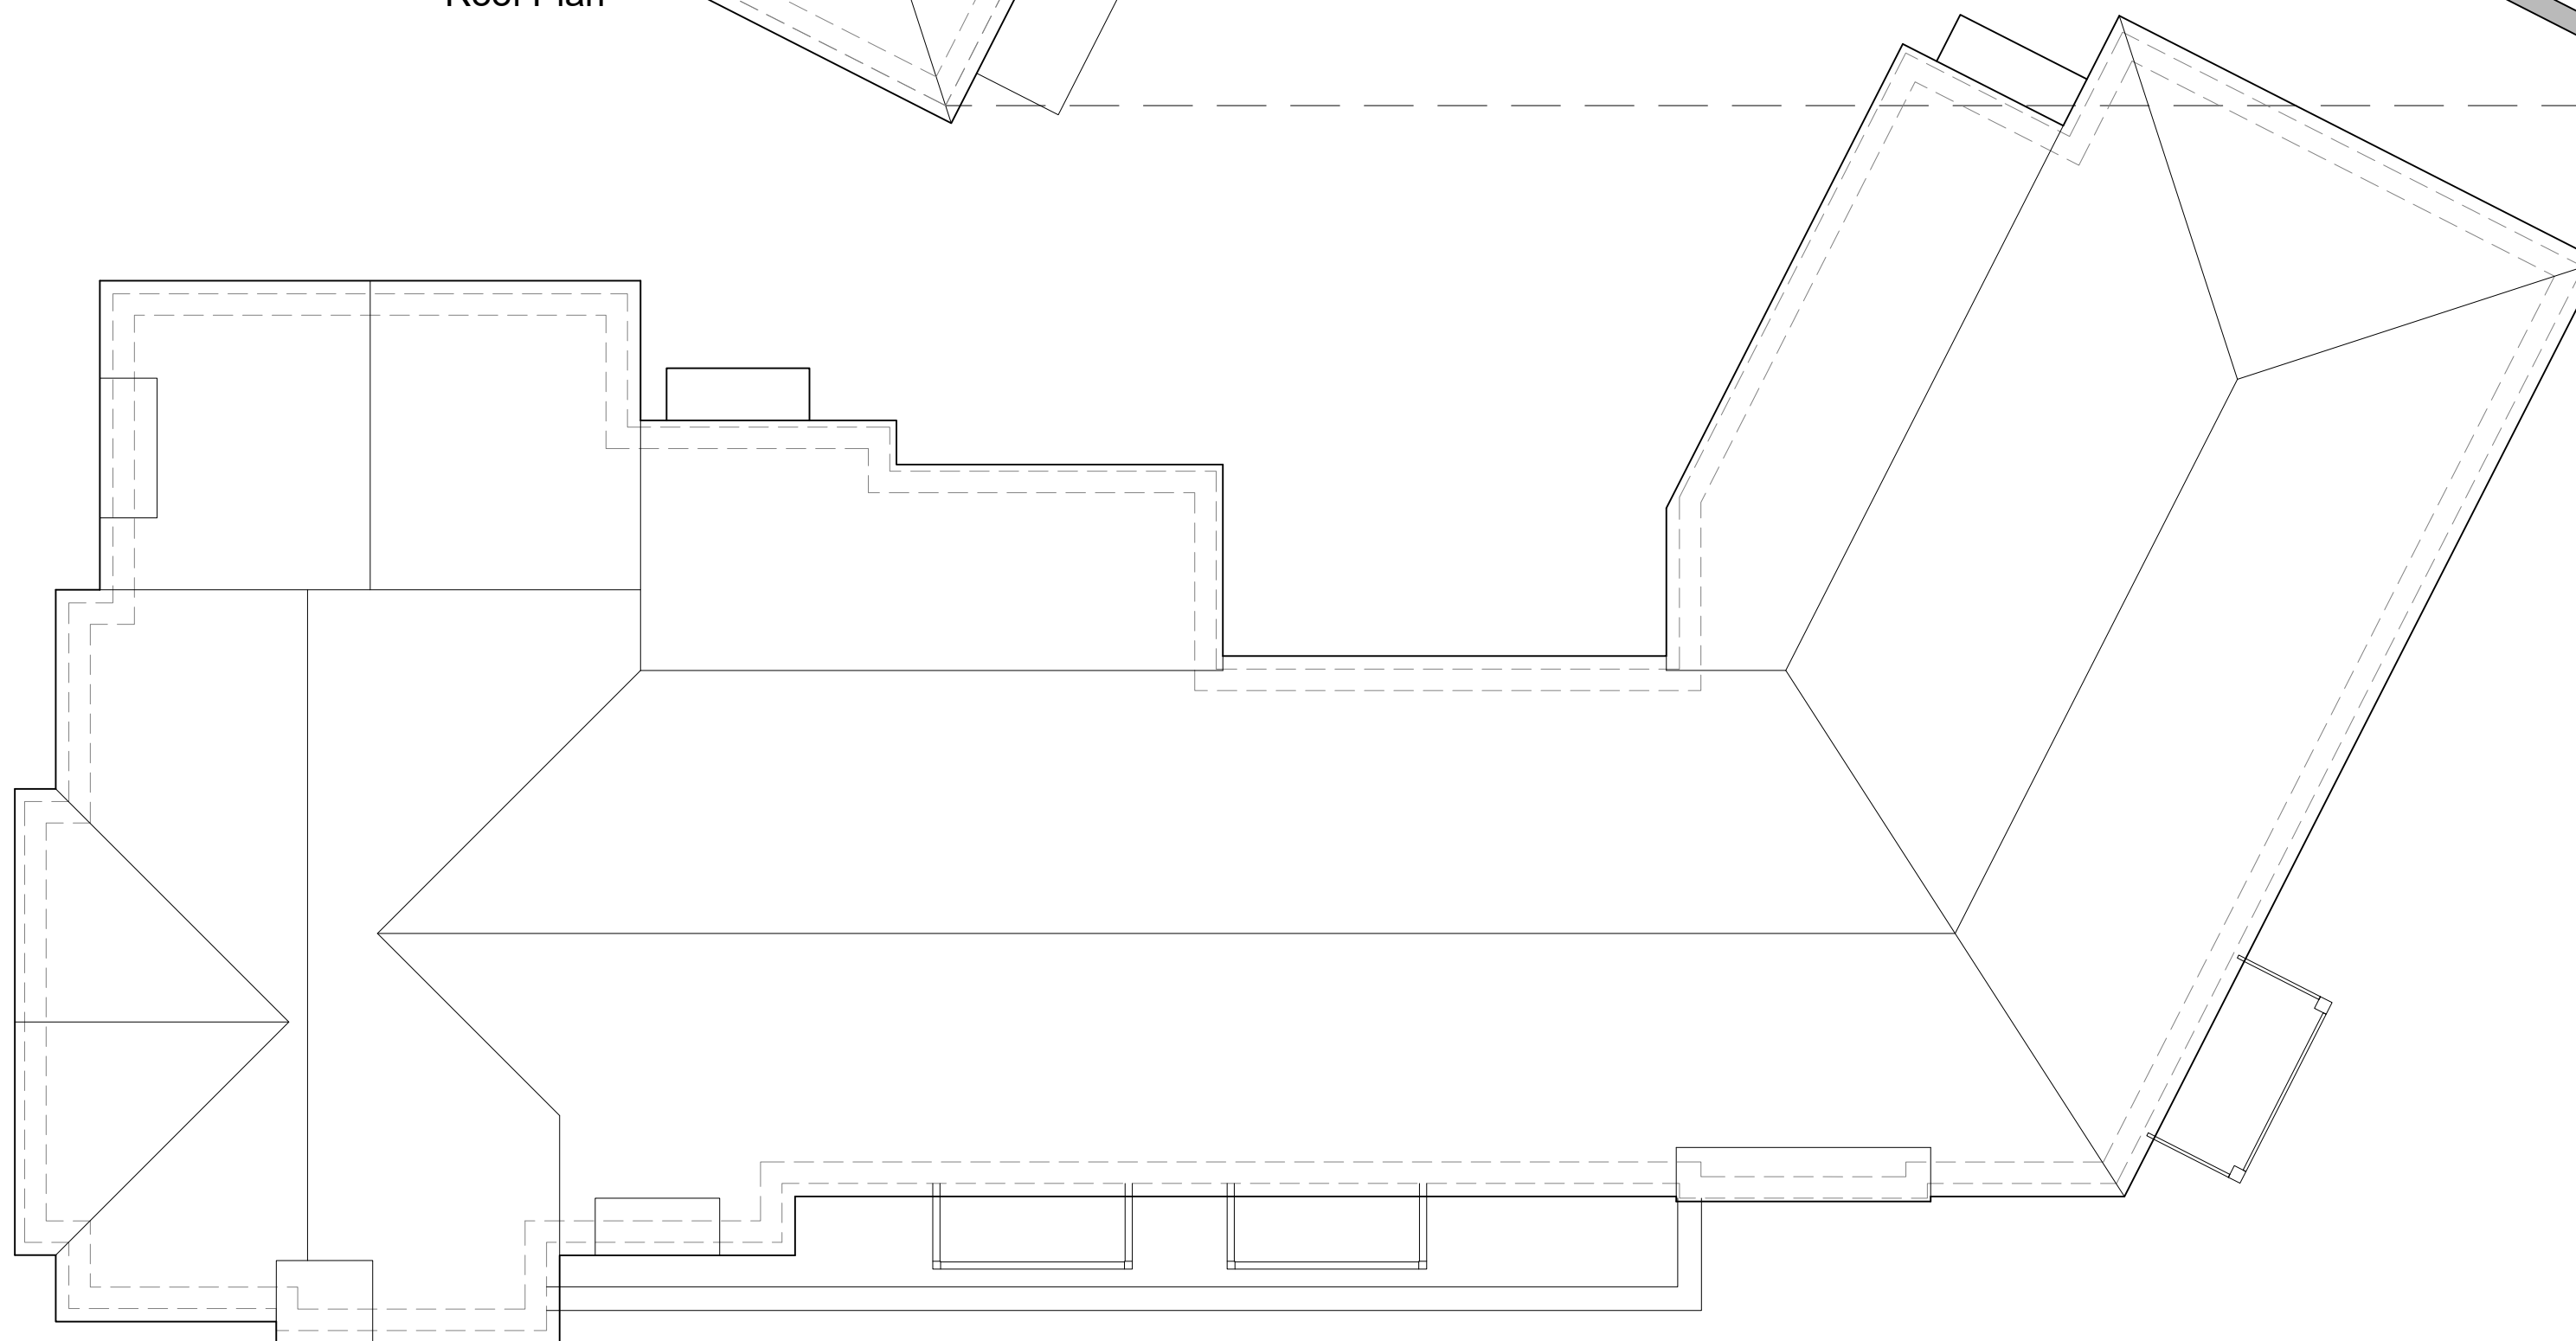

Roof Plan



Third Floor Plan and Roof Plan
Plots 258-283

REV.	DATE	REVISIONS:	BY	REV.	DATE	REVISIONS:	BY	STATUS:
B	15/04/26	Plots 258-283 redrawn to match working drawings	NCL					

Planning

CLIENT:	Cala Homes	PROJECT:	Phase 2 New Monks Farm, Lancing
SCALE:	1:100 (A1 ORIGINAL)	DRAWING:	Apartments - Block B Proposed Third Floor & Roof Plans
DRAWN:	A.Gh.	21164	P260
DATE:	07.09.22		B



architecture planning masterplanning

Broadmede House, Farnham Business Park,
Weydon Lane, Farnham, Surrey GU9 8QT.
info@osparchitecture.com www.osparchitecture.com
Tel: 01252 267878