


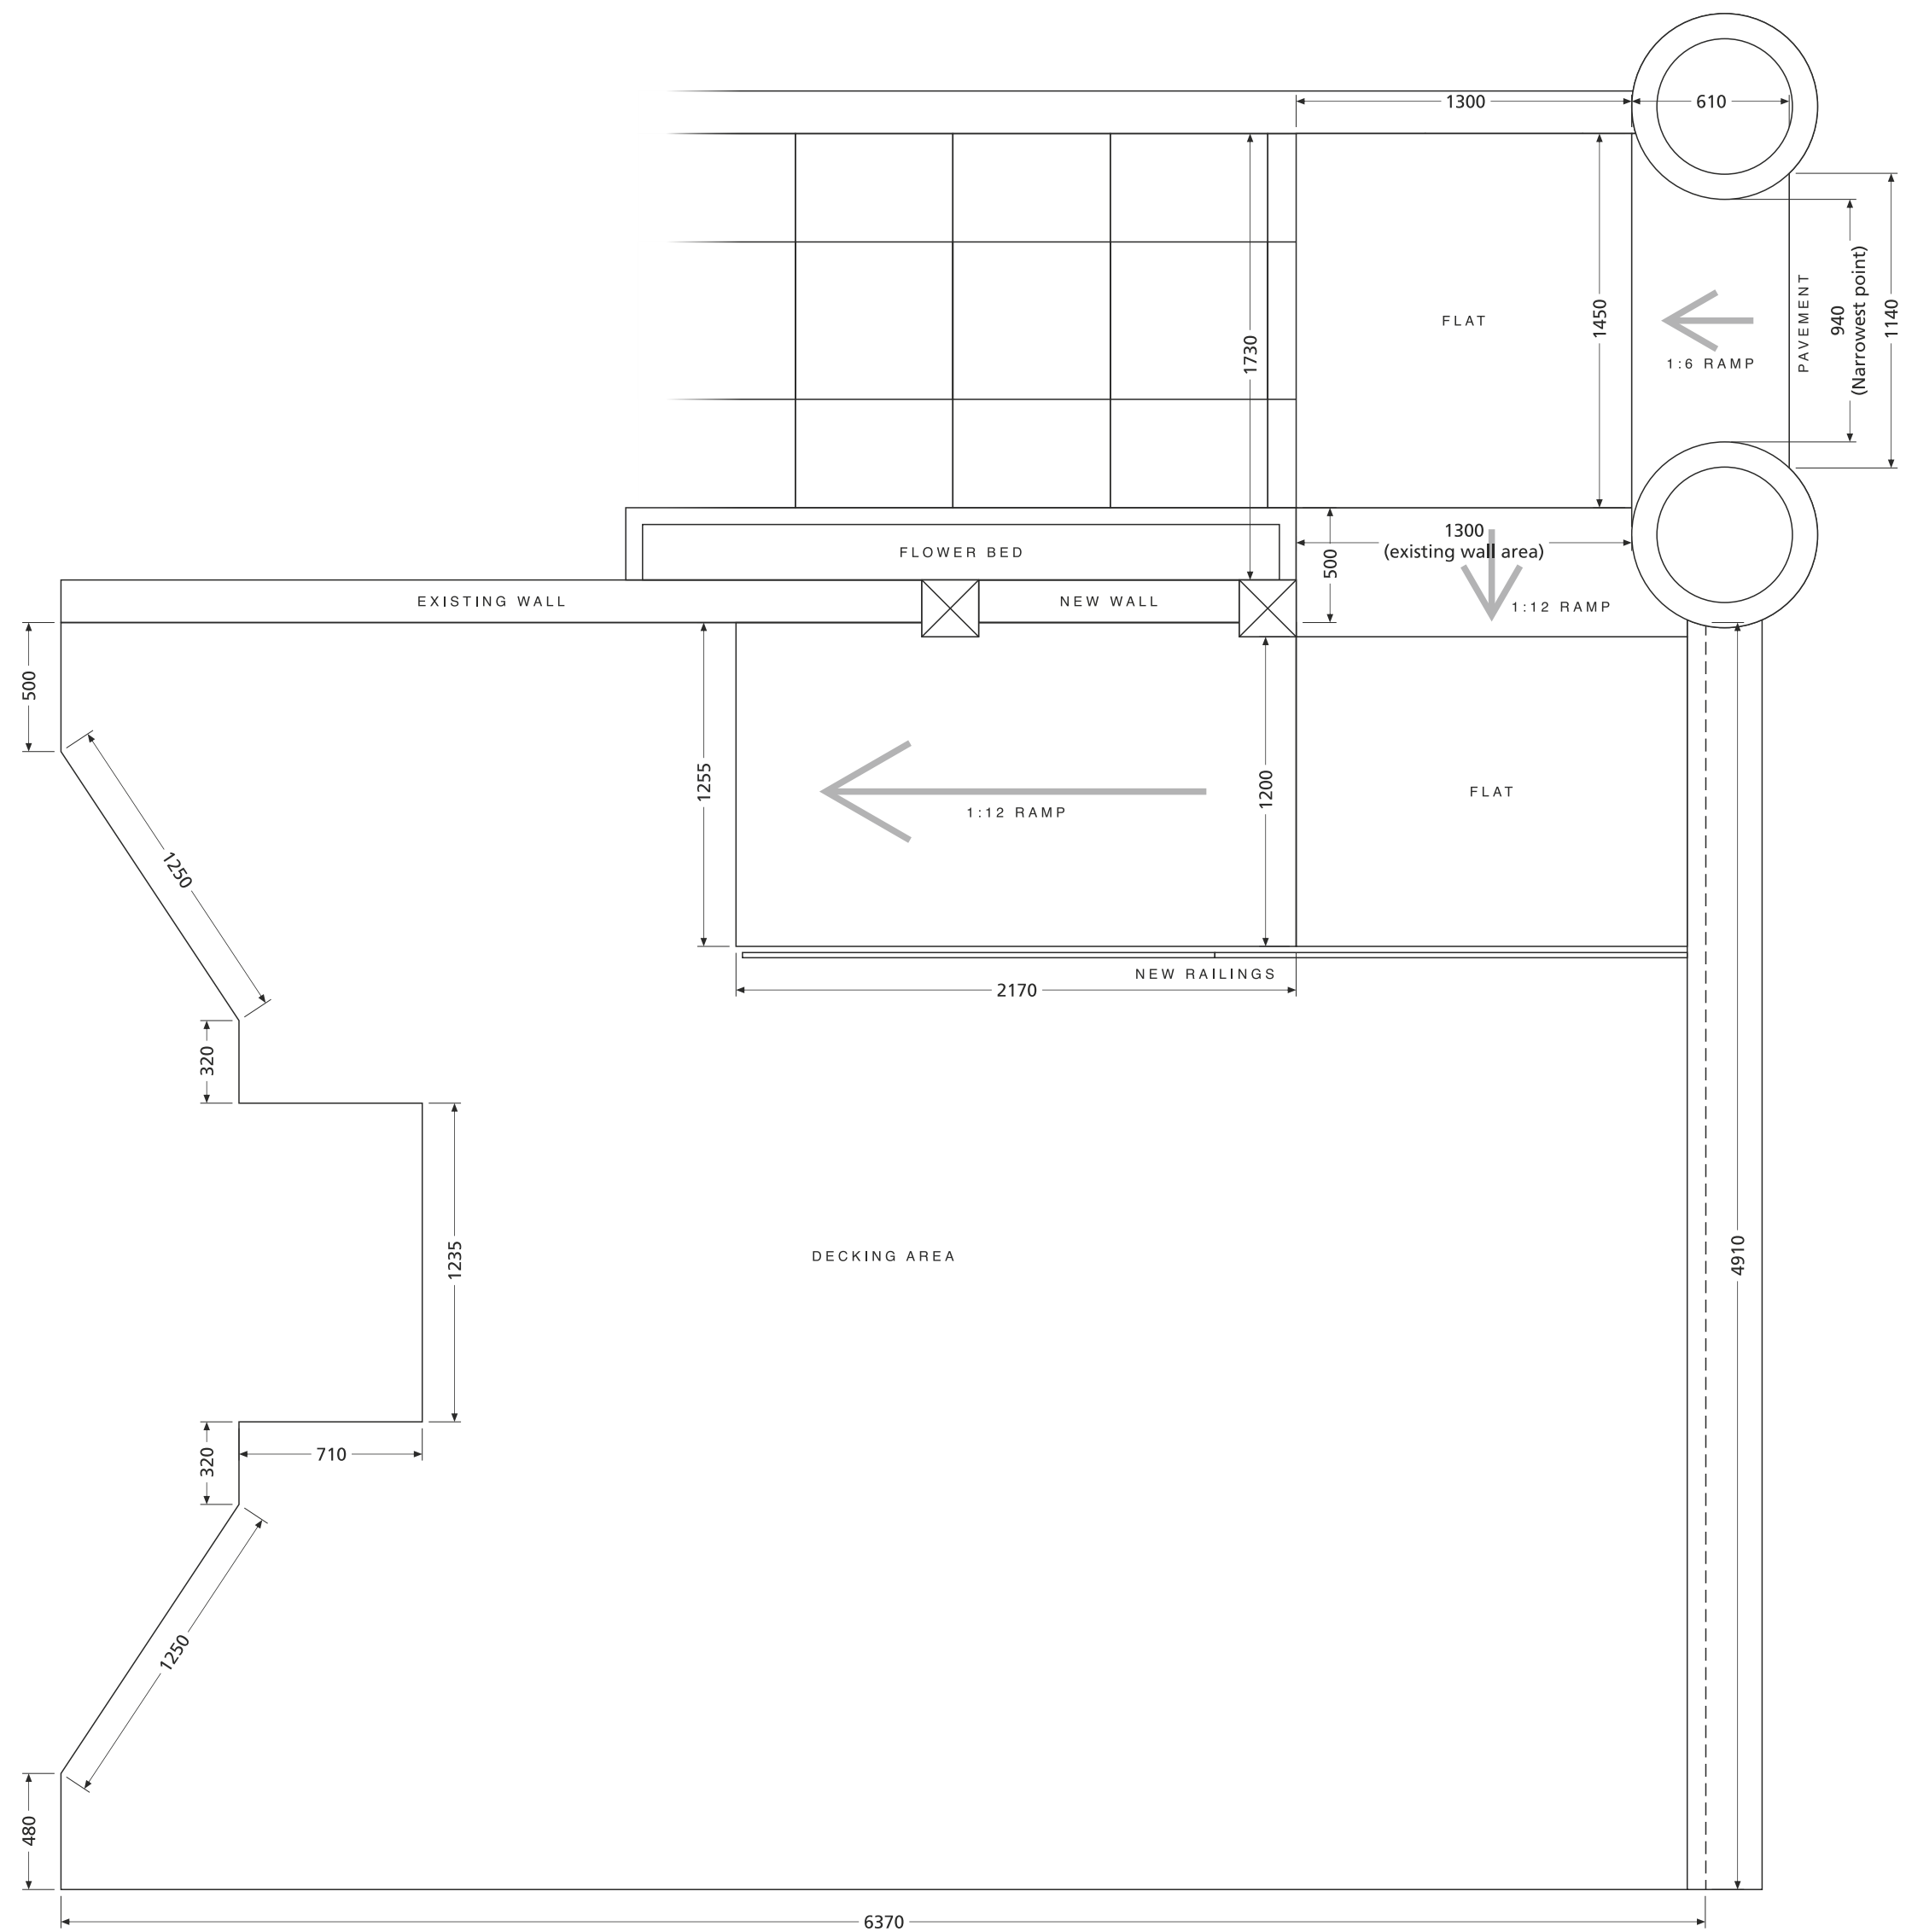


LAURA LINES
FREELANCE GRAPHICS
SINCE 2007

CUSTOMER			ADDRESS		
MS PROJECT MANAGEMENT			40 MARINE PARADE, WORTHING BN11 3QA		
SITE		SCALE	PAGE SIZE	PAGE Nr	all dimensions are in mm unless otherwise stated
SOUNDCHECK		1:25	A2		
*	First Issue			DATE	DRAWN BY
REV				22/04/25	LL



EXISTING IMAGES

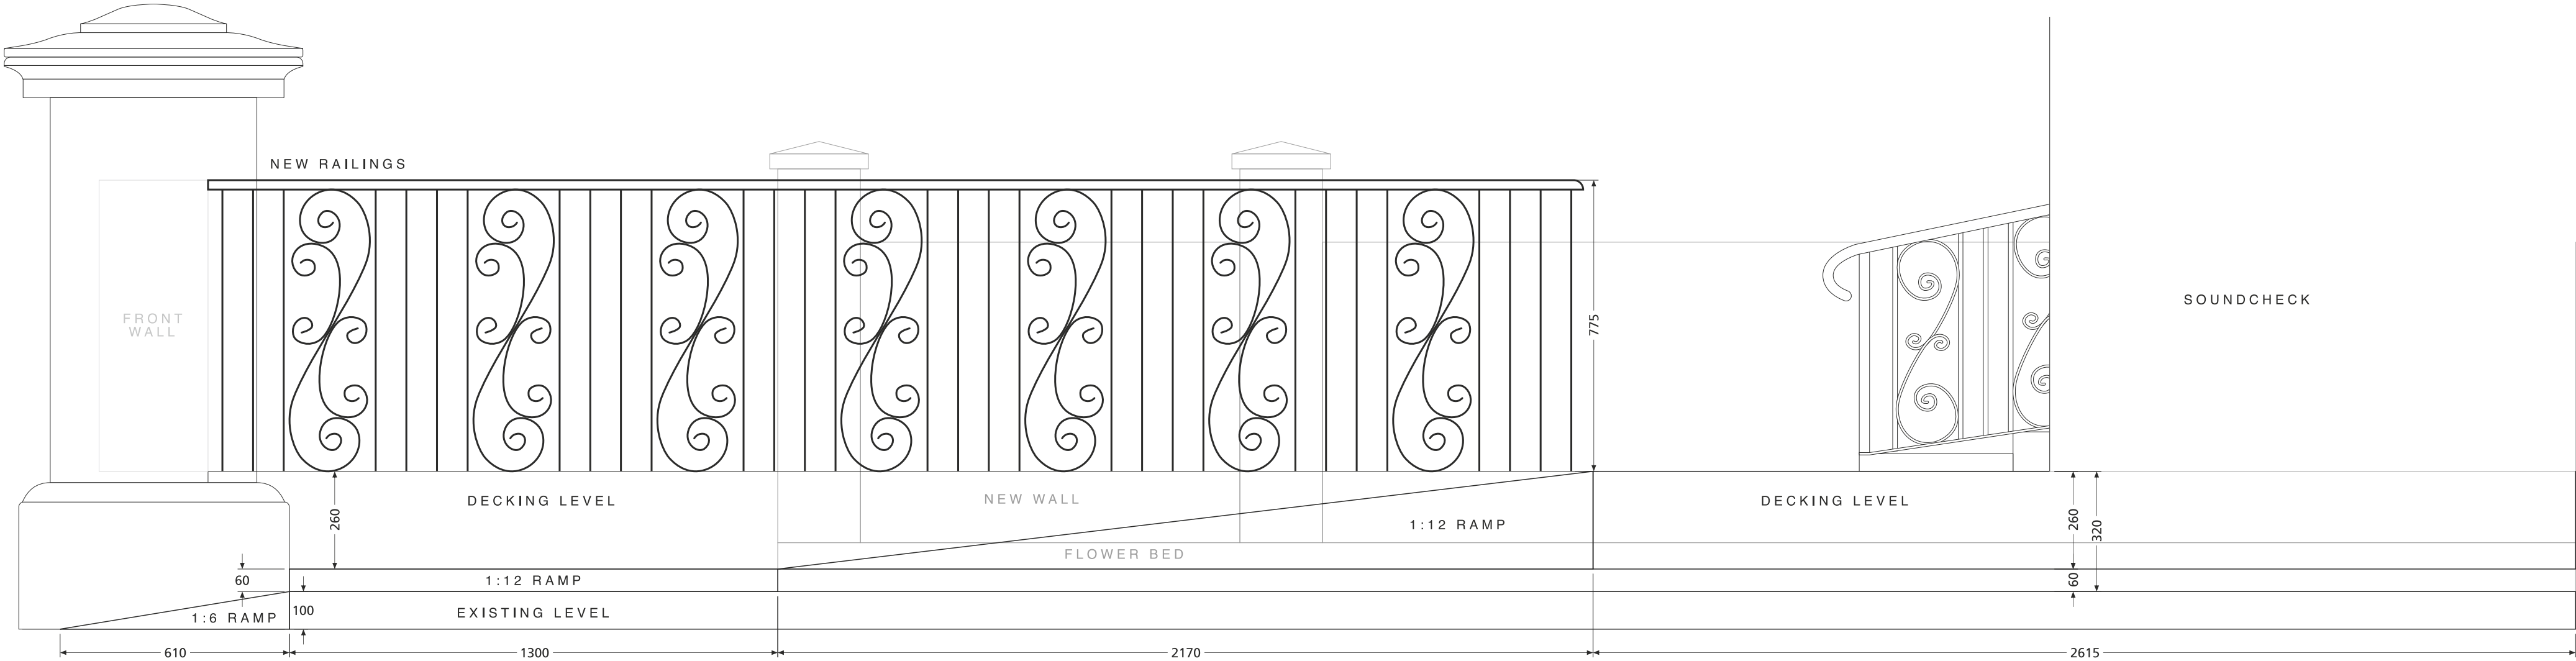


PROPOSED WEST ELEVATION | 1:12.5@A2

CUSTOMER MS PROJECT MANAGEMENT			ADDRESS 40 MARINE PARADE, WORTHING BN11 3QA		
SITE SOUND CHECK	SCALE 1:12.5	PAGE SIZE A2	PAGE Nr 2	all dimensions are in mm unless otherwise stated	
*	First Issue		DATE 22/04/25	DRAWN BY LL	
REV					



EXISTING IMAGES

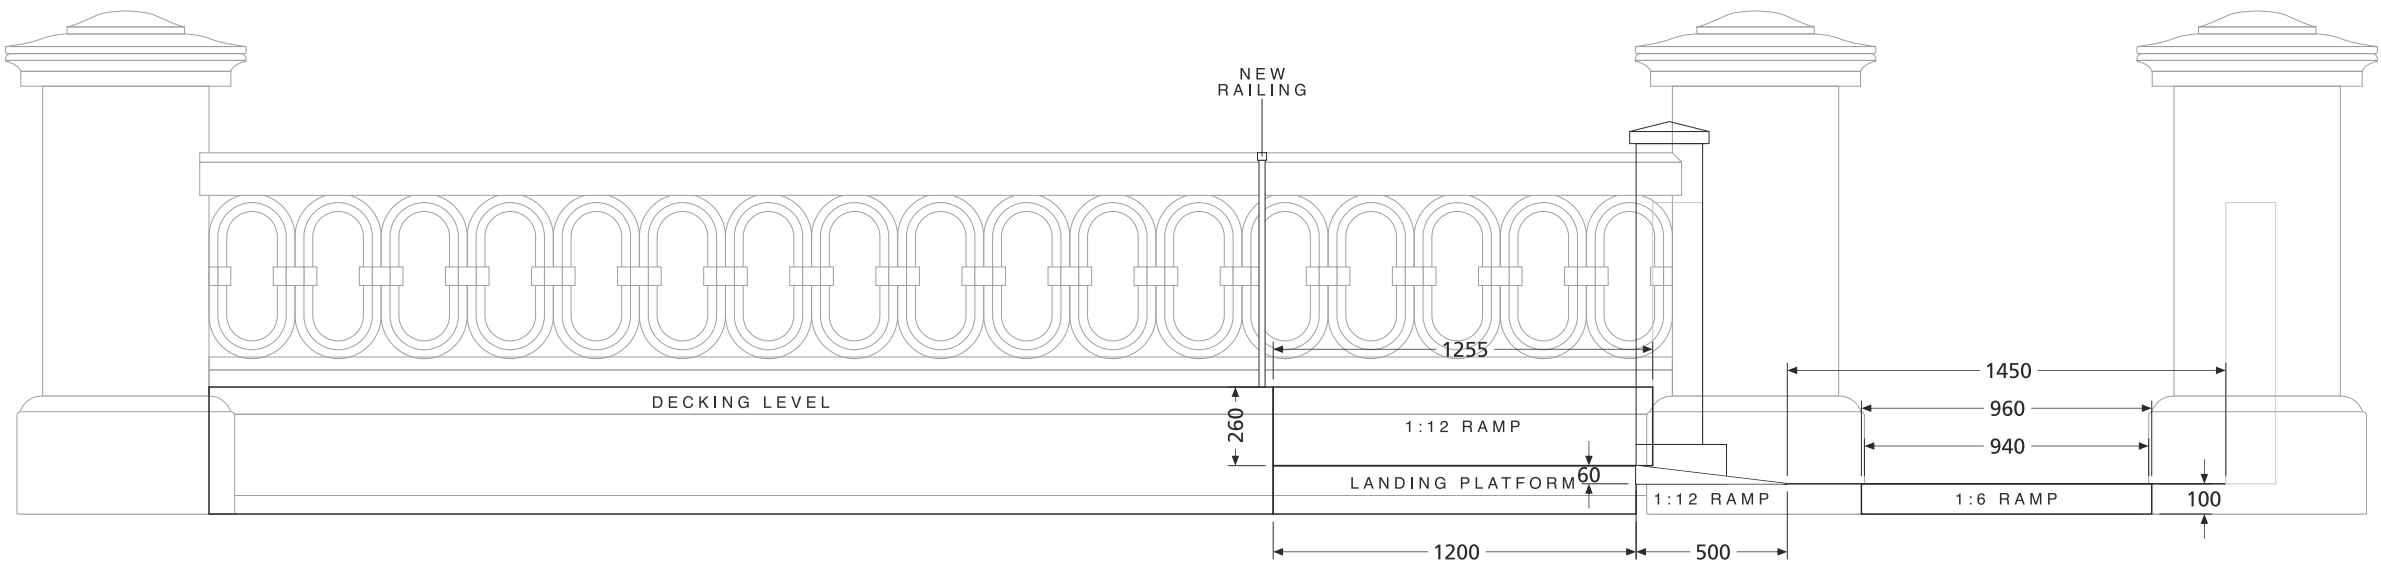

PROPOSED NORTH ELEVATION | 1:25@A2

CUSTOMER MS PROJECT MANAGEMENT			ADDRESS 40 MARINE PARADE, WORTHING BN11 3QA		
SITE SOUND CHECK	SCALE 1:25	PAGE SIZE A2	PAGE Nr 3	all dimensions are in mm unless otherwise stated	
*	First Issue		DATE 22/04/25	DRAWN BY LL	
REV					