


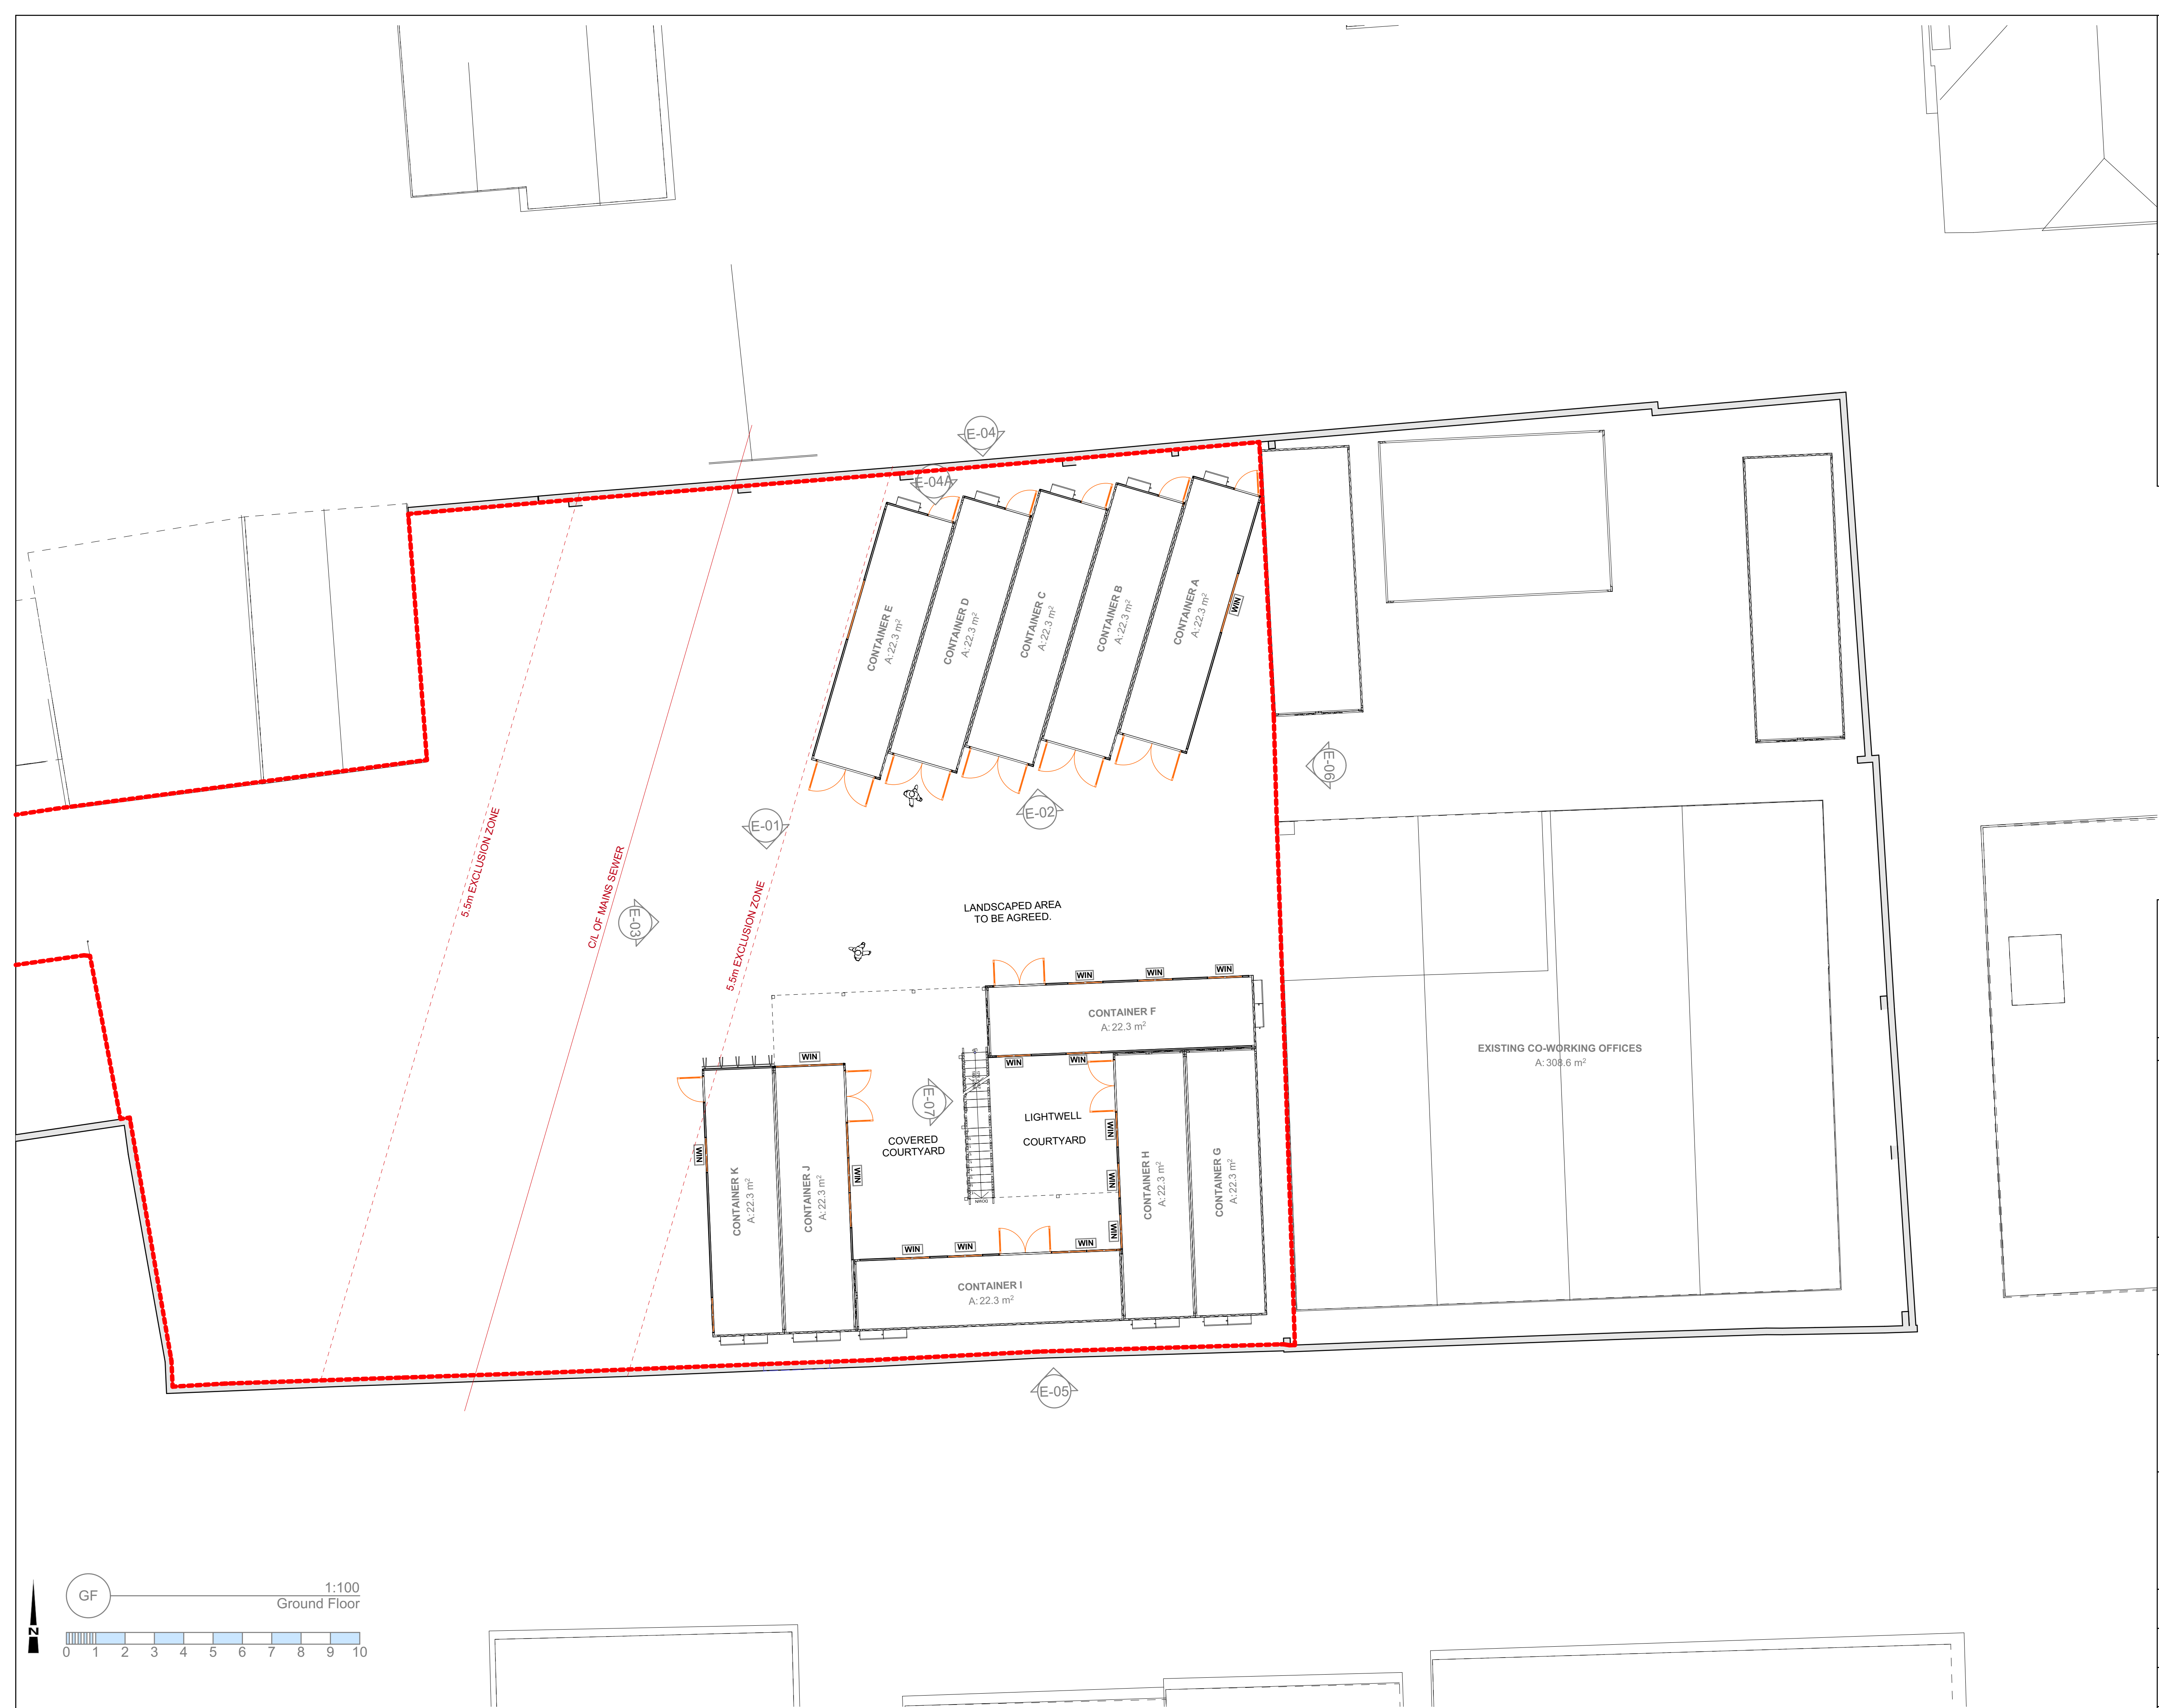

THIS DRAWING IS INDICATIVE ONLY AND MUST NOT BE RELIED UPON FOR CONSTRUCTION - UNLESS THE DRAWING IS NAMED AS 'CONSTRUCTION'.

ALL DIMENSIONS TO BE CHECKED AND VERIFIED WITH ANY DISCREPANCIES REPORTED TO PHILIPS SURVEYORS LLP.

THIS DRAWING REMAINS THE PROPERTY OF PHILIPS SURVEYORS AND MUST NOT BE COPIED OR REPRODUCED WITHOUT PRIOR WRITTEN PERMISSION.

THE CLIENT MUST FAMILIARISE THEMSELVES WITH:
- THEIR DUTIES CONCERNING HEALTH & SAFETY UNDER CDM2015 REGULATIONS AND
- THE APPOINTMENT OF PRINCIPAL DESIGNER AND PRINCIPAL CONTRACTOR.

IF YOU NEED ANY FURTHER INFORMATION OR INDEPENDENT ADVICE ON UNDERTAKING YOUR CDM REGULATIONS DUTIES, PLEASE CONTACT THE ASSOCIATION FOR PROJECT SAFETY, 5 NEW MART PLACE, EDINBURGH EH4 1RW TEL: 08456 121 290 EMAIL: info@aps.org.uk YOU CAN VISIT THE APS AND HSE WEBSITES FOR MUCH MORE INFORMATION AT: WWW.HSE.GOV.UK AND WWW.APS.ORG.UK RESPECTIVELY.

SAFETY HEALTH AND ENVIRONMENTAL INFORMATION
IN ADDITION TO THE HAZARDS AND RISKS NORMALLY ASSOCIATED WITH THE TYPE OF CONSTRUCTION WORK DETAILED ON THIS DRAWING, PLEASE NOTE THE FOLLOWING SIGNIFICANT RISKS AND INFORMATION:

INDICATES - WARNING

INDICATES - COMPULSORY INSTRUCTION

INDICATES - FOR INFORMATION

INDICATES - PROHIBITIVE INSTRUCTION

FOR INFORMATION RELATING TO END USE, MAINTENANCE, DEMOLITION ETC. - PLEASE REFER TO THE HEALTH & SAFETY FILE.

IT SHOULD BE ASSUMED THAT ALL WORKS ARE TO BE CARRIED OUT BY A COMPETENT CONTRACTOR AND, WHERE APPLICABLE, TO AN APPROVED METHOD STATEMENT.

CONTAINER SCHEDULE

GROUND FLOOR			
SIZE	CONTAINER ID USE		
8x30FT	CONTAINER A	POTTERY STUDIO	
8x30FT	CONTAINER B	PHOTOGRAPHY STUDIO	
8x30FT	CONTAINER C	PHOTOGRAPHY STUDIO	
8x30FT	CONTAINER D	PAINTING STUDIO	
8x30FT	CONTAINER E	PRINT STUDIO	
8x30FT	CONTAINER F	CAFE	
8x30FT	CONTAINER G	OFFICE	
8x30FT	CONTAINER H	OFFICE	
8x30FT	CONTAINER I	OFFICE	
8x30FT	CONTAINER J	GYM	
8x30FT	CONTAINER K	GYM	

FIRST FLOOR			
SIZE	CONTAINER ID USE		
8x30FT	CONTAINER L	OFFICE	
8x30FT	CONTAINER M	OFFICE	
8x30FT	CONTAINER N	OFFICE	
8x30FT	CONTAINER O	OFFICE	
8x30FT	CONTAINER P	SUANA	
8x30FT	CONTAINER Q	SUANA	

A	DASHED SITE BOUNDARY ADDED WINDOWS AND DOORS HIGHLIGHTED	06.05.26	GRM
---	---	----------	-----

Rev.	Amendments	Date	Drw.
------	------------	------	------

PHILIPS SURVEYORS
BUILDING SURVEYORS, DESIGNERS & CONSULTANTS

PHILIPS SURVEYORS LLP, THE OLD COACH HOUSE, 78 LOWER STREET, PULBOROUGH, WEST SUSSEX, RH20 2AA
T: 01798 873222
E: info@philips-surveyors.co.uk
W: www.philips-surveyors.co.uk

CLIENT:

MORGAN CARR LTD
UNIT 1, 24 UPPER HIGH STREET,
WORTHING WEST SUSSEX BN11 1DL

PROJECT:

UPPER CENTRAL, COMMUNITY HUB INITIATIVE
UNIT 1, 24 UPPER HIGH STREET,
WORTHING WEST SUSSEX BN11 1DL

DRAWING TITLE:

Planning

PROPOSED GROUND FLOOR PLAN

DRAWN:	JOB NO:	SCALE @ A1:
GRM	2726/25	As Shown
CHECKED:	DRAWING NO:	REV:
POW	PL-00	A
DATE:		
DEC 25		

© PHILIPS SURVEYORS LLP.