


ALL LEVELS AND DIMENSIONS TO BE CHECKED. THIS DRAWING IS TO BE READ IN CONJUNCTION WITH ALL OTHER RELEVANT DRAWINGS AND SPECIFICATIONS.
 ©C R BARROW AND ASSOCIATES. ALL RIGHTS RESERVED.



MATERIALS TO MATCH
 ETC.


F.R.J - 200x50 @ 400
 F.I - 200x50 @ 240
 RIDGE - 152x152x370C
 FLE BEAM - 152x152x37
 U.C

→
 NORTH.

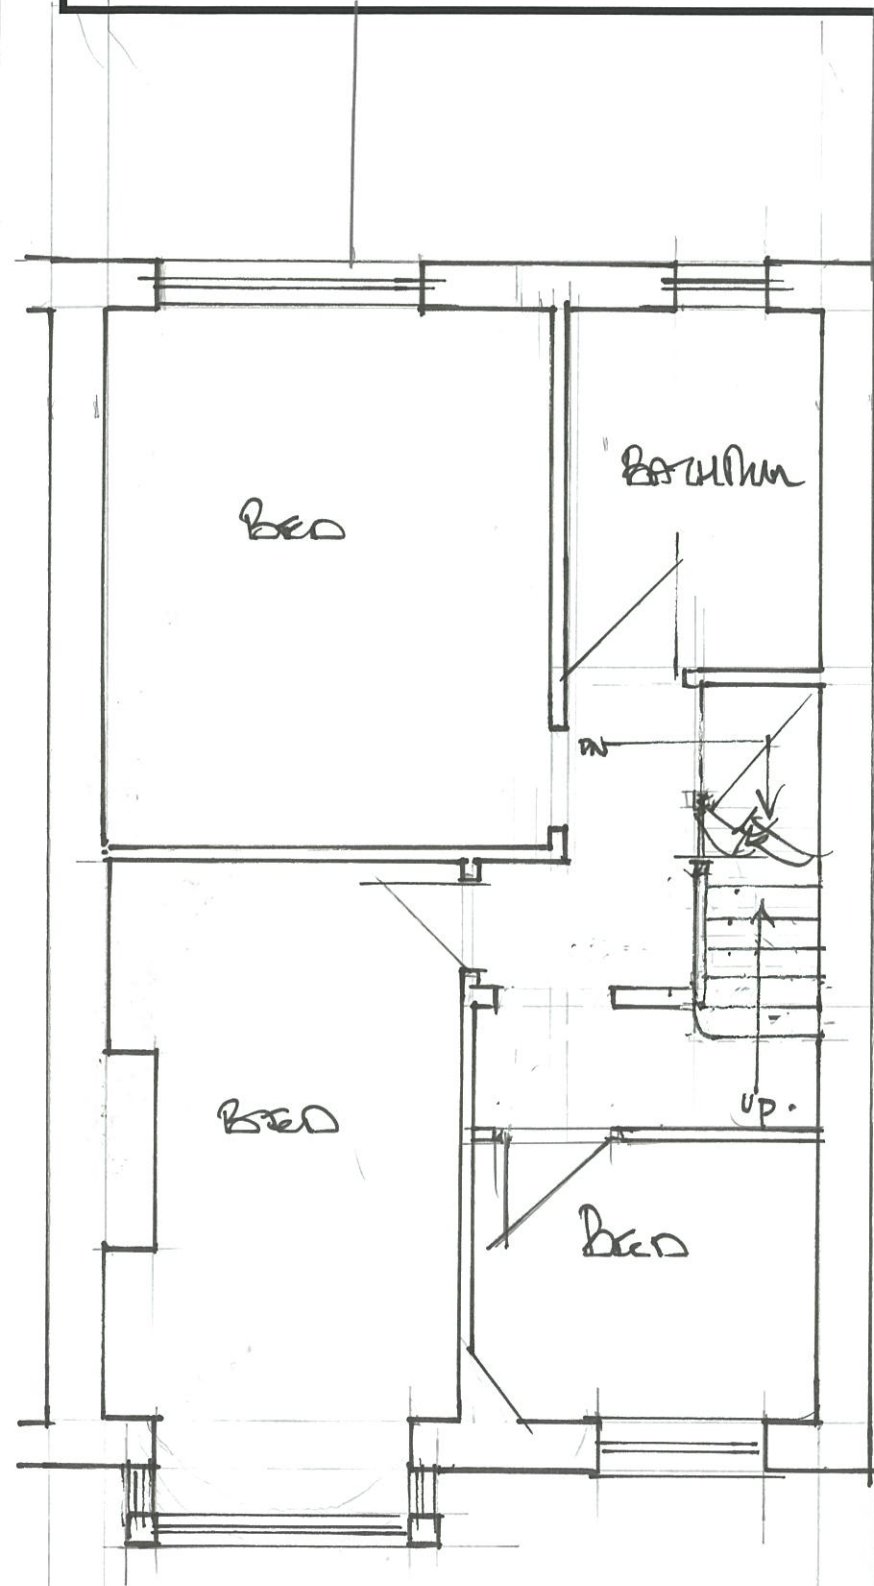

First Floor Plan

Prop'd 1st FLOOR.

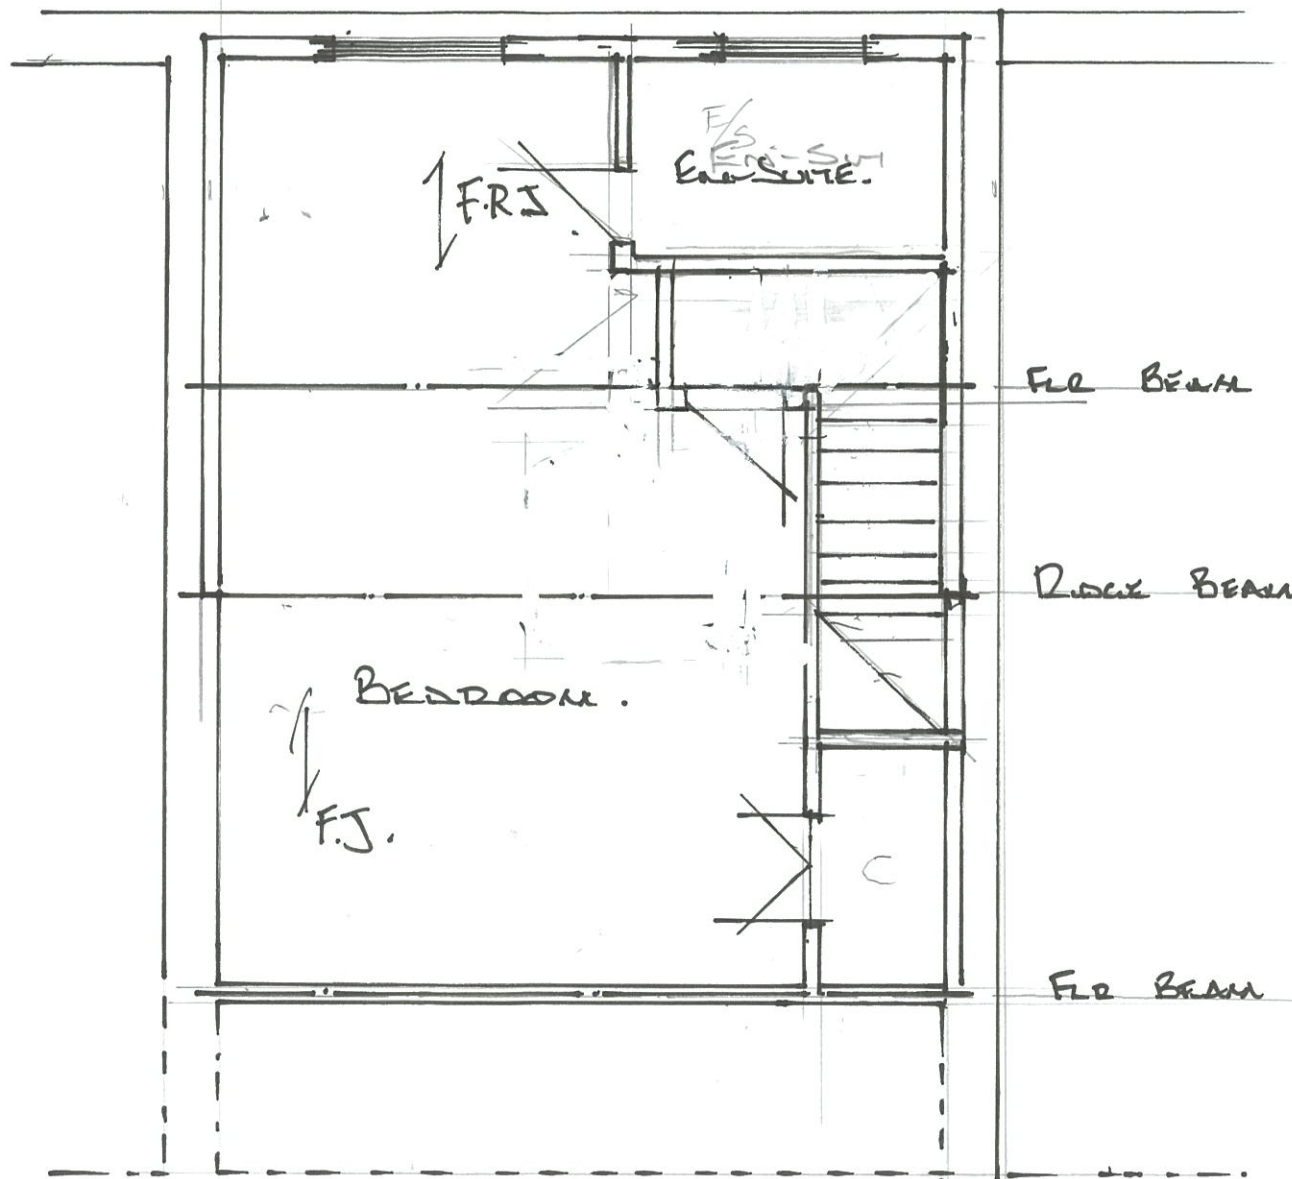

2nd Floor Plan.

Prop'd LOFT PLAN

C.R.BARROW & ASSOCIATES LTD
 STRUCTURAL & ARCHITECTURAL TECHNICIANS.

TITLE
 28 BROOKS CLOSE, WORTHING
 BN11 2QW.

SCALE
 1:50 @ A3

DATE
 FEB 26'

REV

DRAWN BY
 C.R.B