


ALL LEVELS AND DIMENSIONS TO BE CHECKED. THIS DRAWING IS TO BE READ IN CONJUNCTION WITH ALL OTHER RELEVANT DRAWINGS AND SPECIFICATIONS.
©C R BARROW AND ASSOCIATES. ALL RIGHTS RESERVED.

AREA = $2.3 \times 3.0 \times 4.8 = 33.12$ $< 40^2$




←
North.

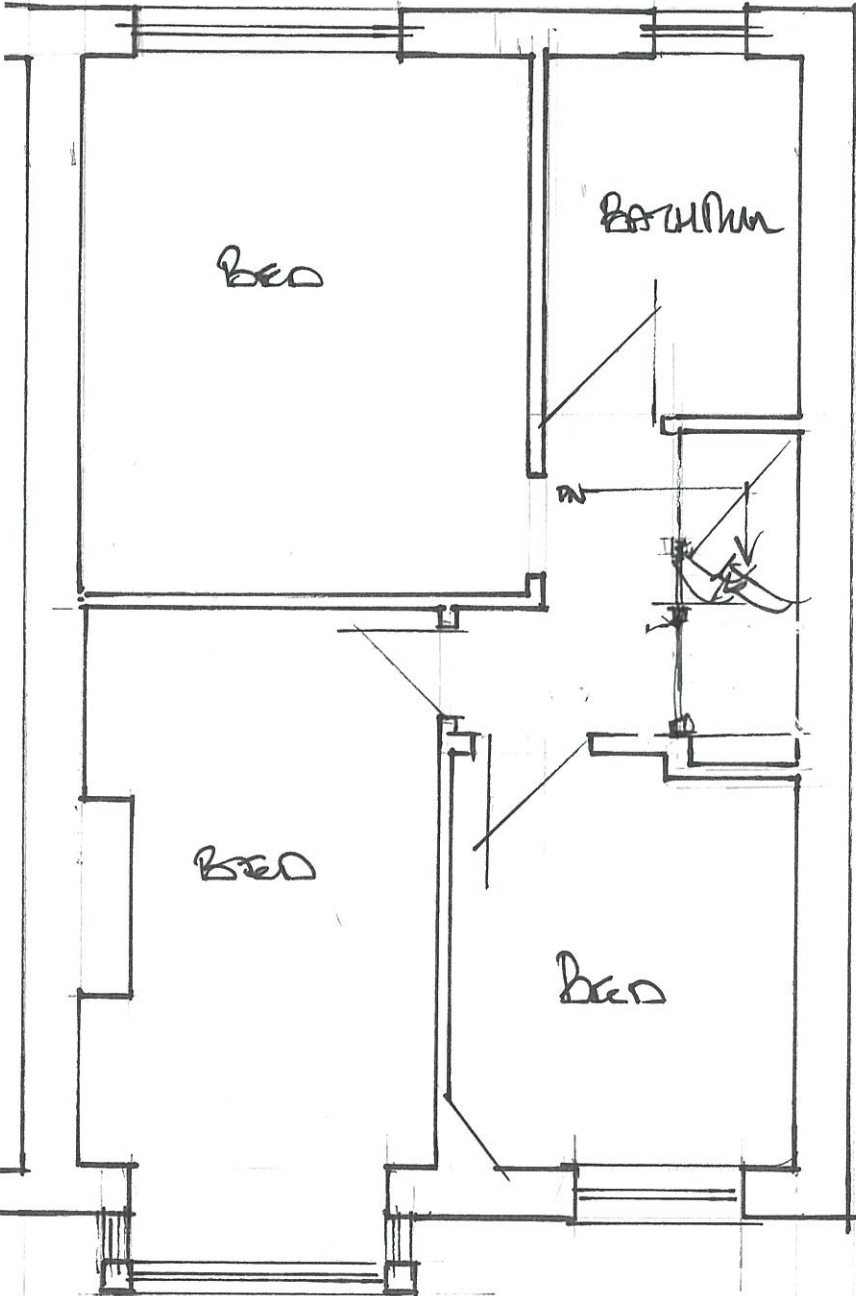

First Floor Plan

1ST FLOOR. EXTA.

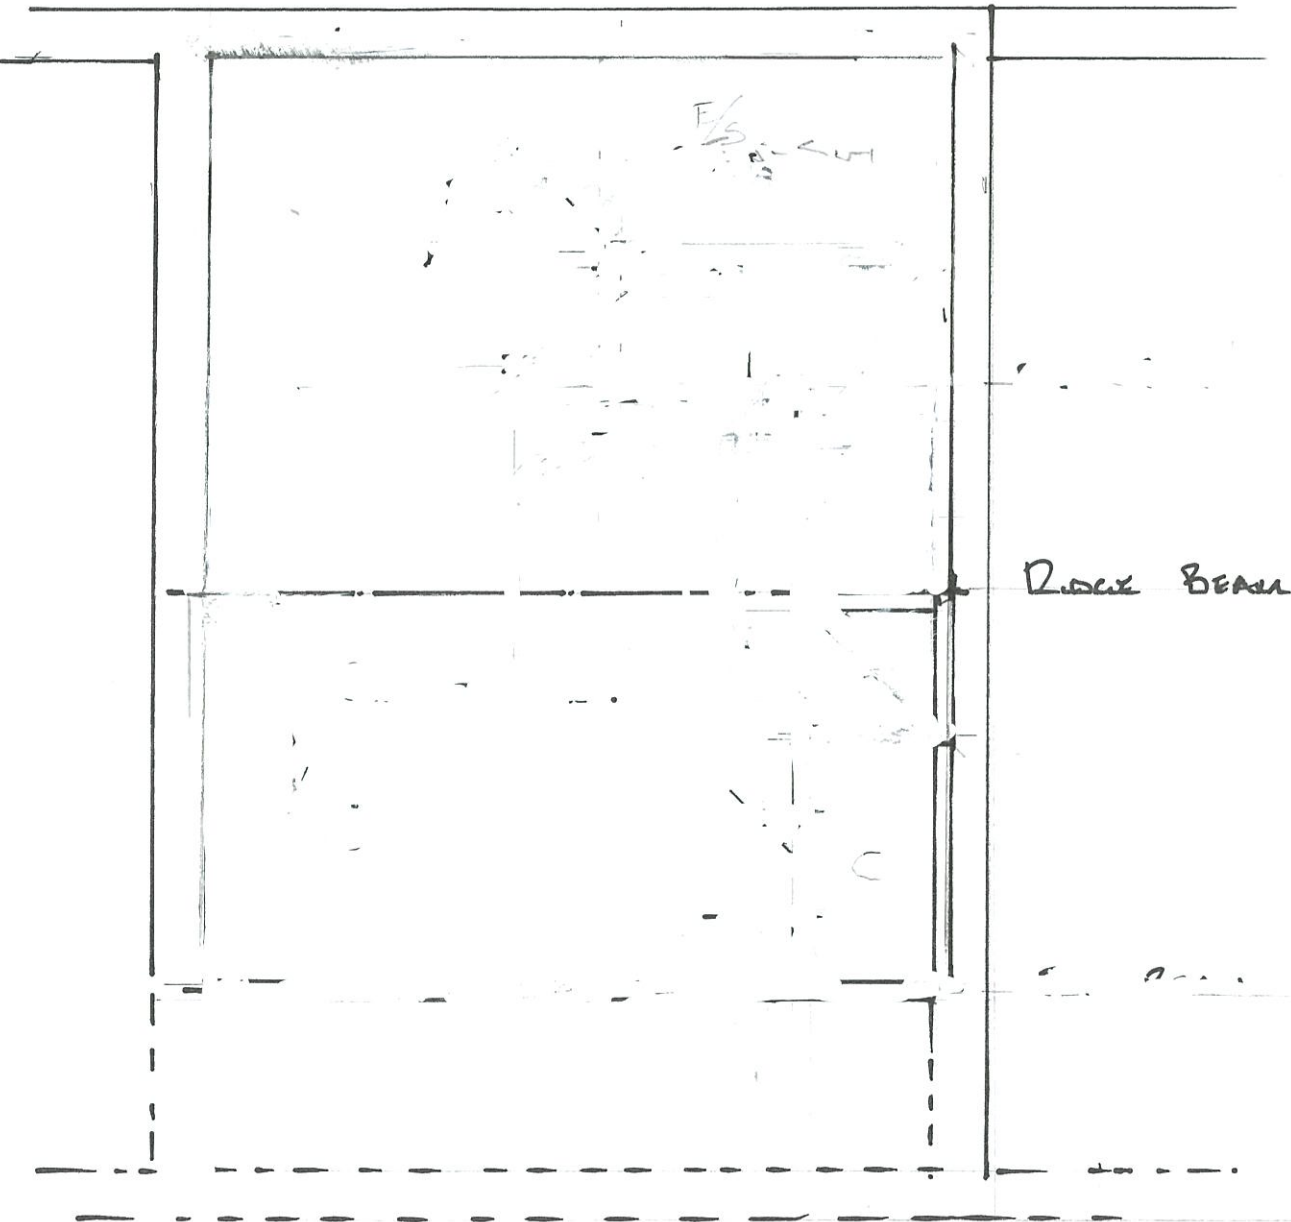

2ND Floor Plan.

LOFT PLAN
EXTA.



C.R.BARROW & ASSOCIATES LTD STRUCTURAL & ARCHITECTURAL TECHNICIANS.	
TITLE 28 BROOKS CLOSE, WORTHING Bull 2QW.	
SCALE 1:50 @ A3	DATE FEB 26'
REV	DRAWN BY C.R.B