


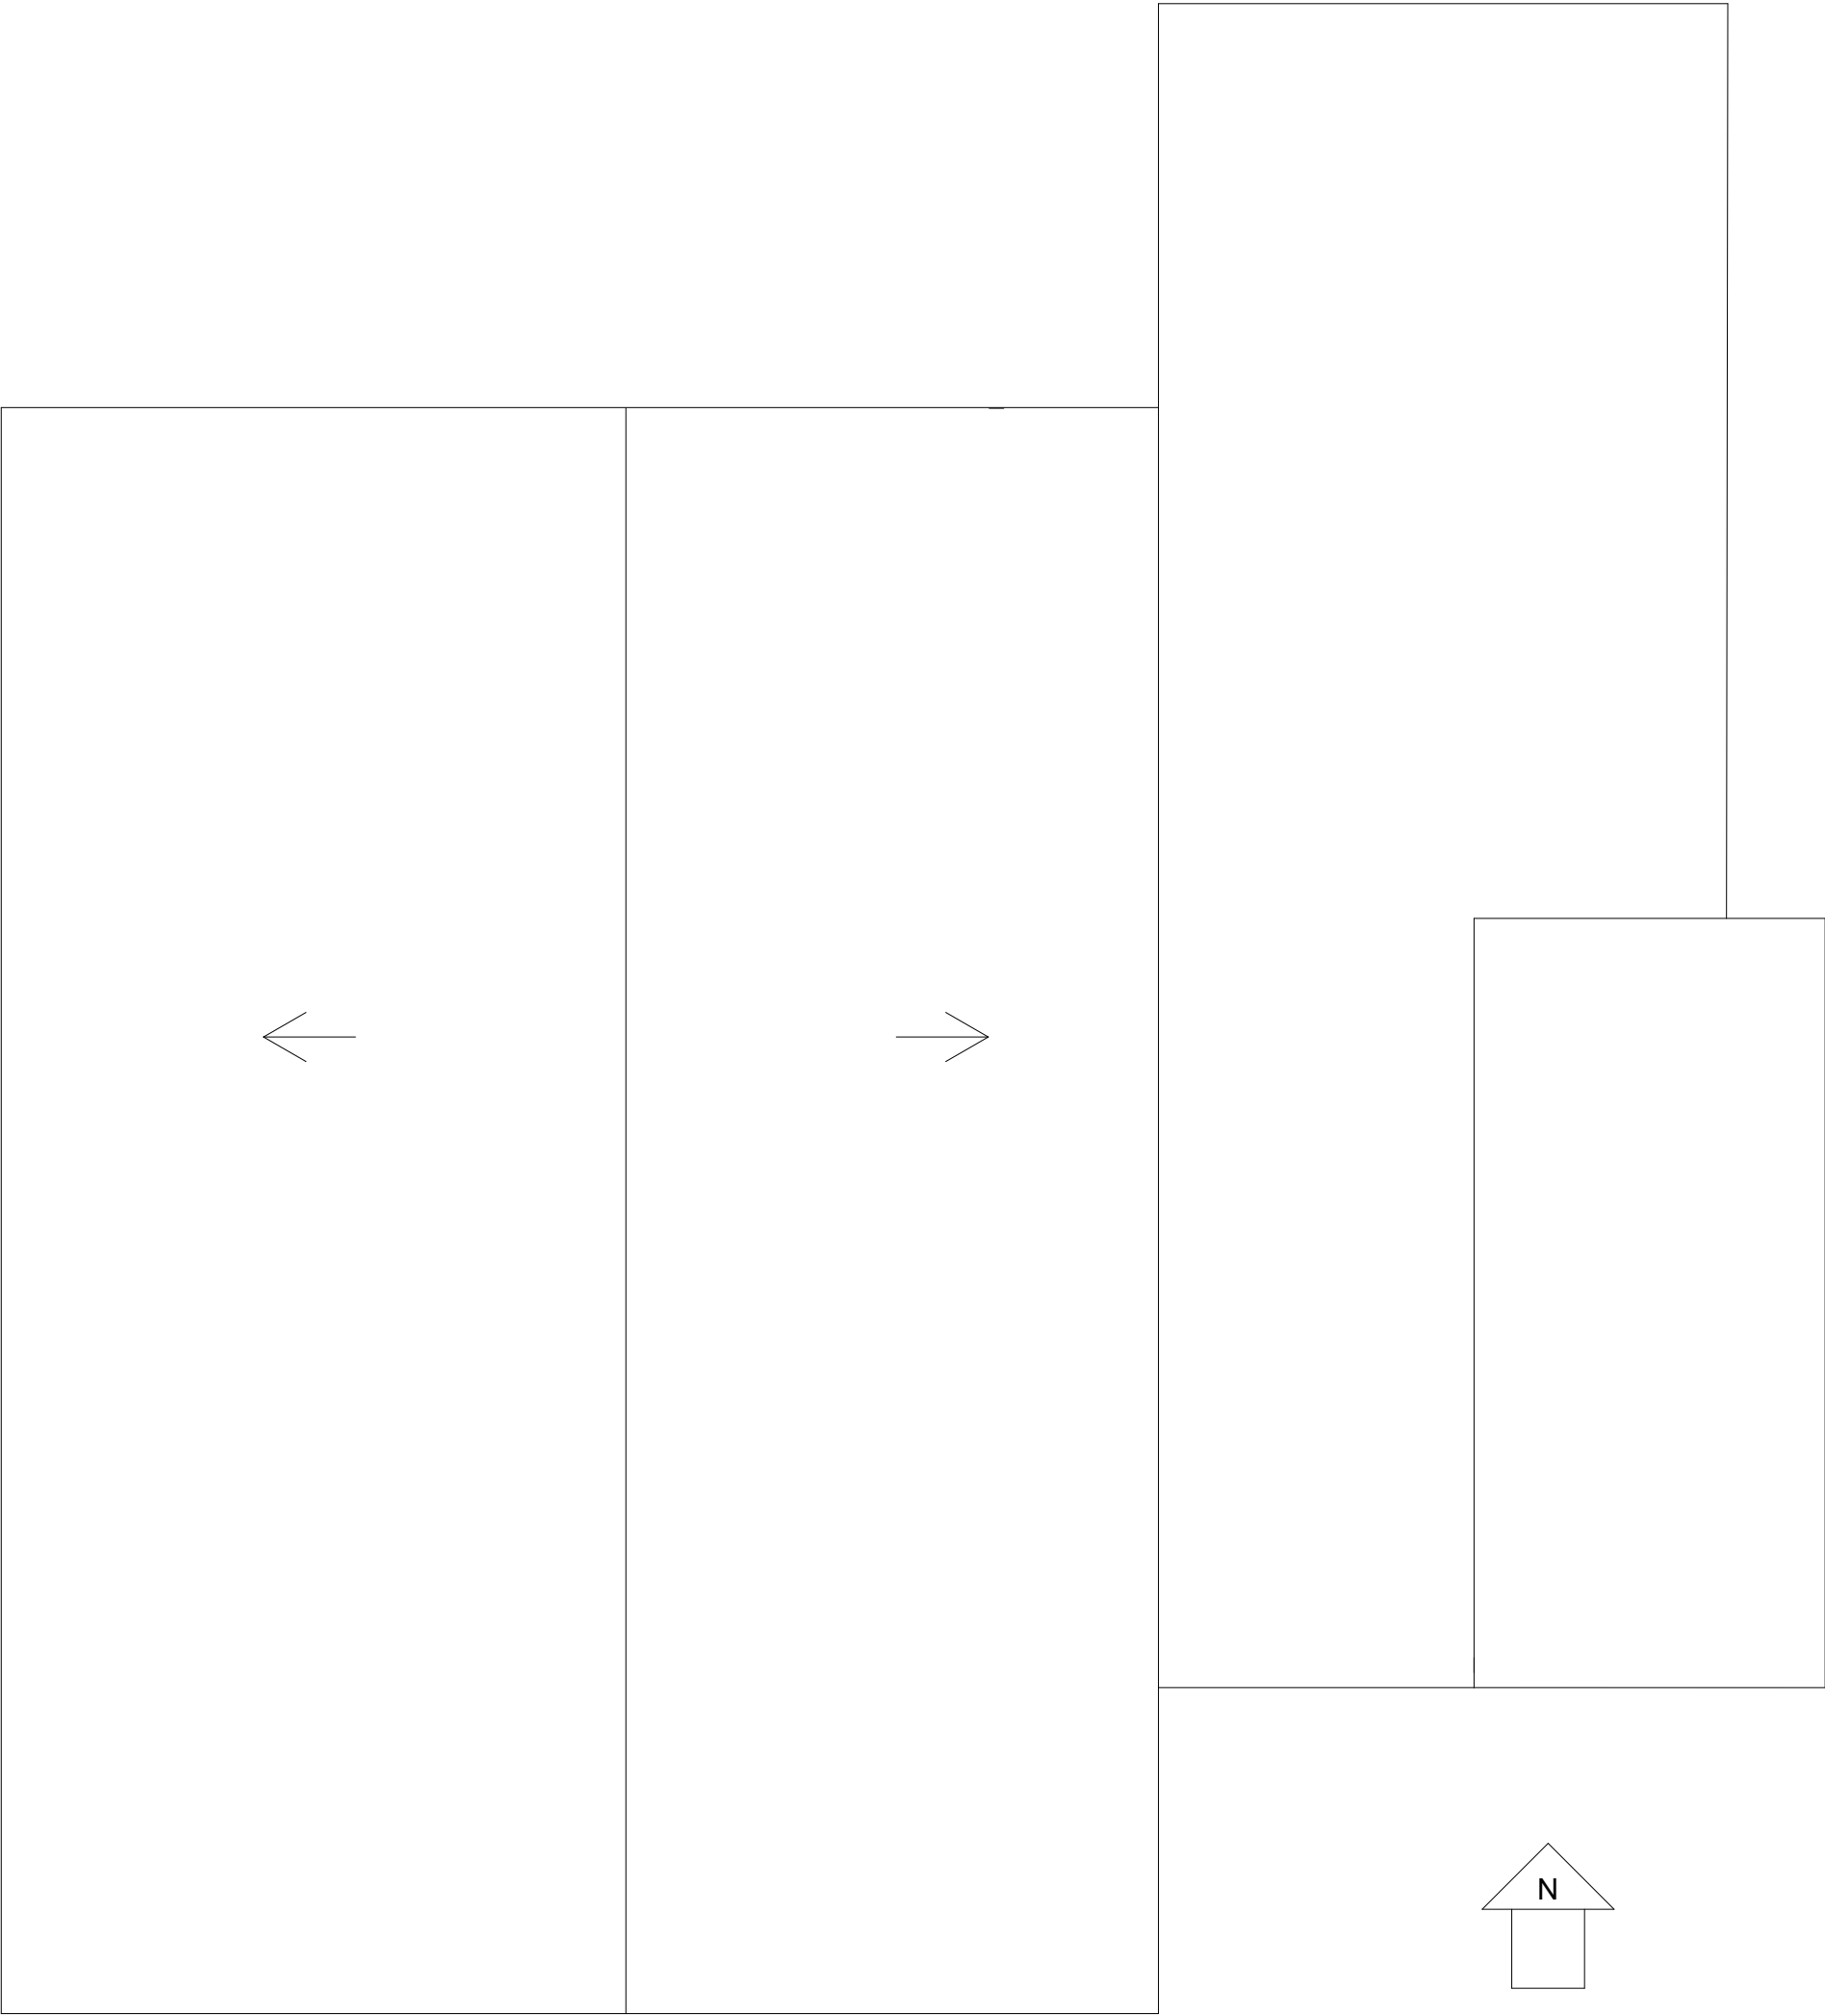

Notes:	E			Richard Clayson Ltd		Drawing Number: 65/004		Rev:	Date:
	D								Dec 2025
	C			Project: 65 Fernhurst Drive					
	B			Drawing Title:		Drawn by:	Scale:		
	A			Existing roof plan		RGC	1:50 on A3		