



GENERAL NOTES

1. This plan has been prepared for the submission and approval under Town and Country Planning only.
2. All advertisements outlined are subject to a separate Advertisement Application.


NORTH ELEVATION

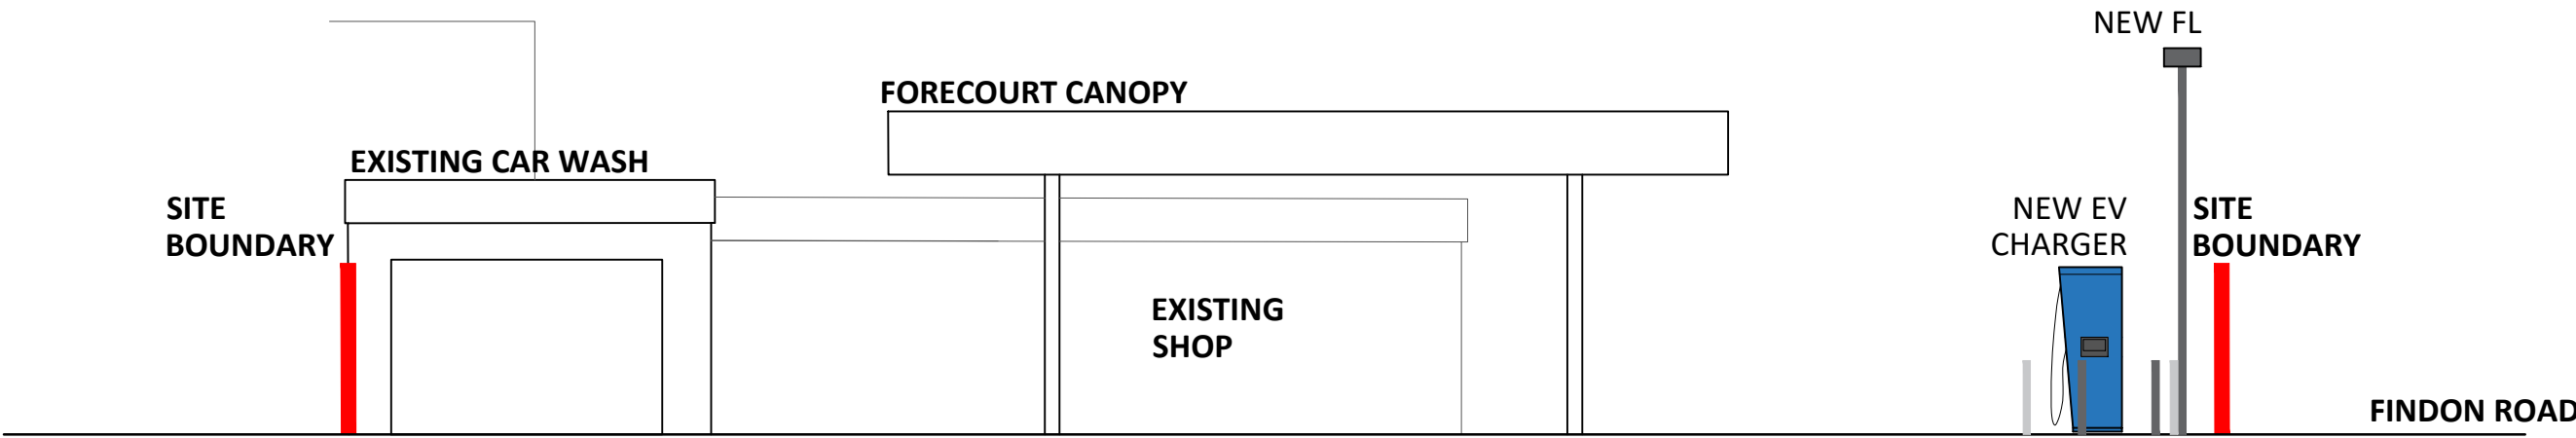


EAST ELEVATION


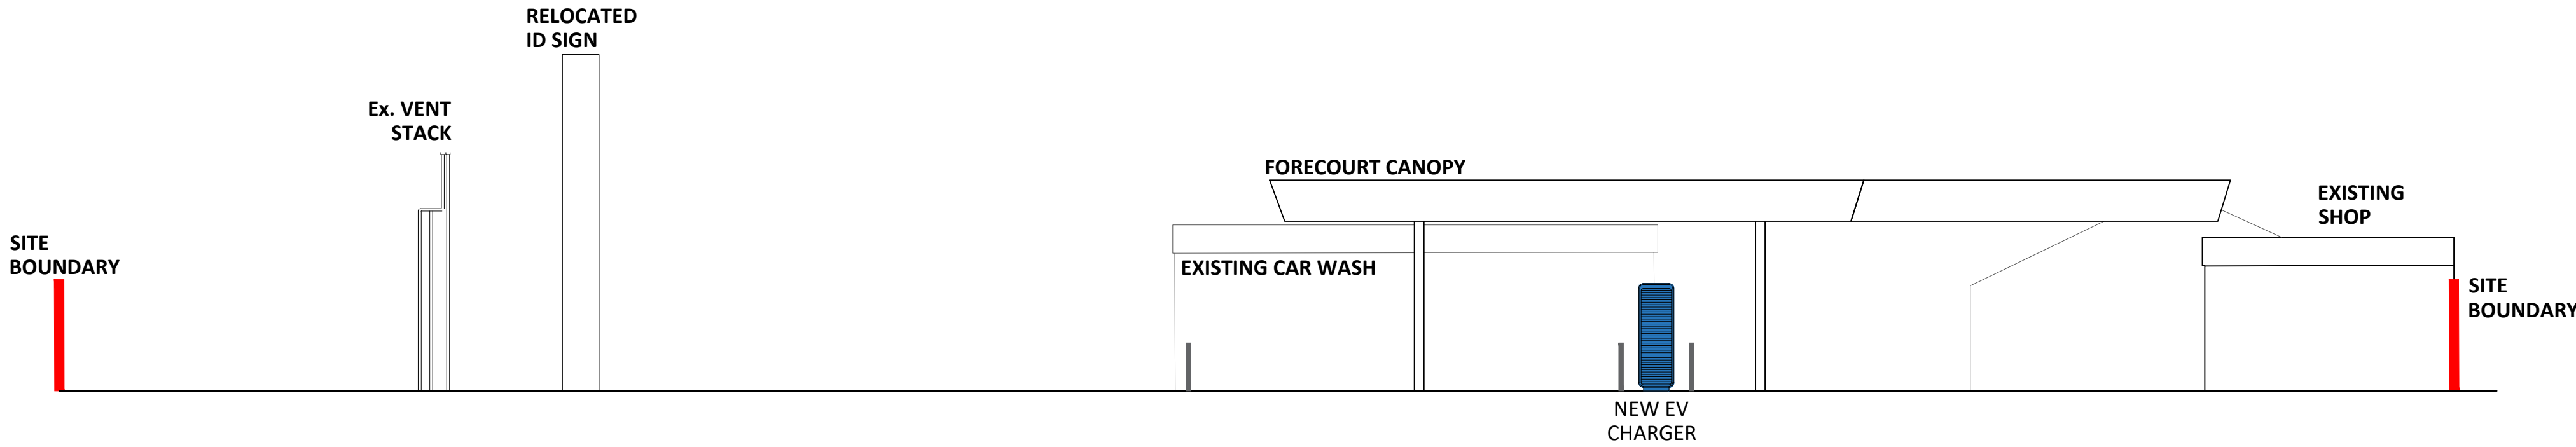


SOUTH ELEVATION

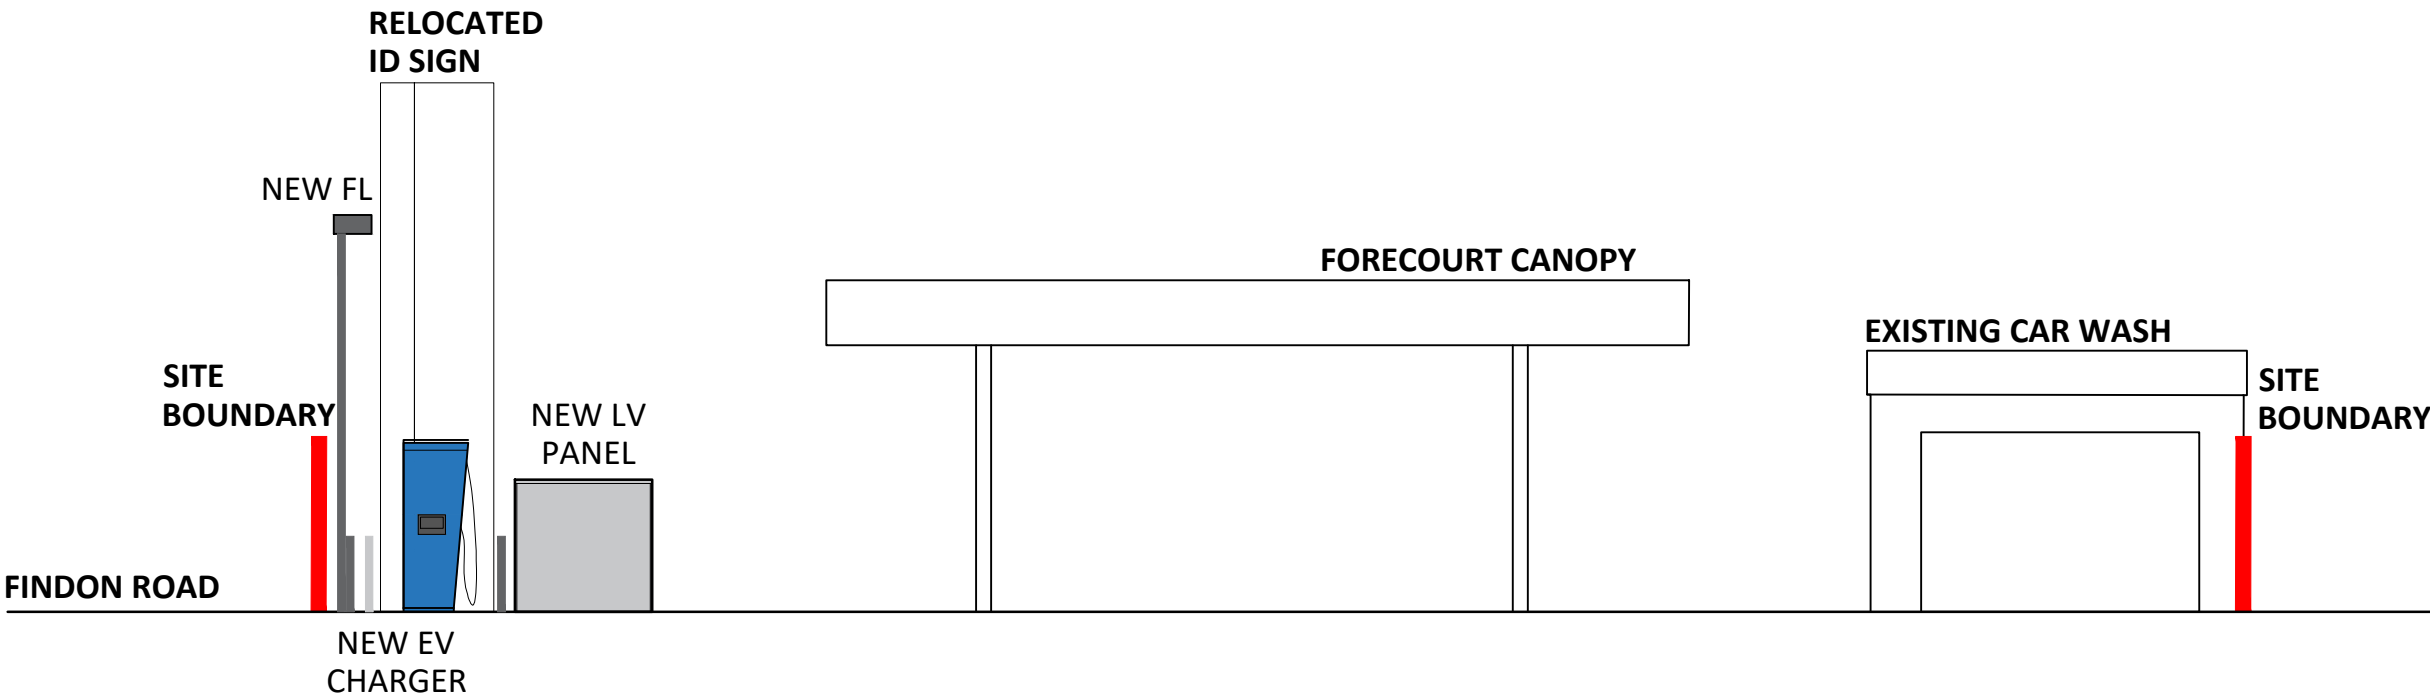

WEST ELEVATION

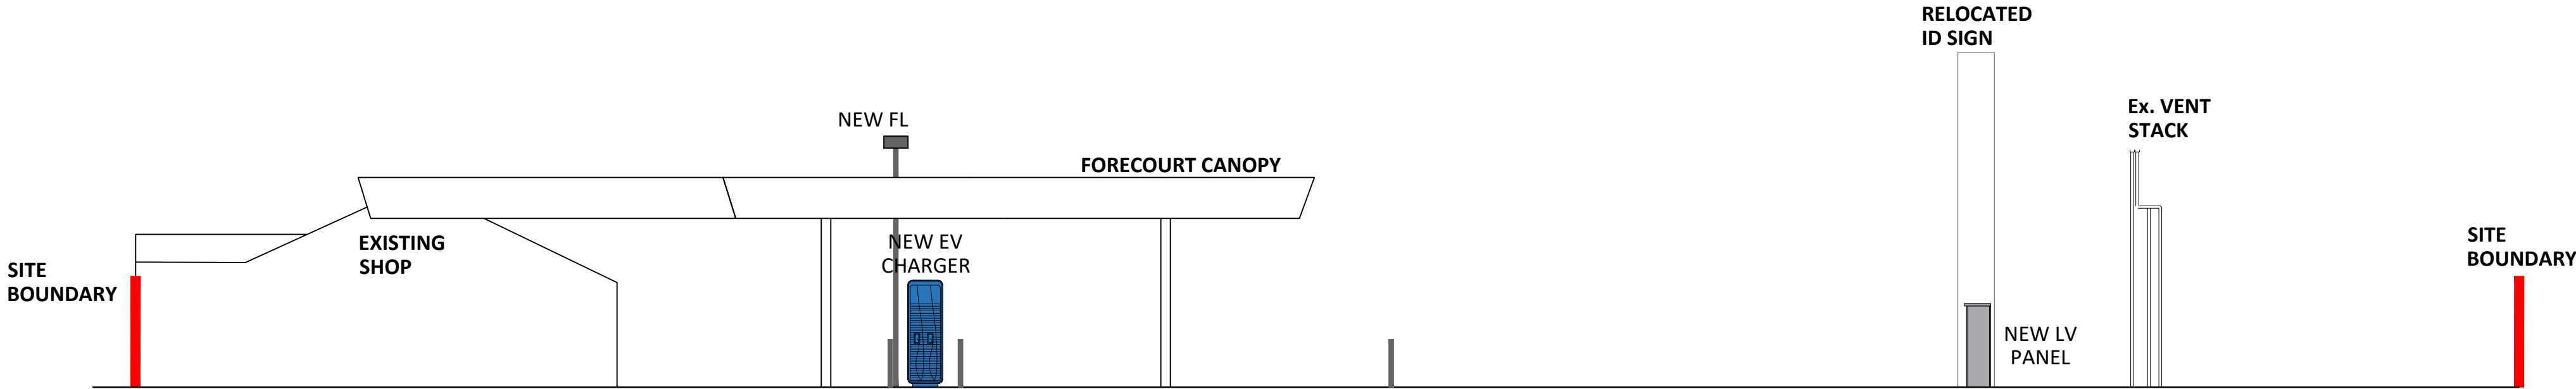

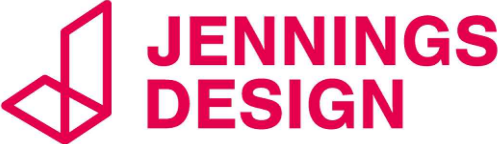 A	09.02.26	Screen removed & bollards & thermoplastic lining added	W
PLANNING			
PROJECT FINDON SERVICE STATION FINDON ROAD, WORTHING BN 14 0AB			
TITLE PROPOSED SITE ELEVATIONS			
CLIENT JET RETAIL UK LTD			
 8 Feast Field, Horsforth, Leeds, West Yorkshire, LS18 4TJ www.jennings-design.com 01274 395422 office@jennings-design.com			
Drawn: CW	Check: WW	Scale: 1:200 @ A1	Date: NOV 2025
Plan Number: 250642 - 104A			
 Scale - Metres - 1:200			